



NOTES:
All dimensions must be checked on site and not scaled from this drawing, except for town planning purposes.

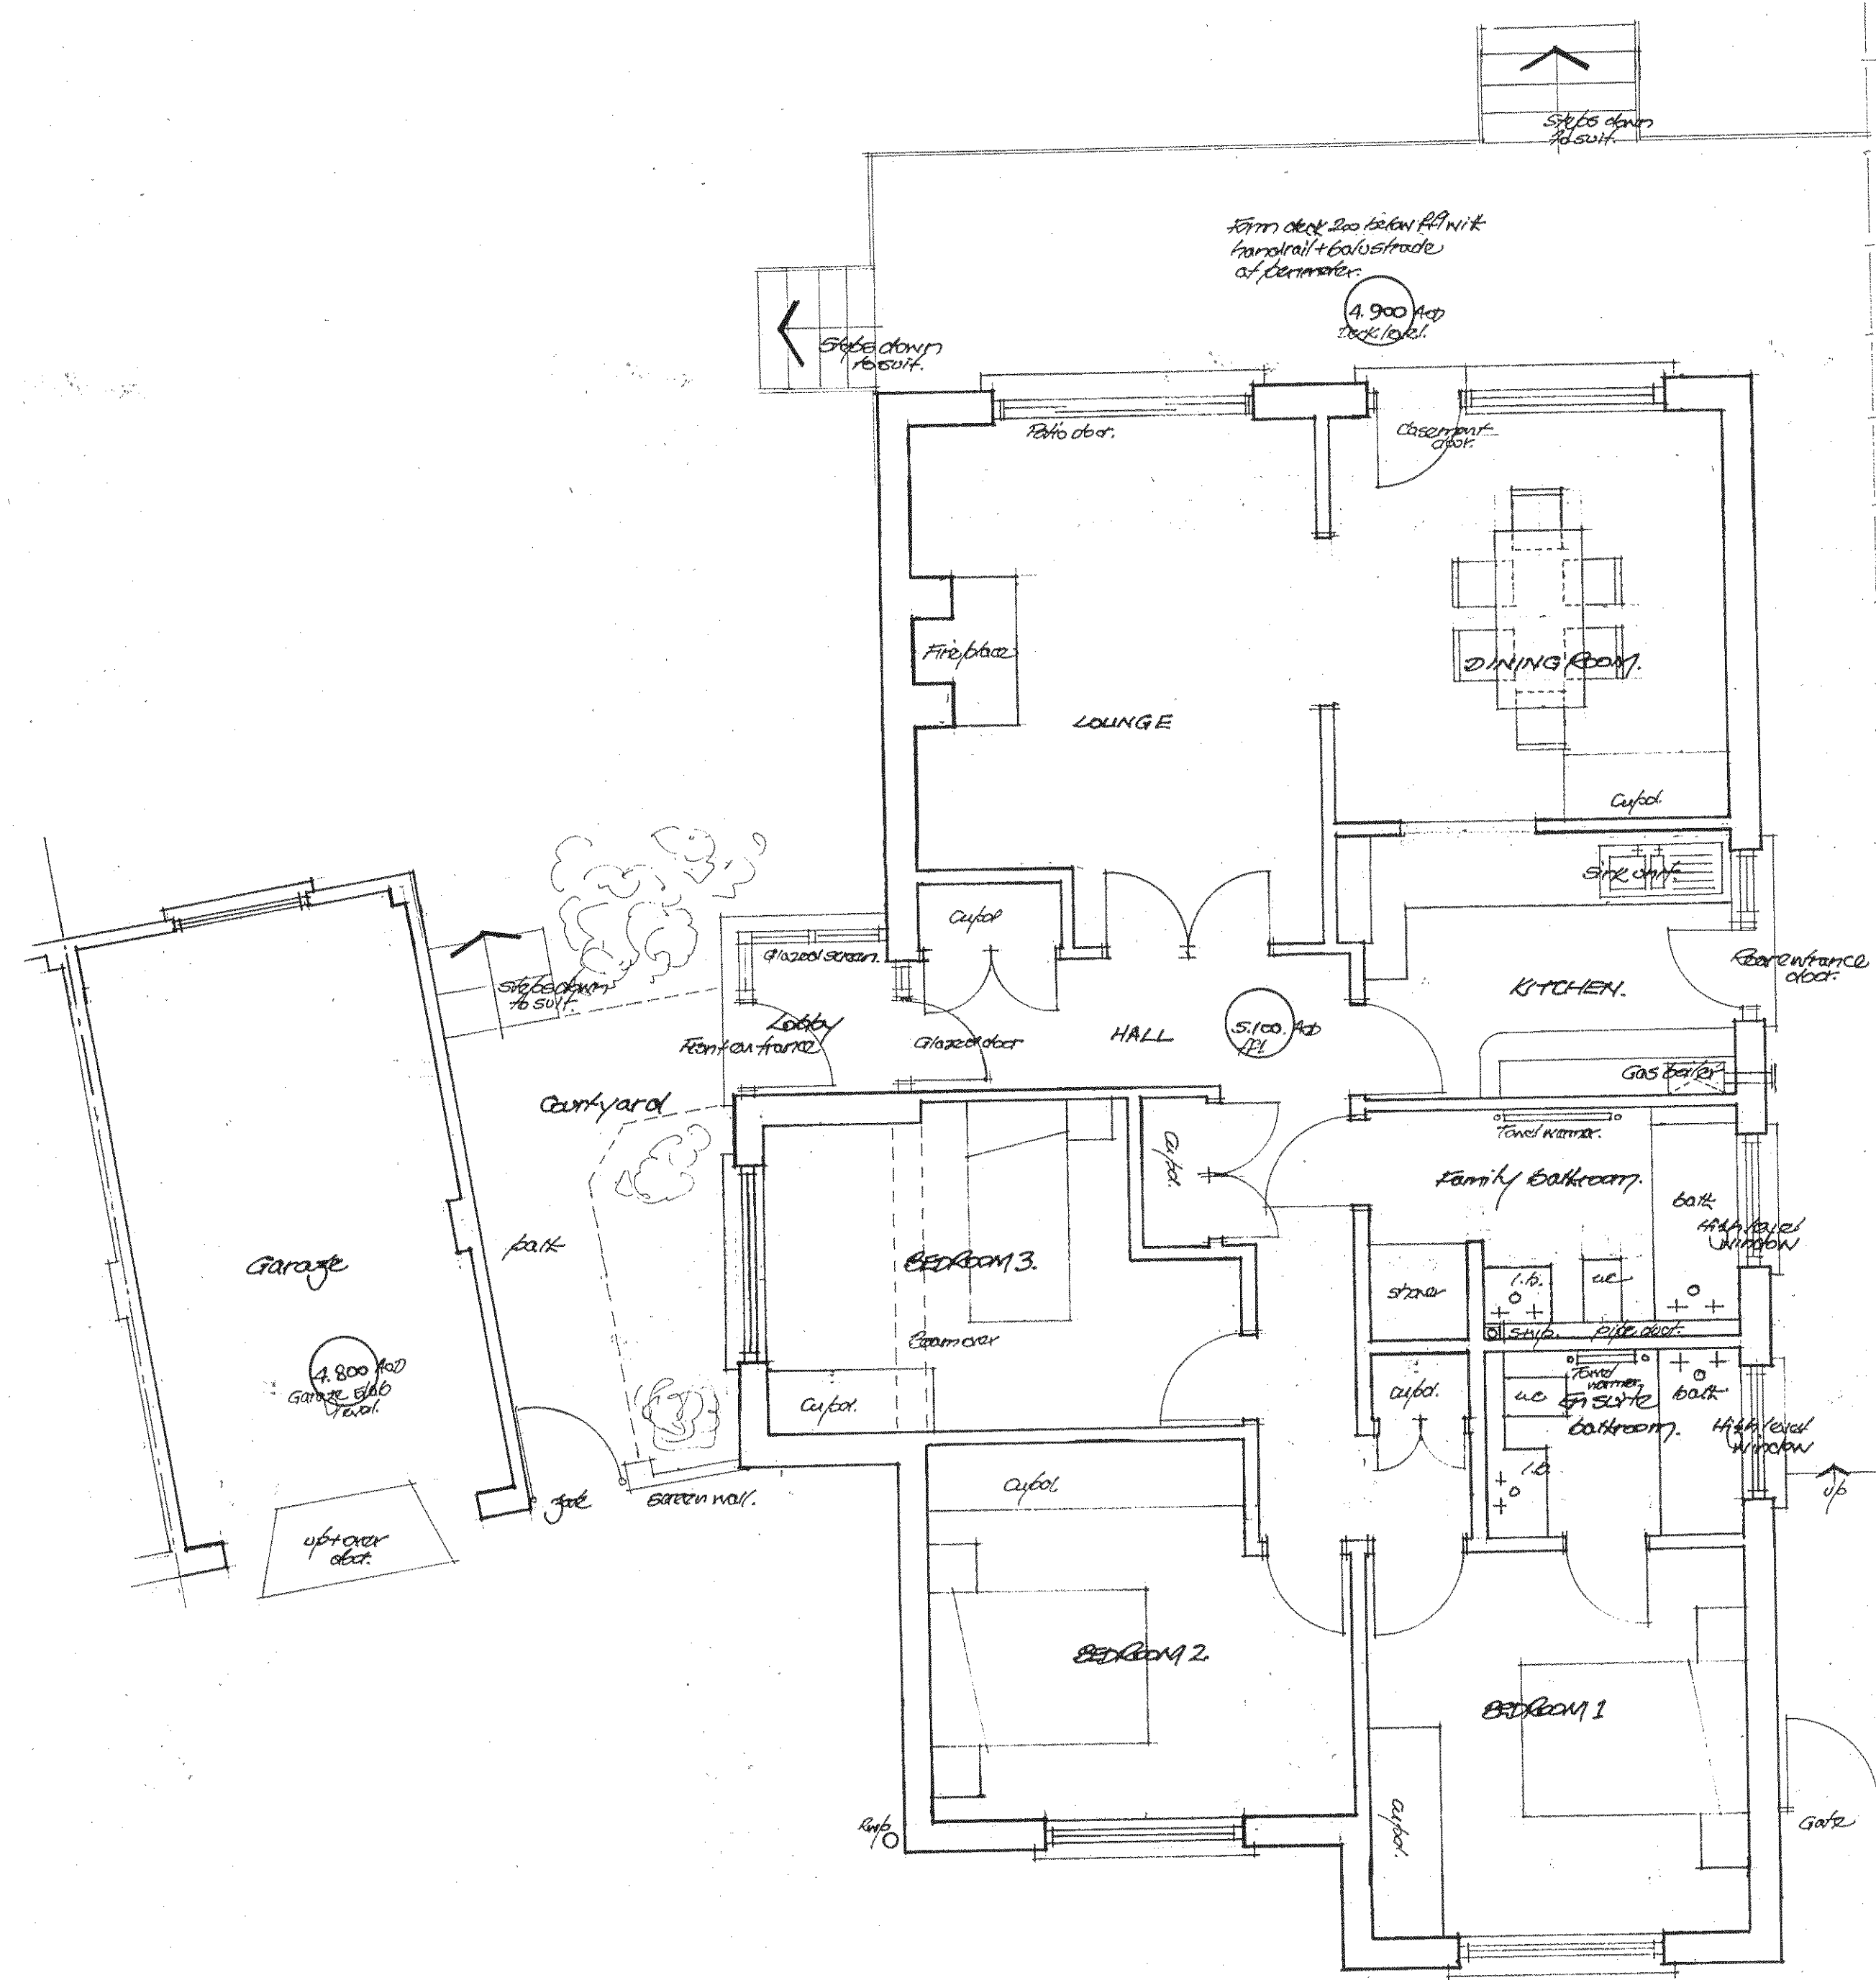


Ground Floor Plan

Scale 1:500

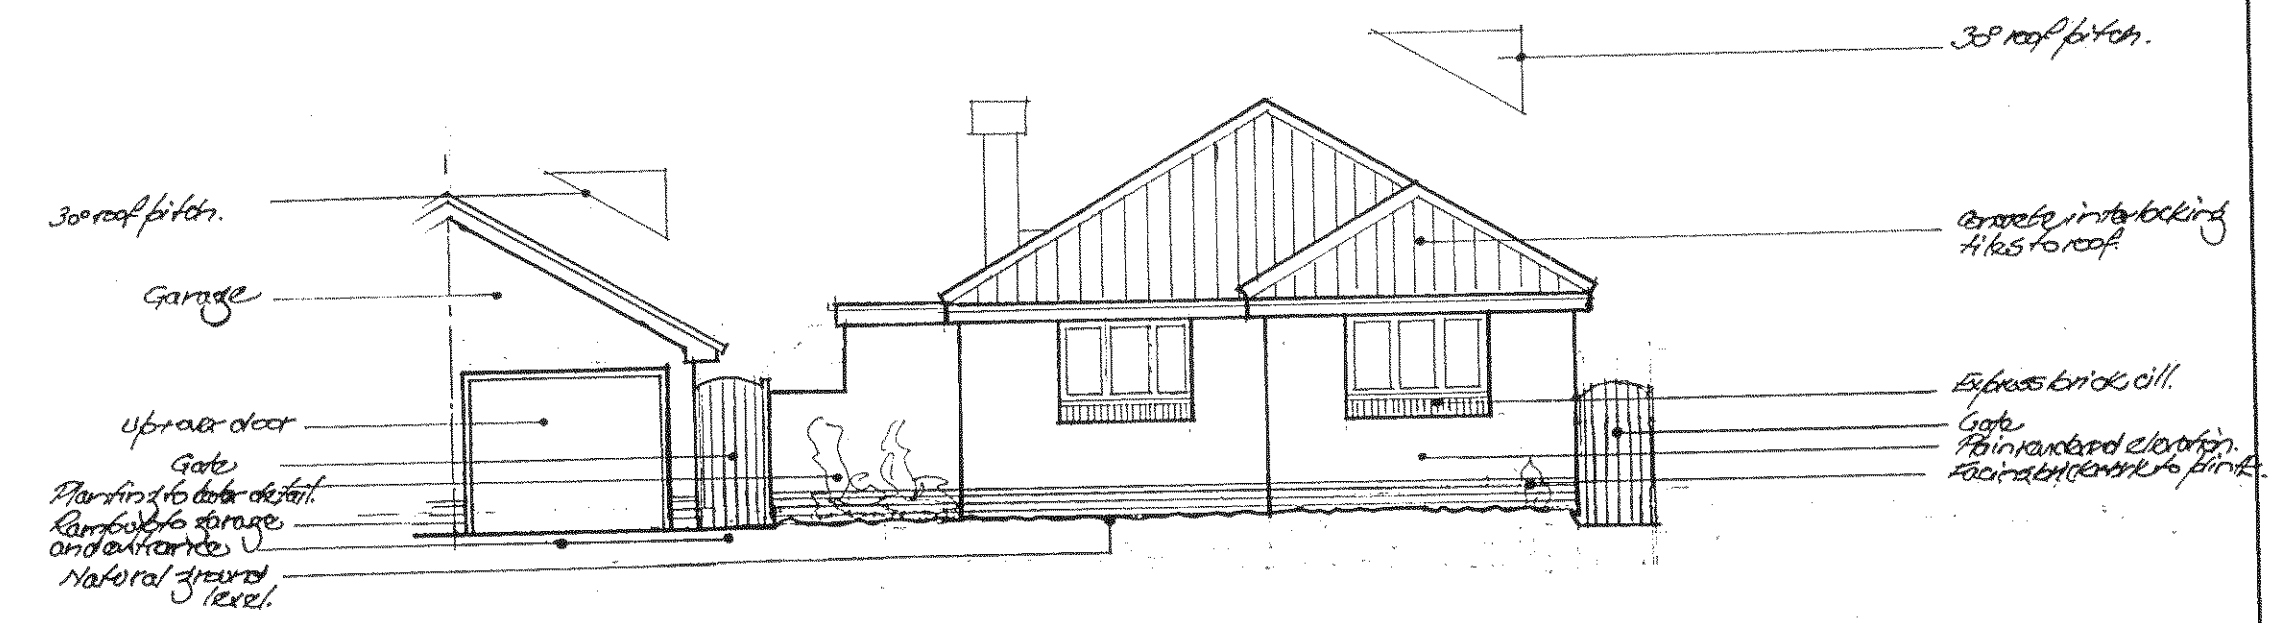

Elevations: North


Scale 1:100

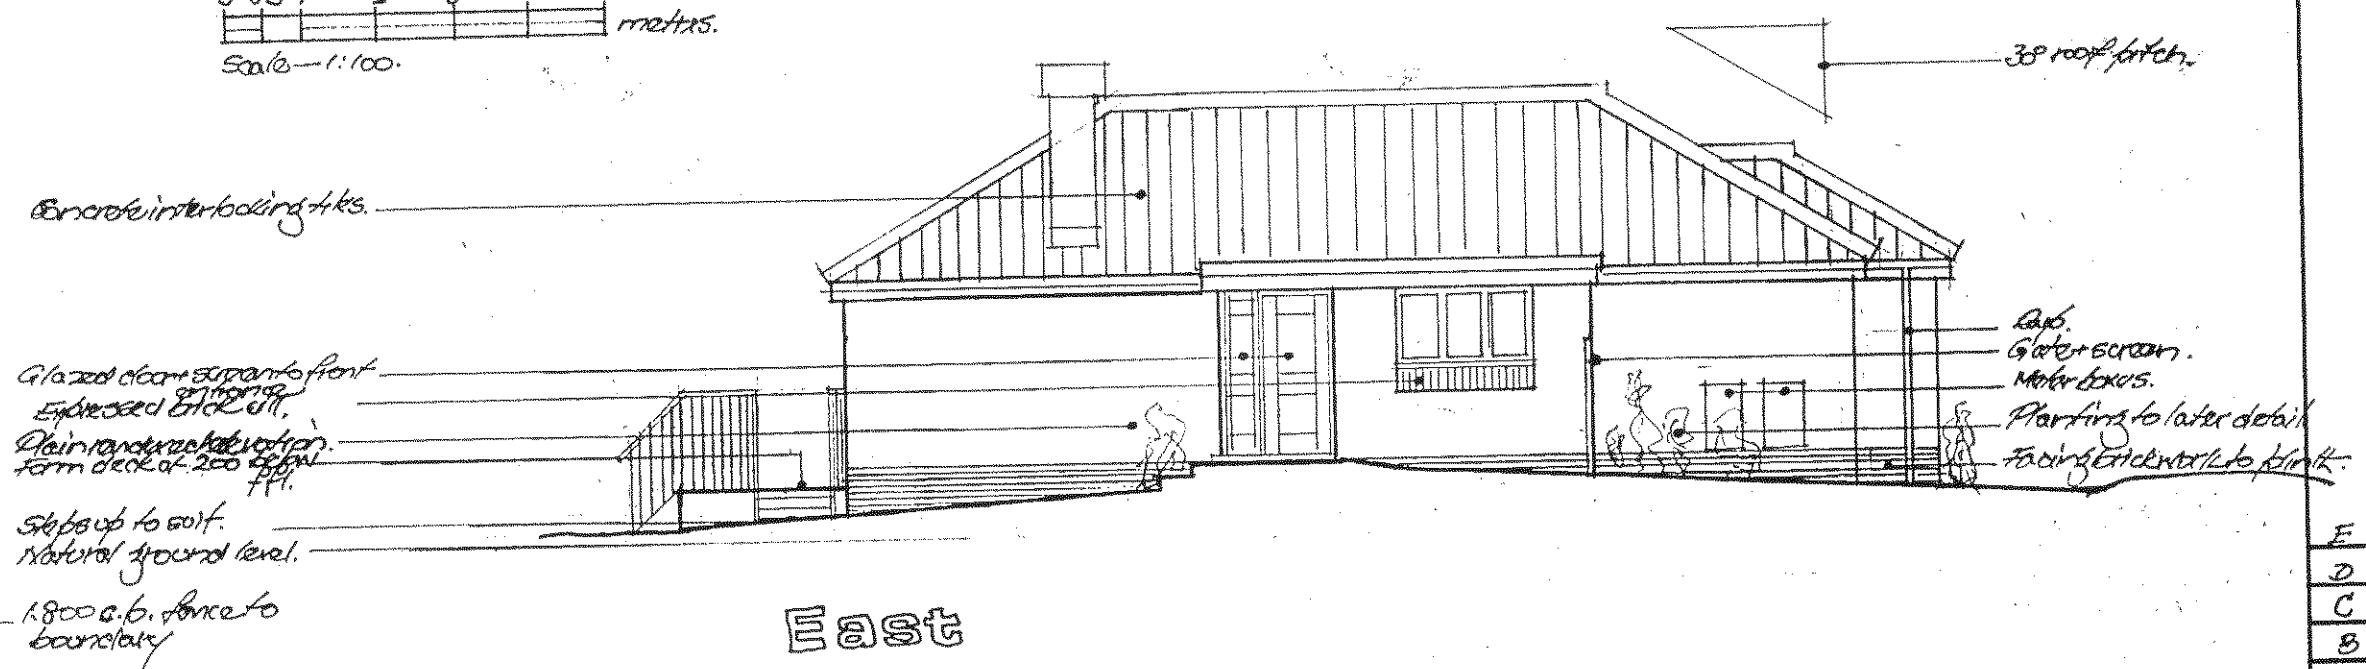

East



South

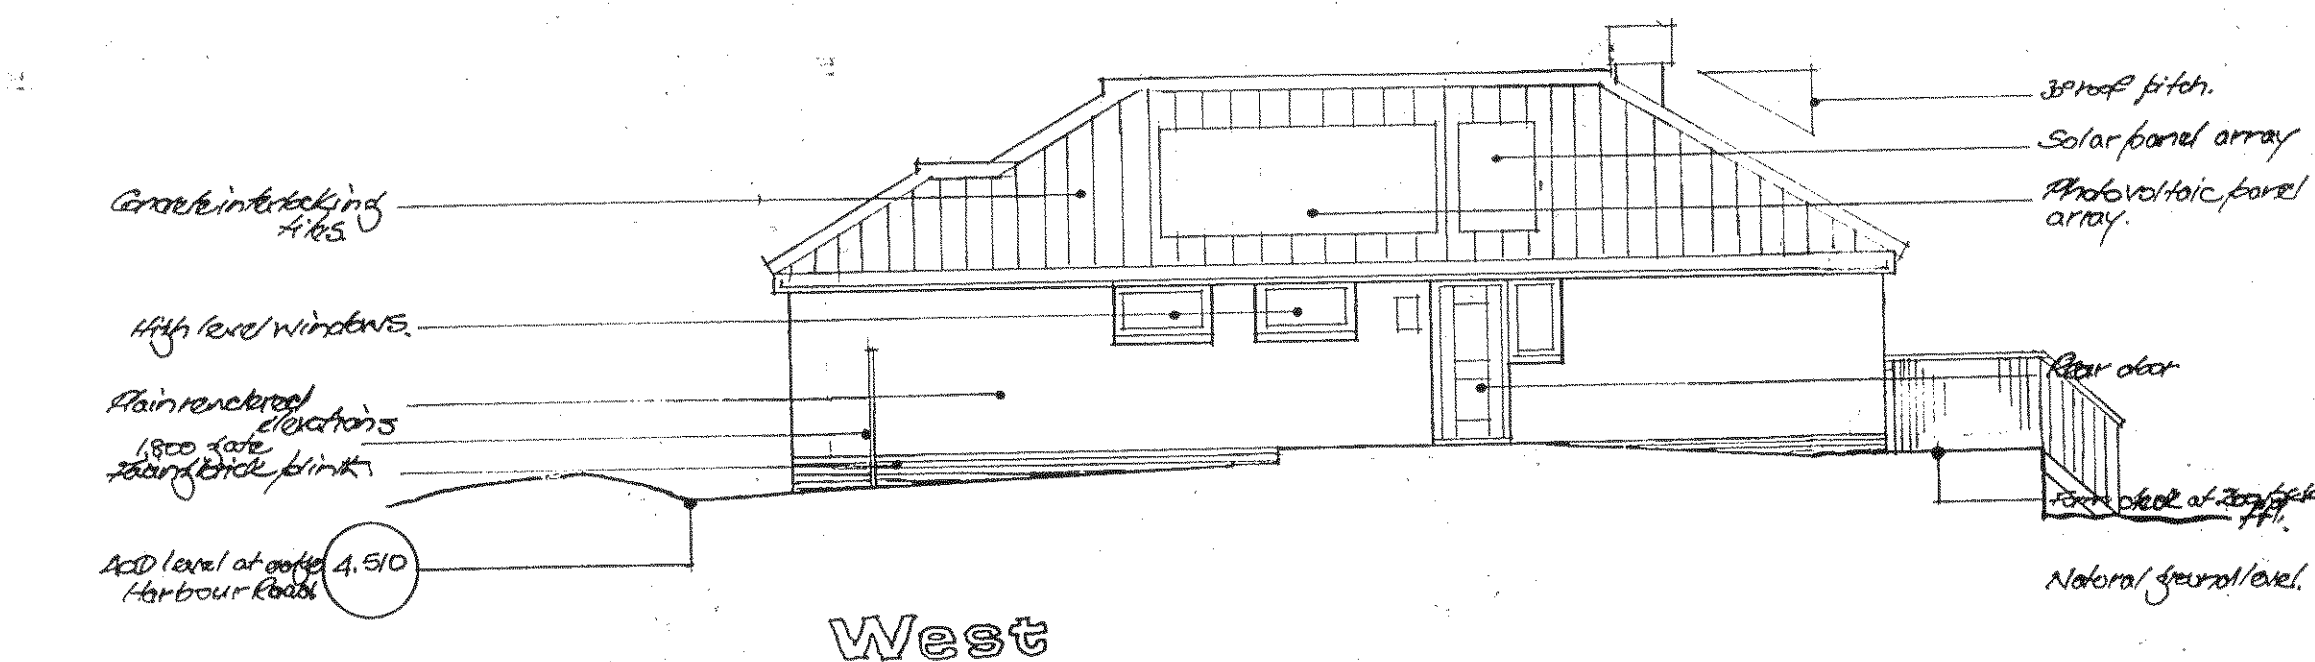

West

Date	Revisions	Author
21/05/15	App levels added	JAH
19/06/14	Notes to detail added	JAH
18/06/07	PI increased to 5.500 A.D.	JAH
27/07/07	Door added	JAH
17/05/06	Architectural detail added	JAH

© copyright

J. Higham Associates
CHARTERED SURVEYORS
Woodlands,
Normandy,
Guildford,
Surrey GU3 2HT

Tel: 01252 345958

Client
Pagham Beach (Holdings) Ltd.

Job Title
**Land at
HARBOUR ROAD,
PAGHAM,**

Drawing Title
**Proposed residential development:
PLOT 1
PLAN and ELEVATIONS**

Scale
1:50 and 1:100 @ A1.

Date
February 2006

Drawn by
JAH

Drg. No.
05/109/04.

Rev.
1