


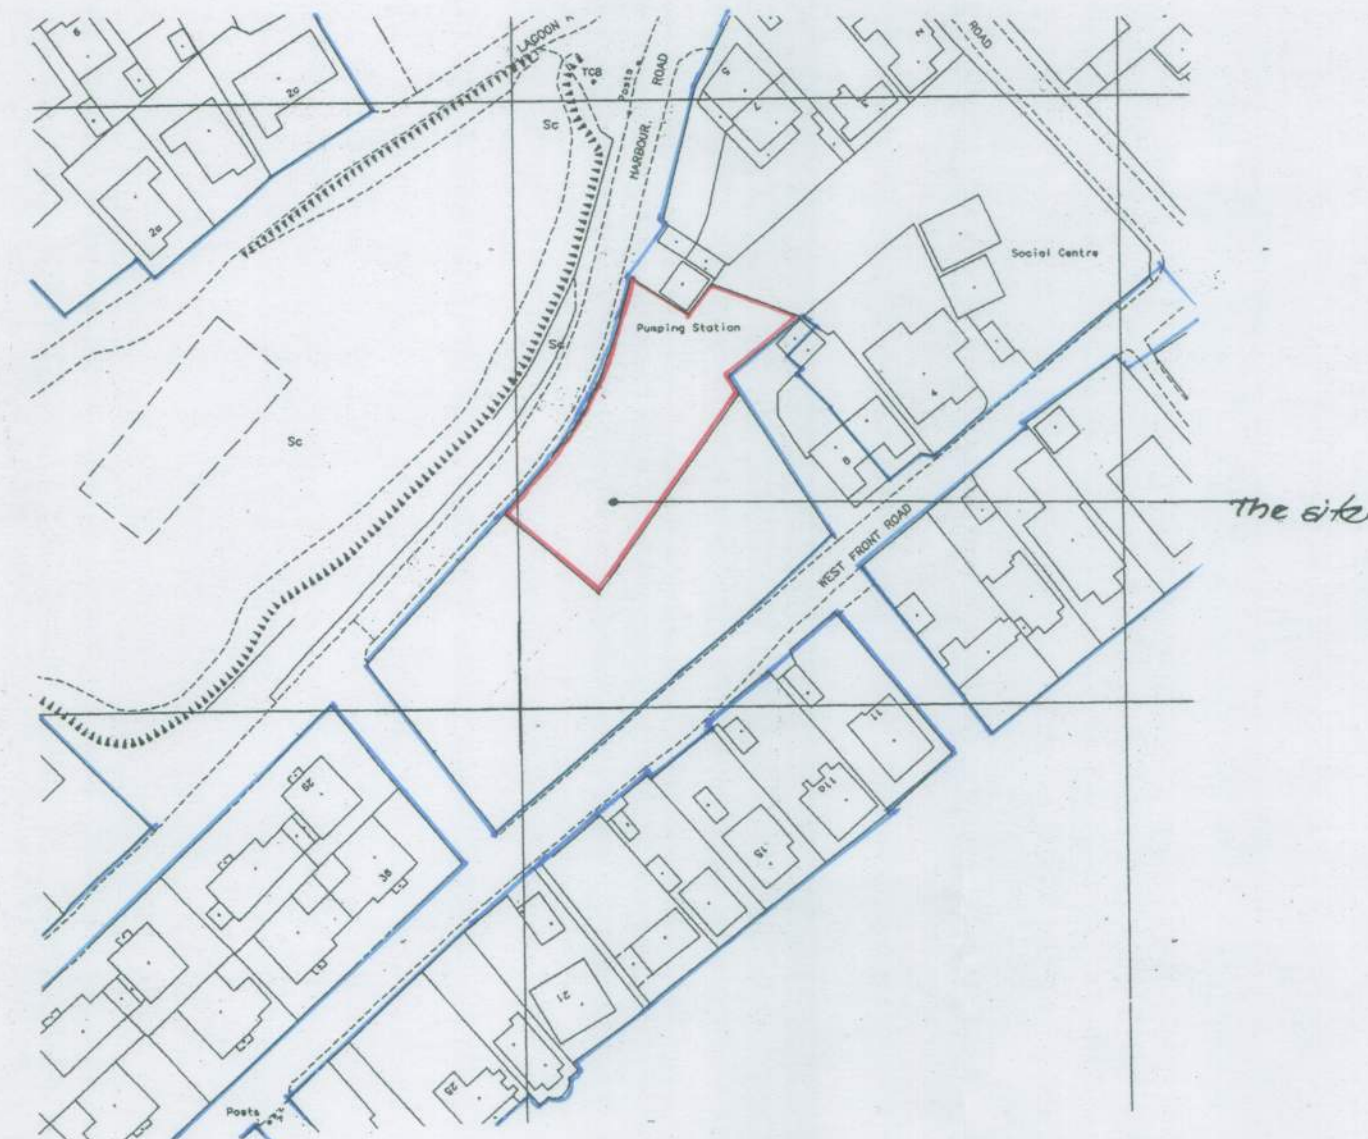

Location Plan

Scale 1:1250


Produced 19 May 2006 from Ordnance Survey digital data and incorporating surveyed revision available at this date. © Crown Copyright 2006.

Provide rainwater harvesting system of 100 litres per person, or similar, to new development to capture run-off from roofs and hard paved surfaces and use for toilet flushing, washing machines etc.

Works to adjoining estate roads (to frontage of Harbour Road, West Front Road and Link Road):—

Main rain existing carriageway width and vision triangles of junctions. Repave, widening surface as necessary to create safe to improve surface water drainage. Considerable carriageway, leave in good order. Maintain existing speed limit.

Drainage works estate roads to be undertaken on completion of residential development.

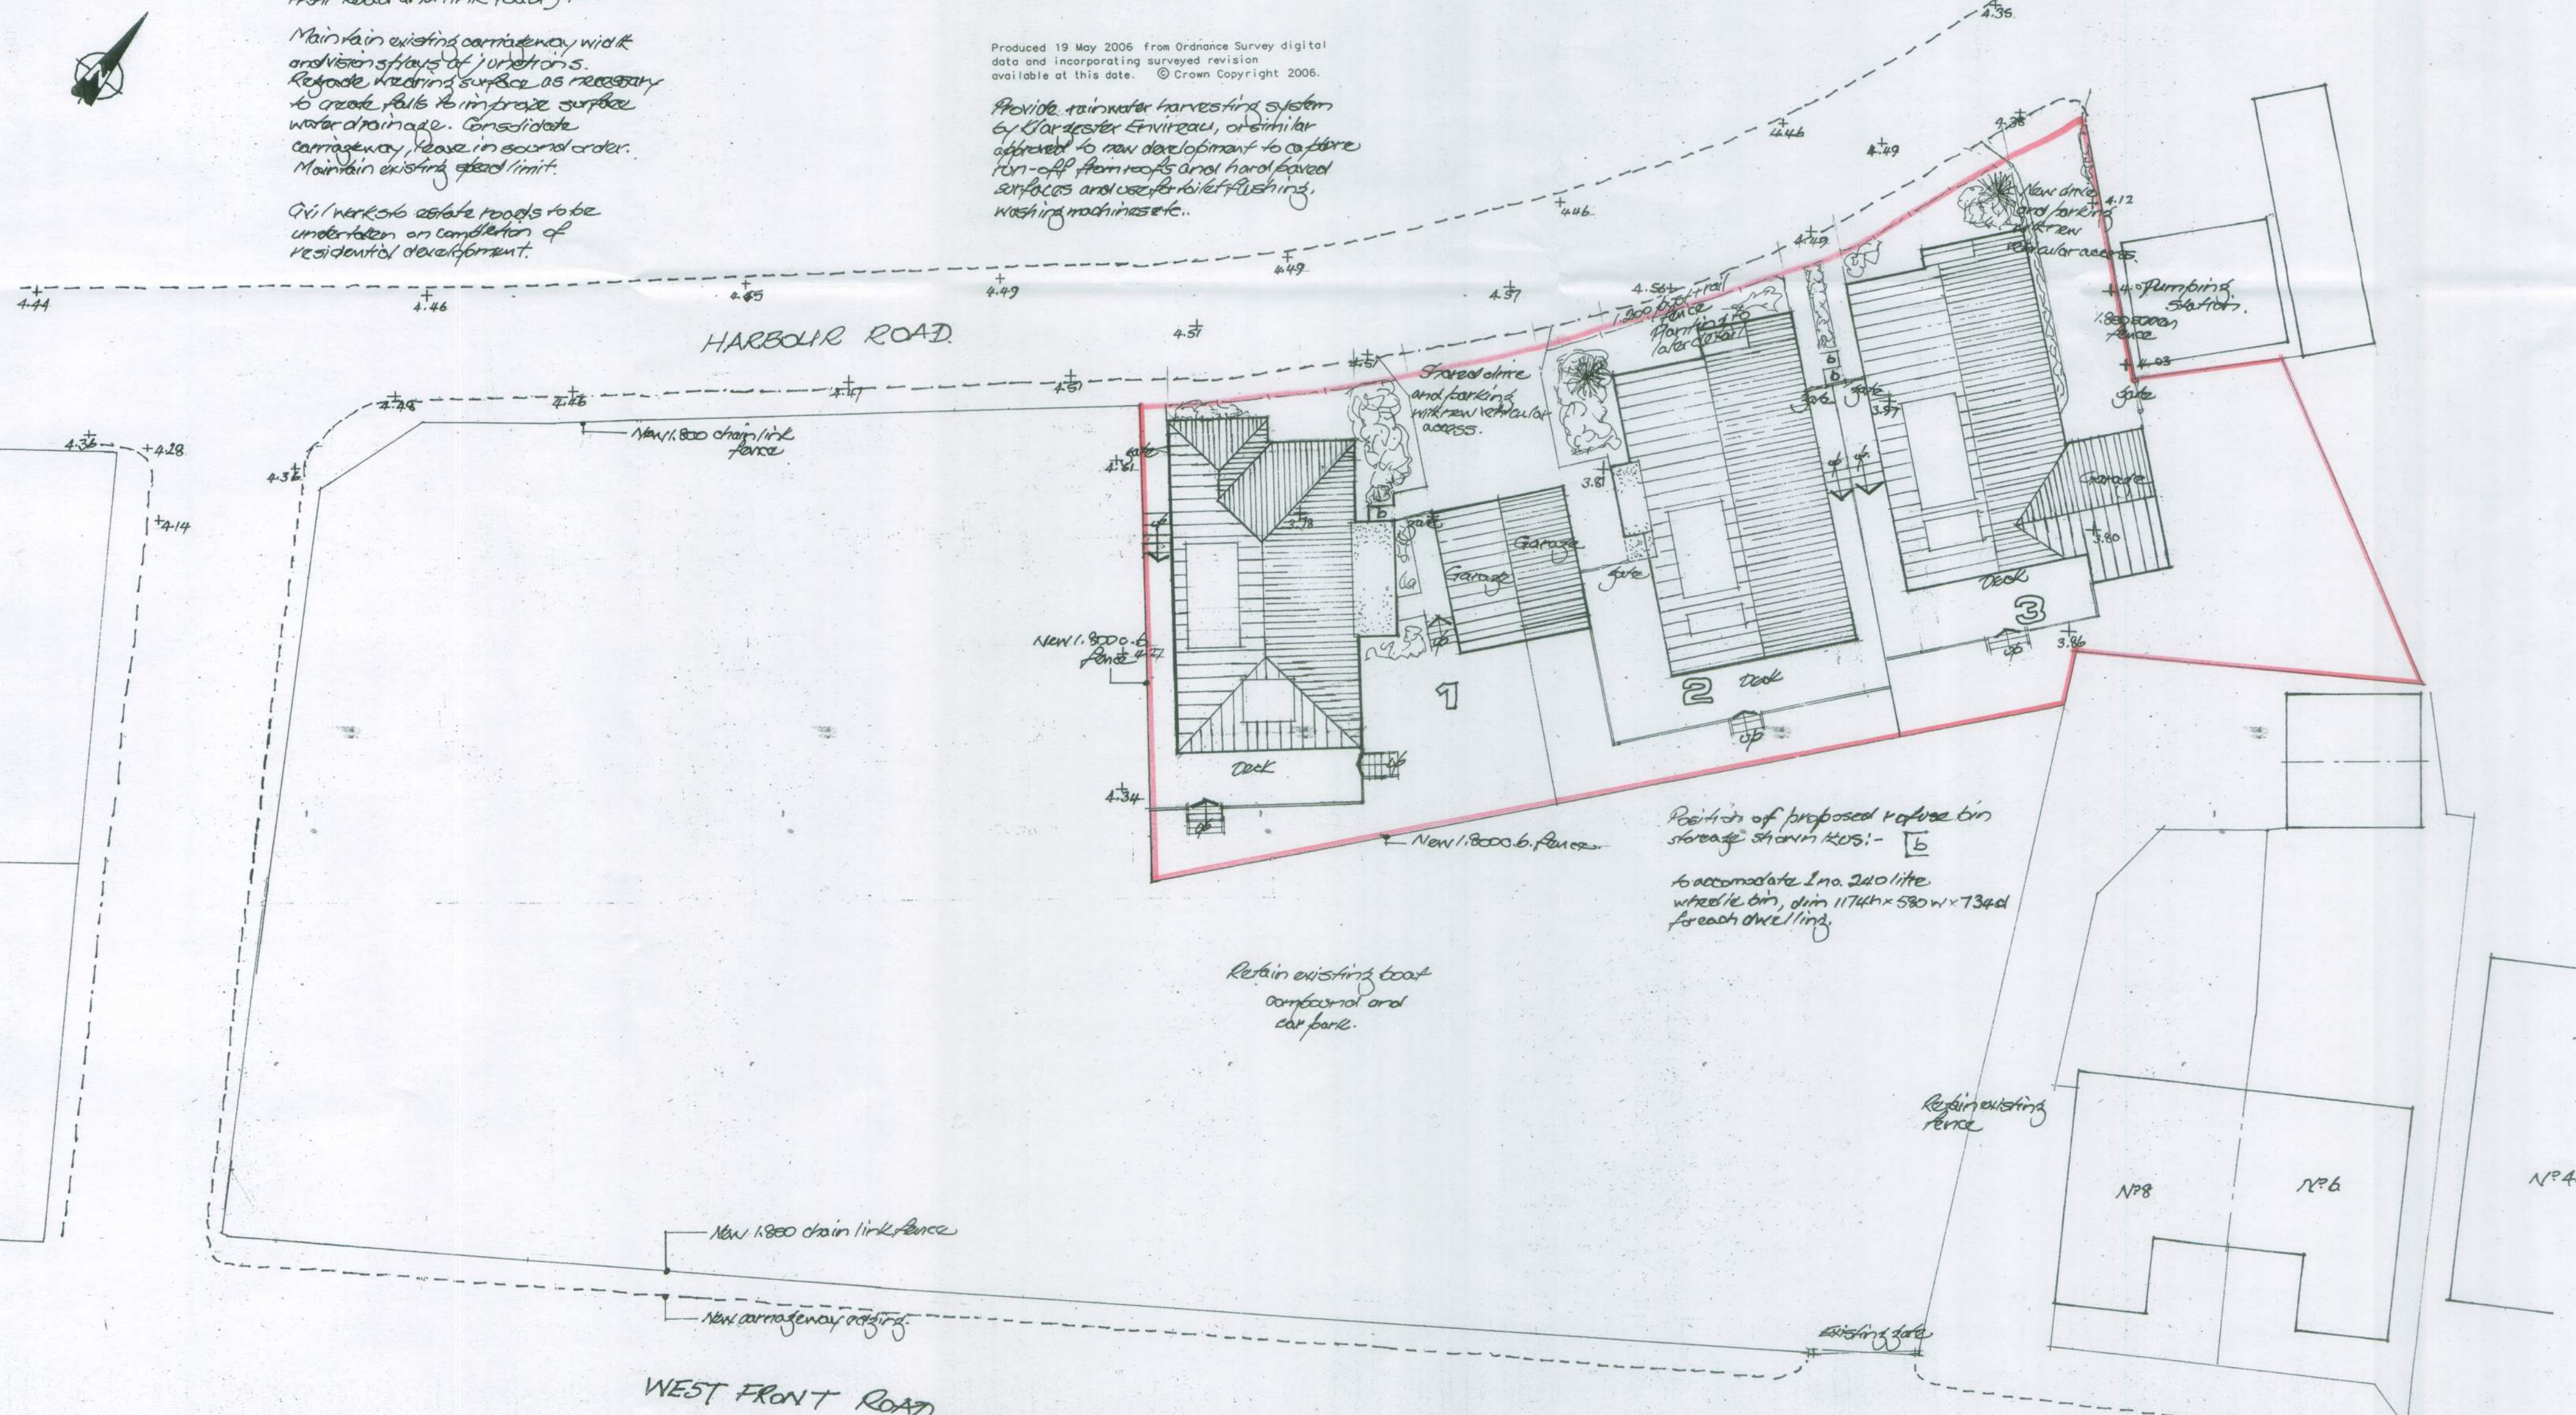

Site Plan
Scale 1:300

NOTES:
All dimensions must be checked on site and not scaled from this drawing, except for town planning purposes.

Location + Block plan

G	16/09/15	Levels added (Shaw & Sons)	JAH
F	24/06/14	Amended to show 100% of site	JAH
E	28/04/14	Added bin stores shown	JAH
D	19/06/07	Amended to show 100% of site	JAH
C	13/06/07	Levels added	JAH
B	31/07/06	Layout revised	JAH
A	18/05/06	Location plan added	JAH
Date	Revisions		

© copyright

J. Higham Associates
CHARTERED SURVEYORS

Woodlands,
Normandy,
Guildford,
Surrey GU3 2HT

Tel: 01252 345958

Client
Pagham Beach (Holdings) Ltd.

Job Title
LORD OF
HARBOR ROAD,
PAGHAM.

Drawing Title
Proposed residential development
SITE and LOCATION
PLAN

Scales
1:200 and 1:1250 & A1.

Date
November 2006

Drawn by
JAH

Drg. No.
05/109/01.

Rev.
9