



PROPOSED AMENDMENT

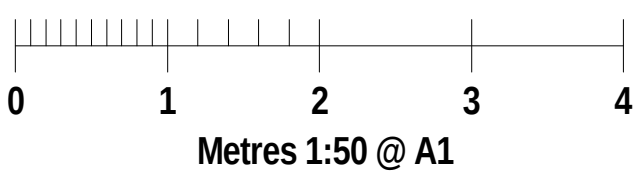

NOTES:

REVISIONS:

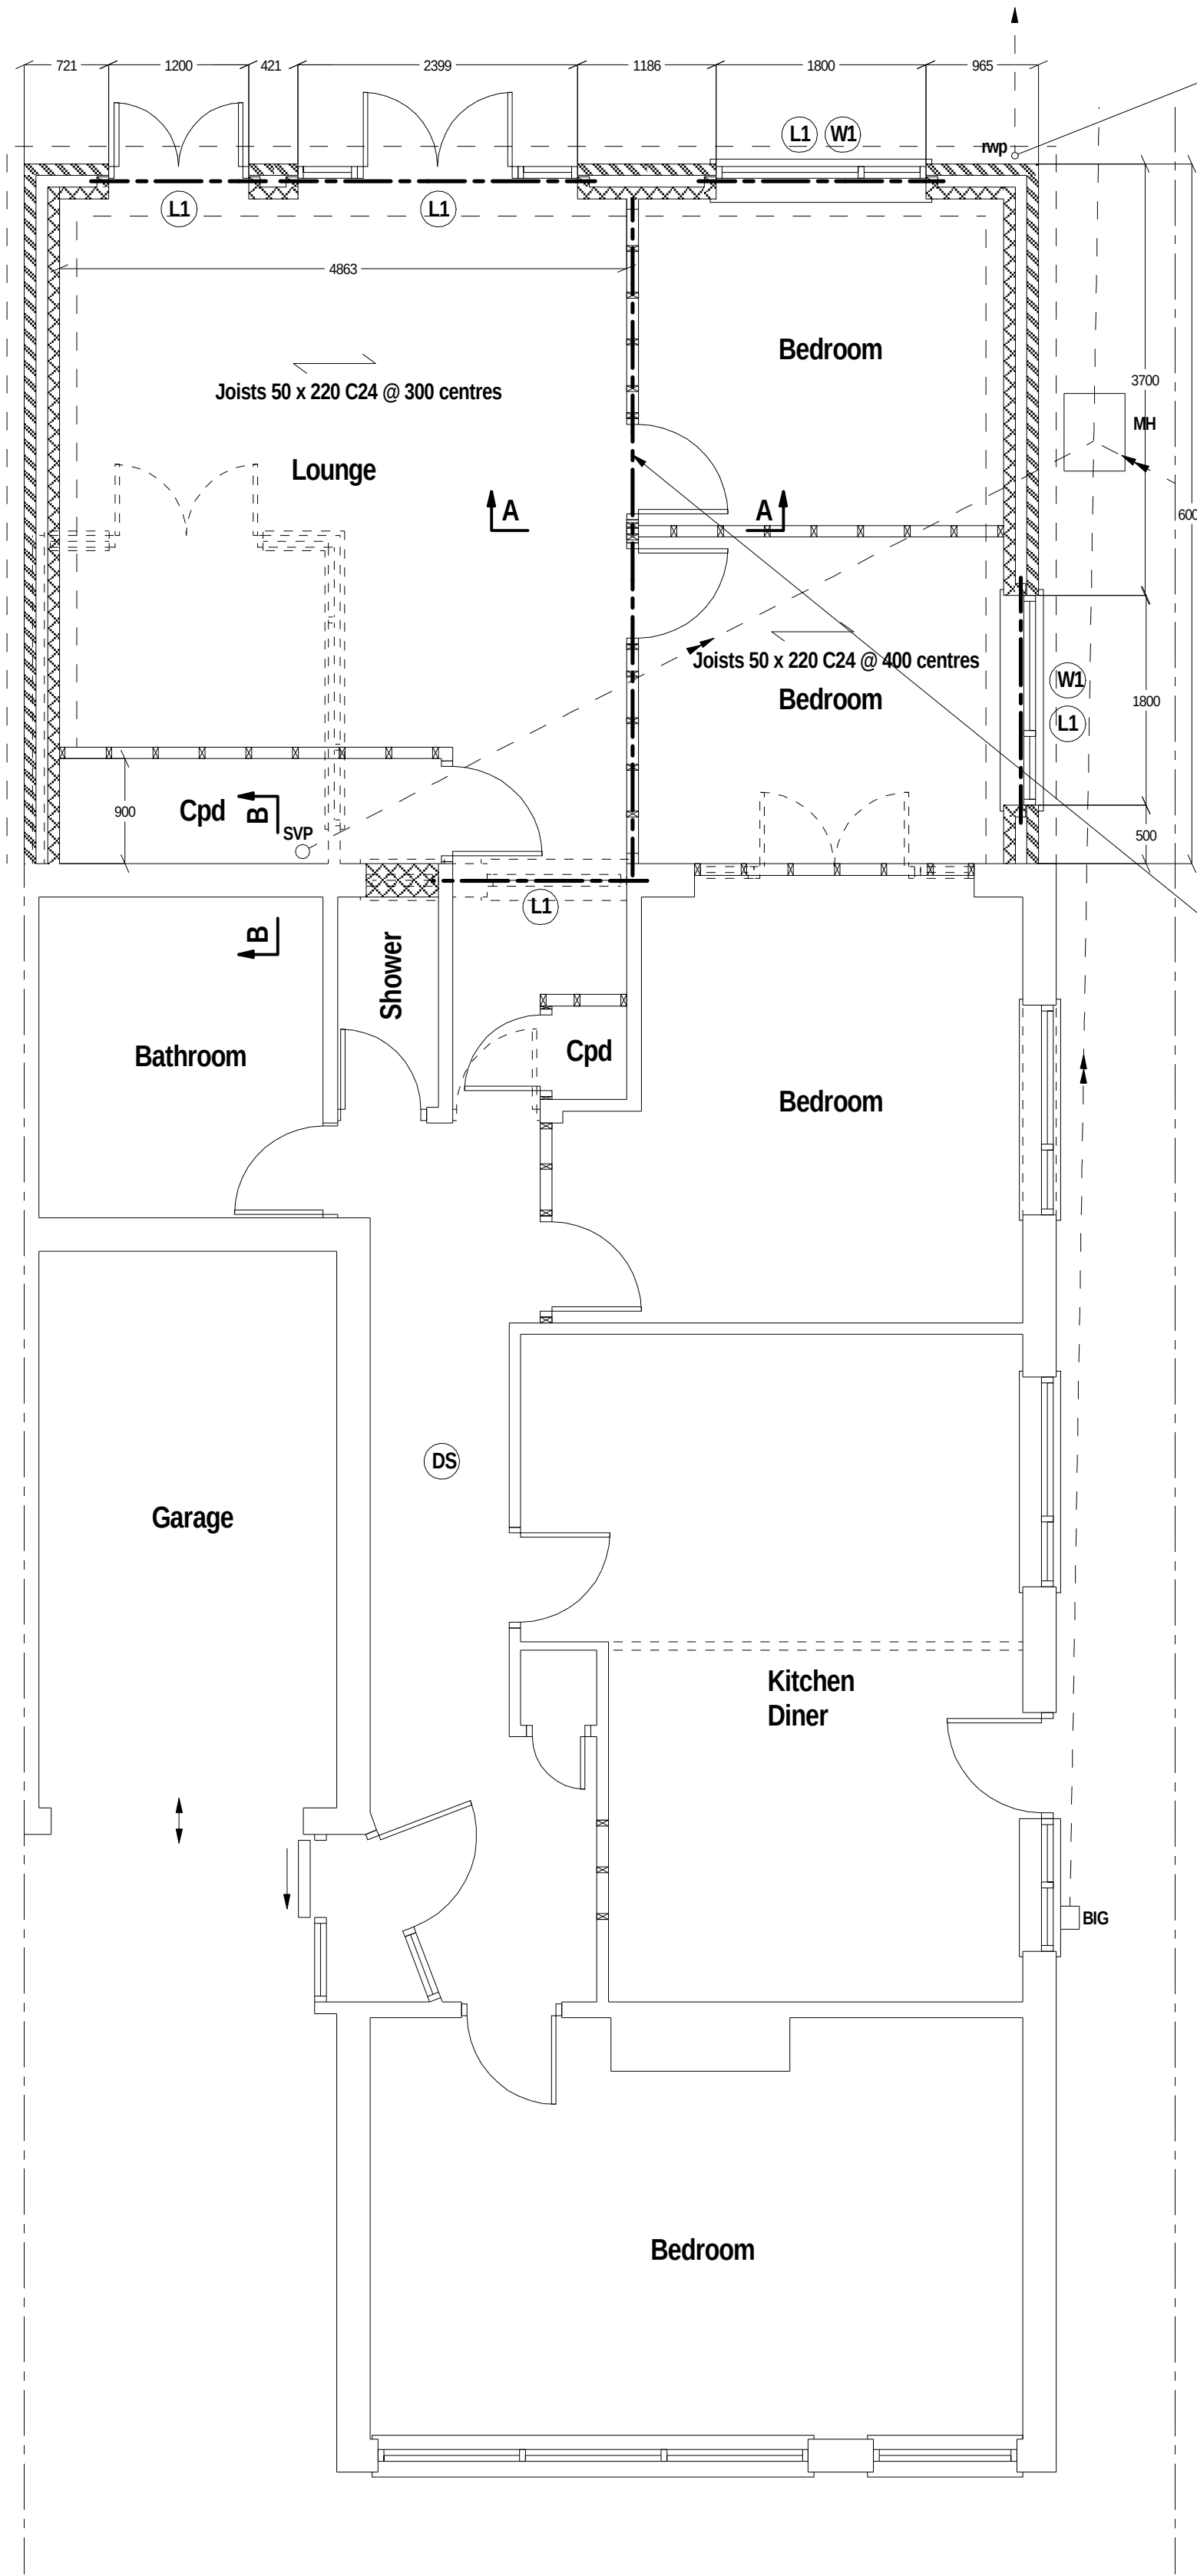

To new soakaway located 5m away from the main building. Soakaway dimensions: 1000Lx1000Wx1000H

Window / Door Schedule

W1 - 1800mm(w) x 1200mm(h)

Lintel Schedule

L1 - IG type L1 / S 100 lintels with a minimum of 175 mm bearing.

Note: All lintels to be fully insulated

Key


DS Smoke detector

Beam A - 254 x 102 UB28 bearing onto 90 x 90 x 6.3 post at either end. Posts to be securely fixed to walls. Joists fixed using joist hangers to timbers bolted into the webbing of the beam. Refer to structural engineers report for details.




Proposed Front Elevation

Scale 1:100

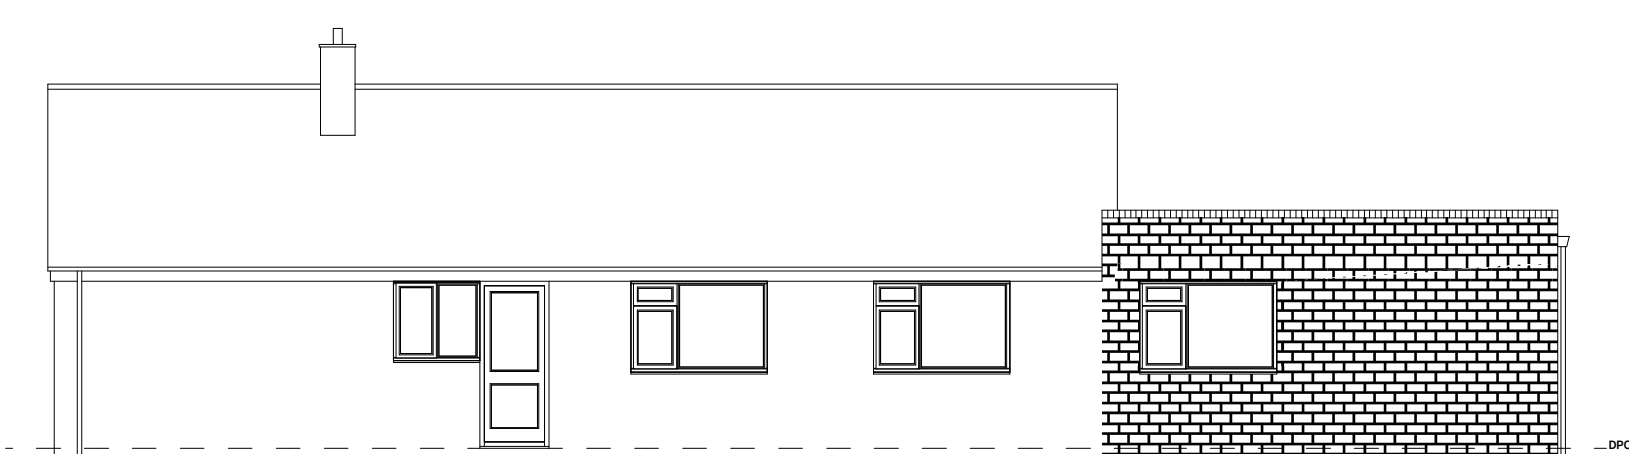

Proposed Side Elevation

Scale 1:100

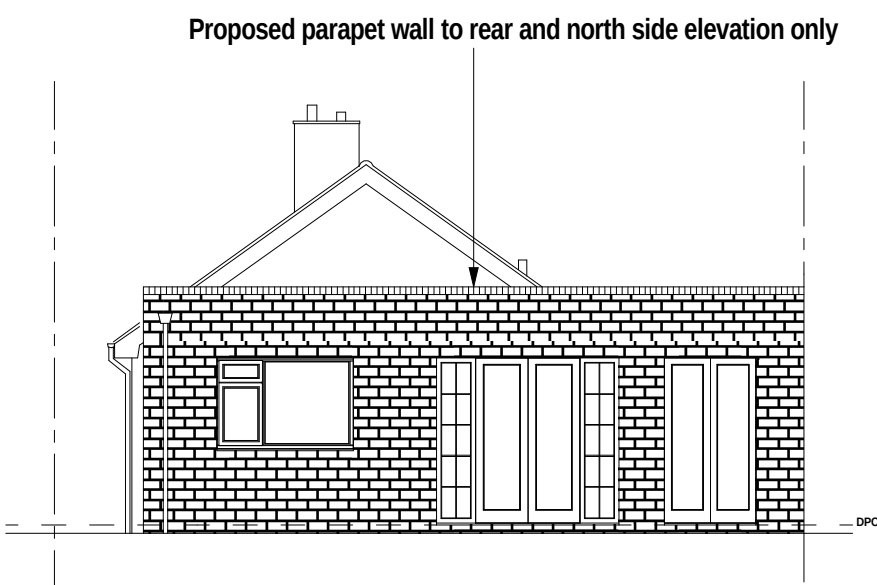


Proposed Rear Elevation

Scale 1:100



Proposed Side Elevation

Scale 1:100

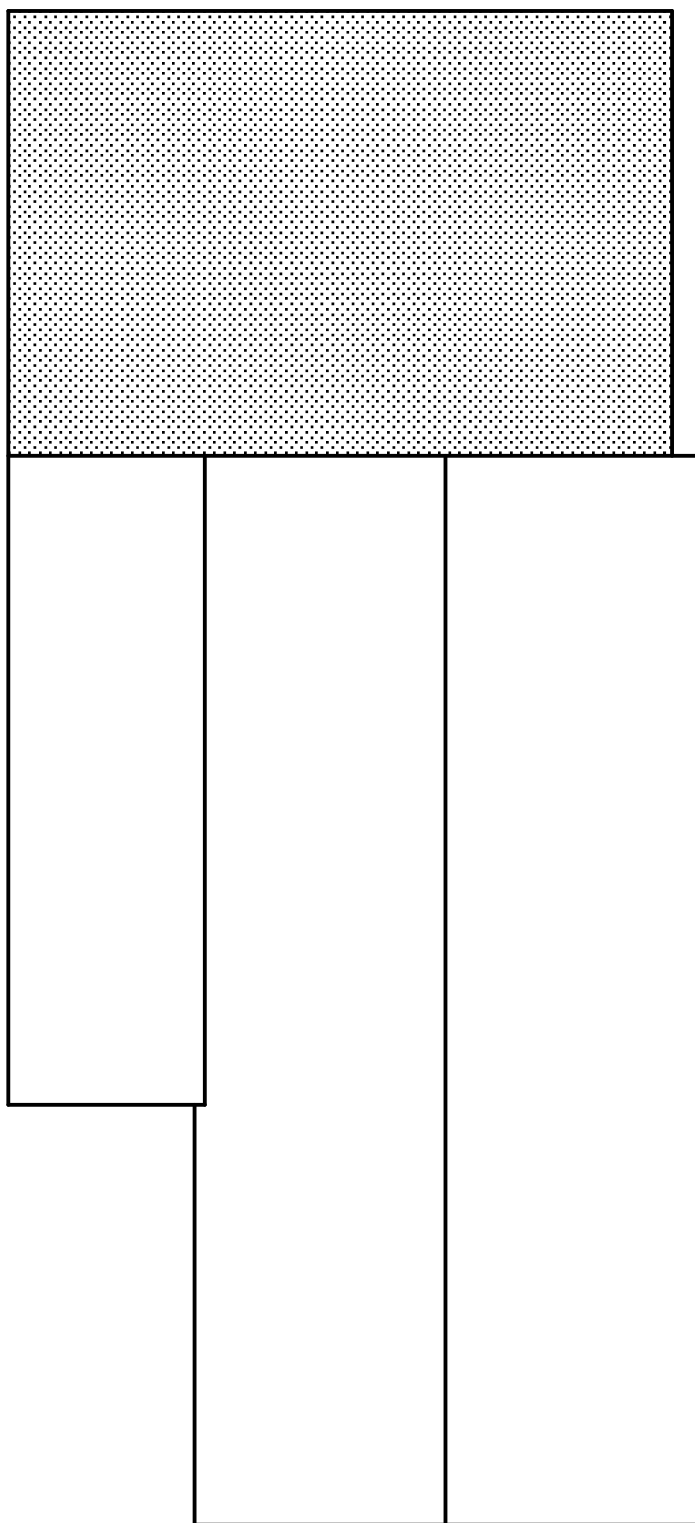

Proposed Roof Plan

Scale 1:100

Sussex Building Plans

33 Highland Avenue  
Bognor Regis  
West Sussex  
PO21 2BJ

Email: [lee@sussexbuildingplans.co.uk](mailto:lee@sussexbuildingplans.co.uk)  
Tel: 07732 415951  
© Copyright Sussex Building Plans 2013

DRAWING TITLE:

Building Regulations

JOB TITLE:

Proposed Rear Extension  
22 Harbour View Road  
Bognor Regis  
West Sussex  
PO21 4RQ

CLIENT:

Mr B Bedford  
22 Harbour View Road  
Bognor Regis  
West Sussex  
PO21 4RQ

Scale: 1:50, 1:100

Date: 30/09/2013

DRG No.

BB/PL/03

Rev. No.