



notes:

- 1. location of air- to- water heat pump
- 2. location of flush- glazed roof window to provide light to corridor

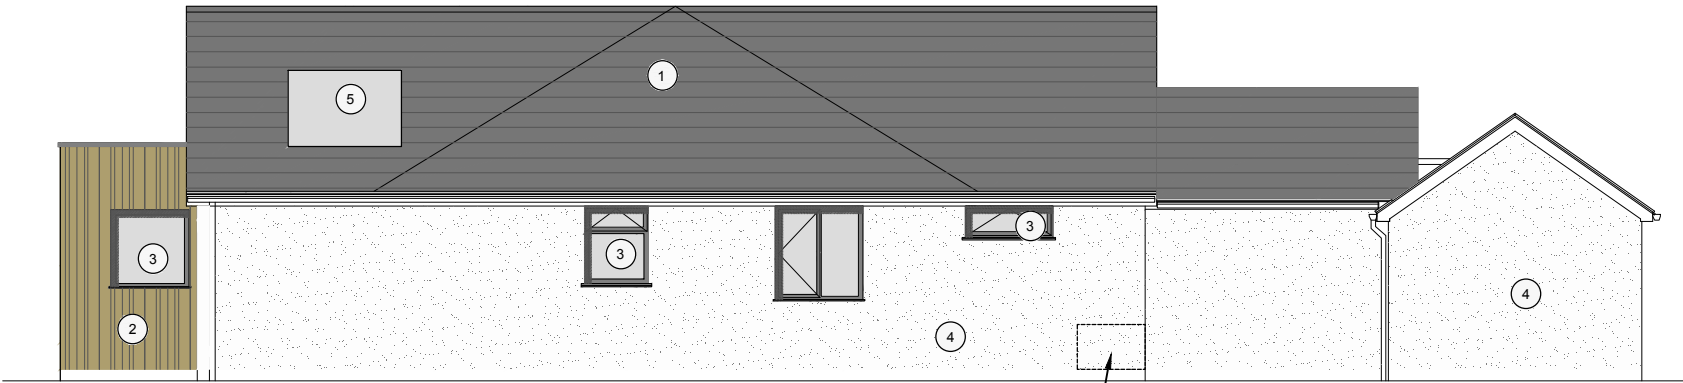


1 proposed northeast elevation
scale 1:100 @ A3

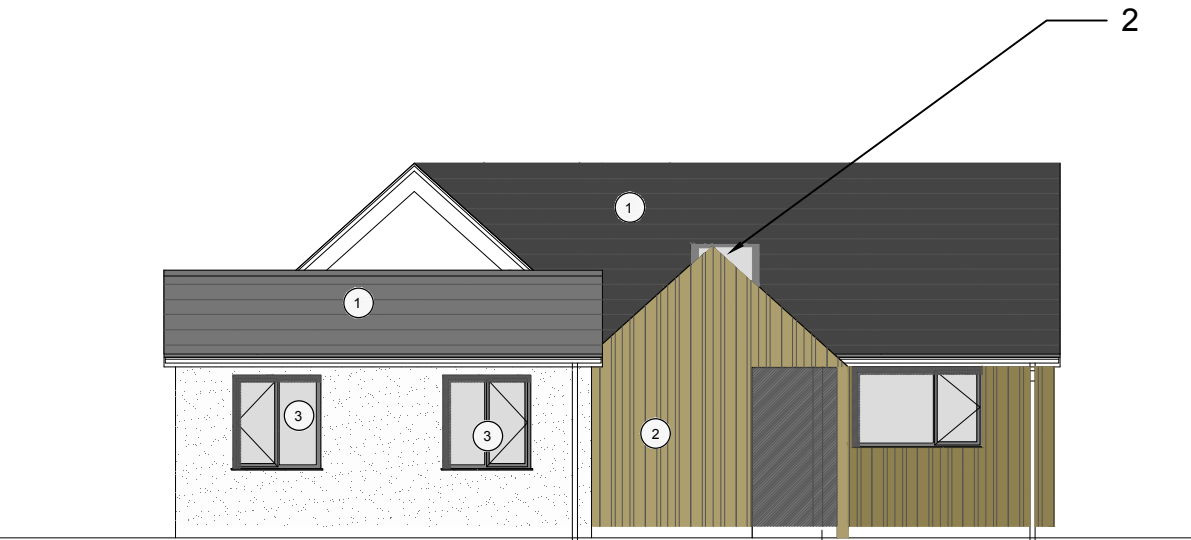

2 proposed northwest elevation
scale 1:100 @ A3




3 proposed southwest elevation
scale 1:100 @ A3

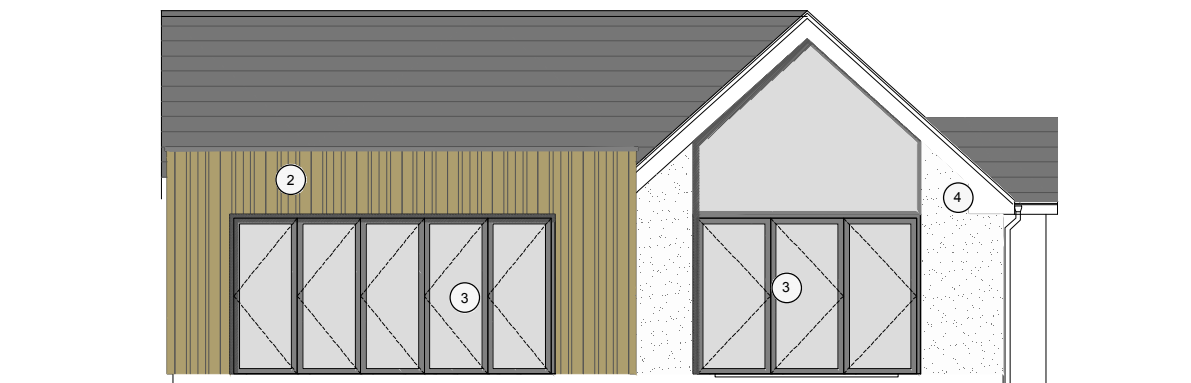

4 proposed southeast elevation
scale 1:100 @ A3


material key

 

1 fibre cement slates



2 timber cladding/ timber effect composite cladding

 

3 new windows and doors



4 insulated render finish




5 roof glazing

preliminary

this drawing is not for construction
this drawing is the property of:
dwell design
funtley court,
funtley hill,
fareham,
po16 7uy

revisions
a/14.06.2021/flush- glazed roof window shown

 

scale
1:100 @ A3

job name
53 west front road



date
march 21

job number
21013

drawing number
(pl)06

drawing name
proposed elevations

status
preliminary

revision
a