

Project Details

Client Name Paul Cook
Project Name Extension
Client Address 32 Kings Drive,
Pagham,
Bognor Regis,
West Sussex.
PO21 4PZ

Drawing Details

Sheet Name Elevations &
Block Plan
Drawing number 183/01 REV C
Date 01/07/2024
Drawn by AP
Stage Planning
Scale @ A1 As indicated

Revisions


0 5 10
Scale Bar 1:100

0 10 20
Scale Bar 1:200

Do not scale except for planning purposes.
Use figured dimensions only.
Contractor is responsible for taking all
measurements on site including all fabricated items.
This drawing is subject to copyright and
must not be reproduced without the consent of Forty Four
Design Ltd.




1 Front (West) Existing
1 : 100

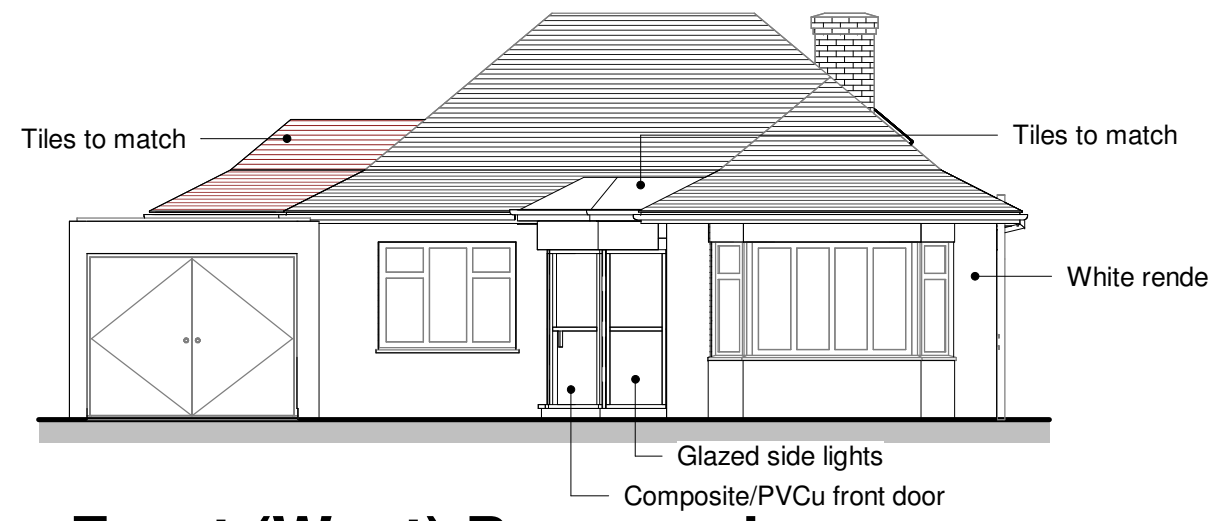

2 Front (West) Proposed
1 : 100




3 Side (South) Existing
1 : 100

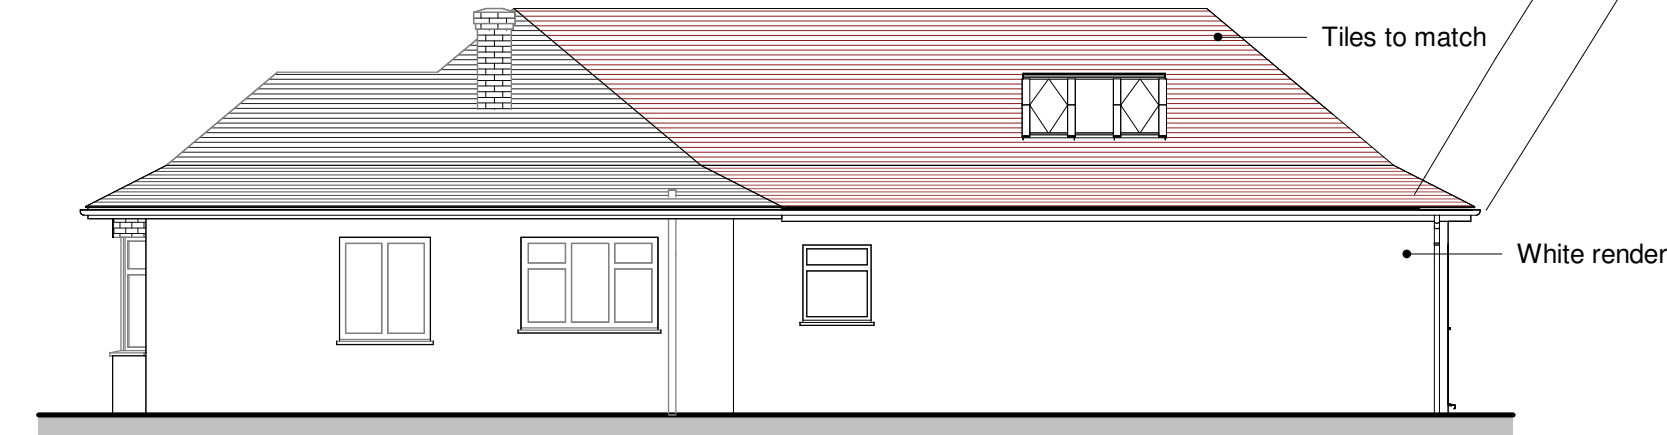


4 Side (South) Proposed
1 : 100



5 Rear (East) Existing
1 : 100

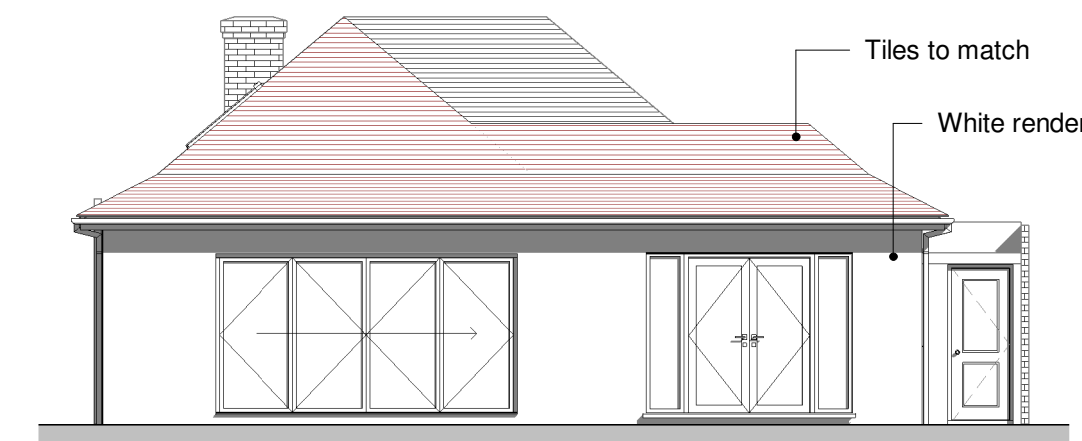

6 Rear (East) Proposed
1 : 100

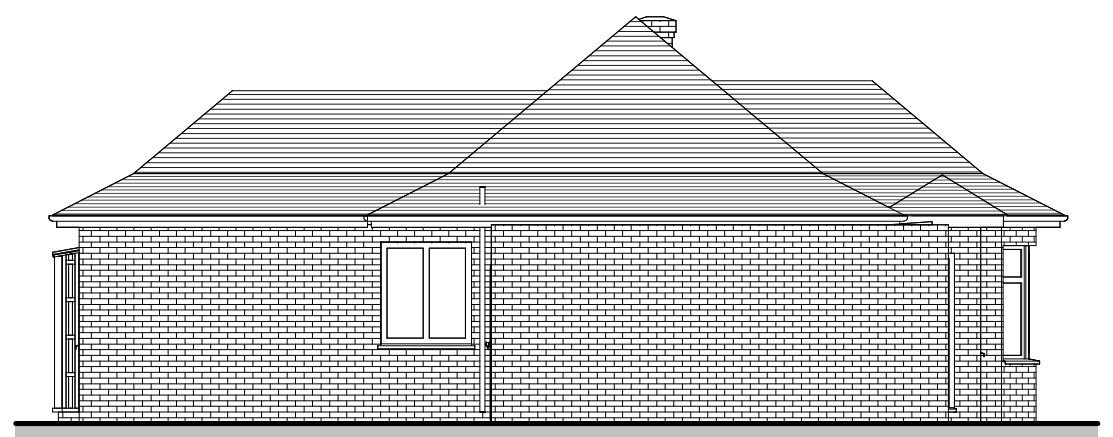


7 Side (North) Existing
1 : 100



8 Side (North) Proposed
1 : 100

10 Block Plan Proposed
1 : 200

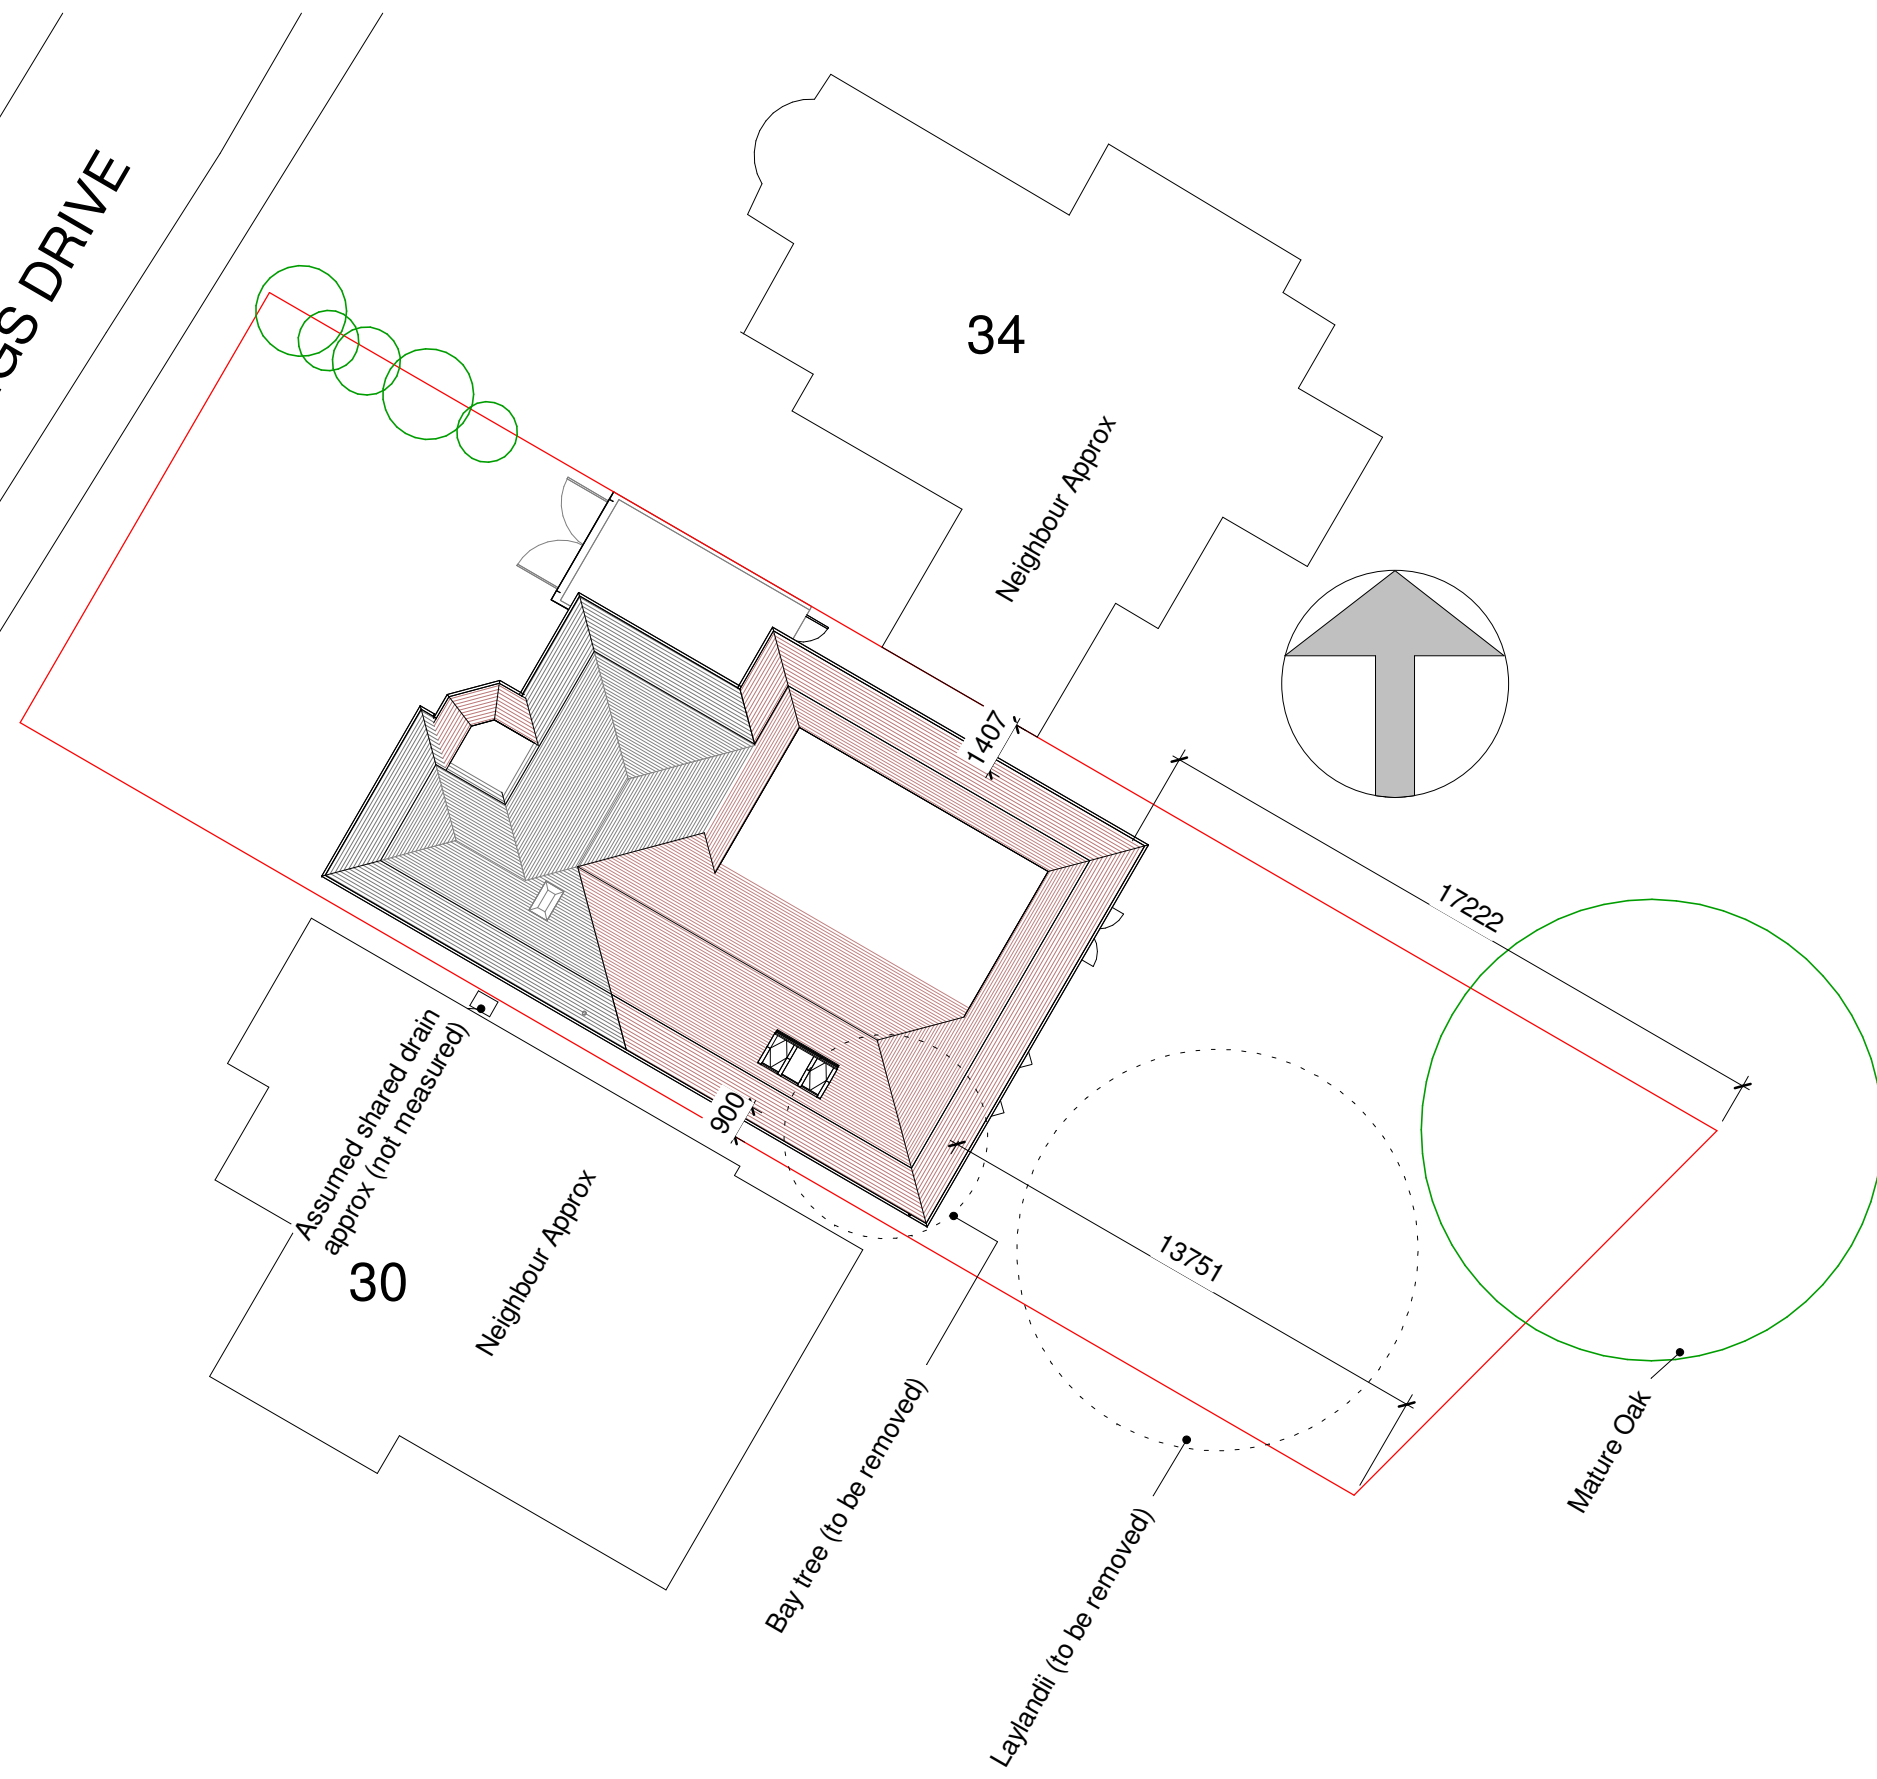

11 Roof Plan
1 : 100

