



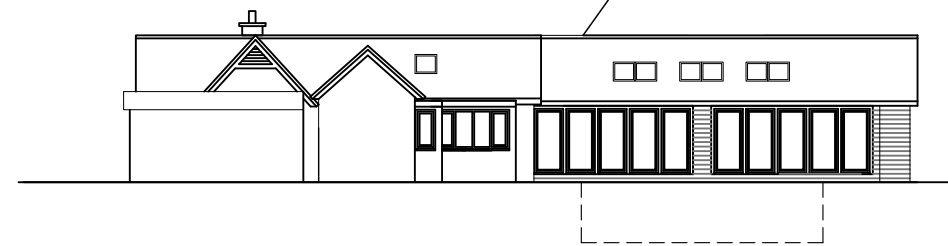


EXISTING FRONT ELEVATION
(WEST)





EXISTING SIDE ELEVATION
(SOUTH)

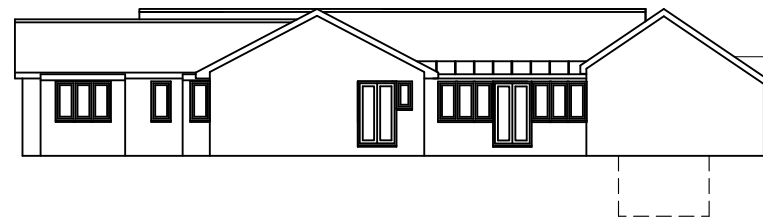


EXISTING REAR ELEVATION
(EAST)

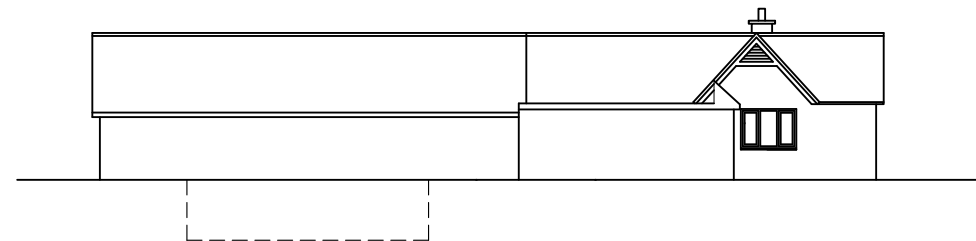

EXISTING SIDE ELEVATION
(NORTH)

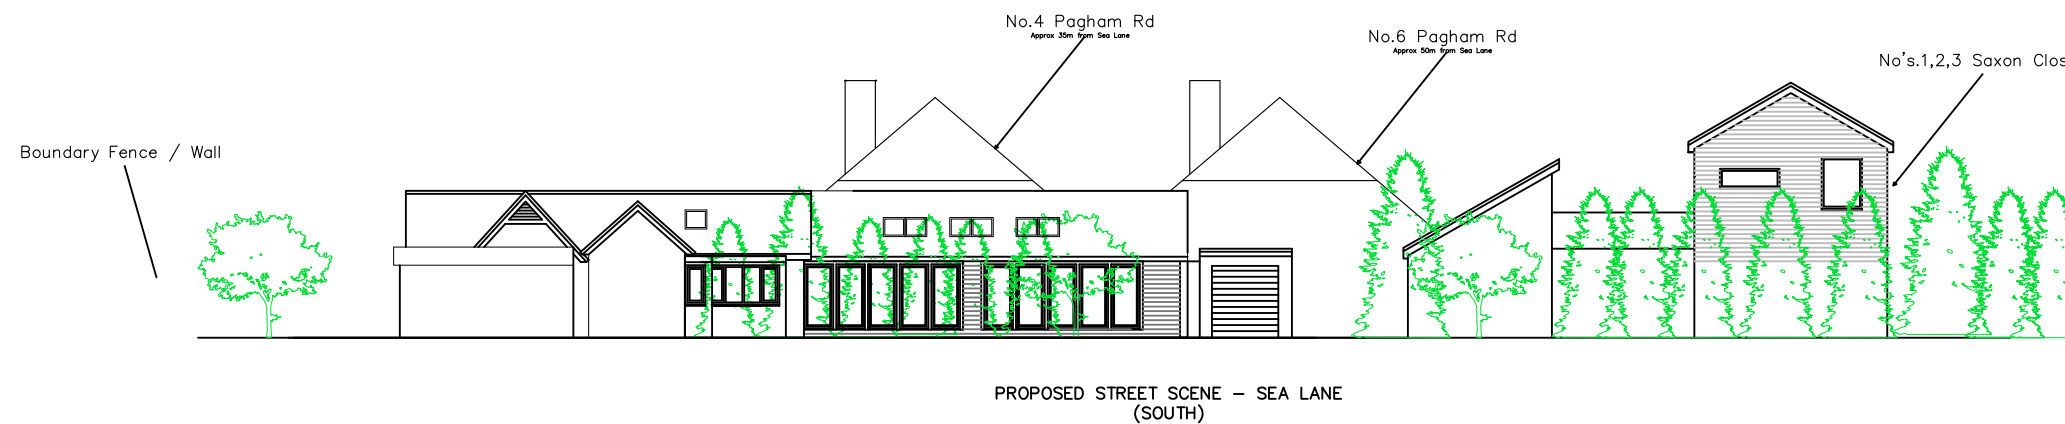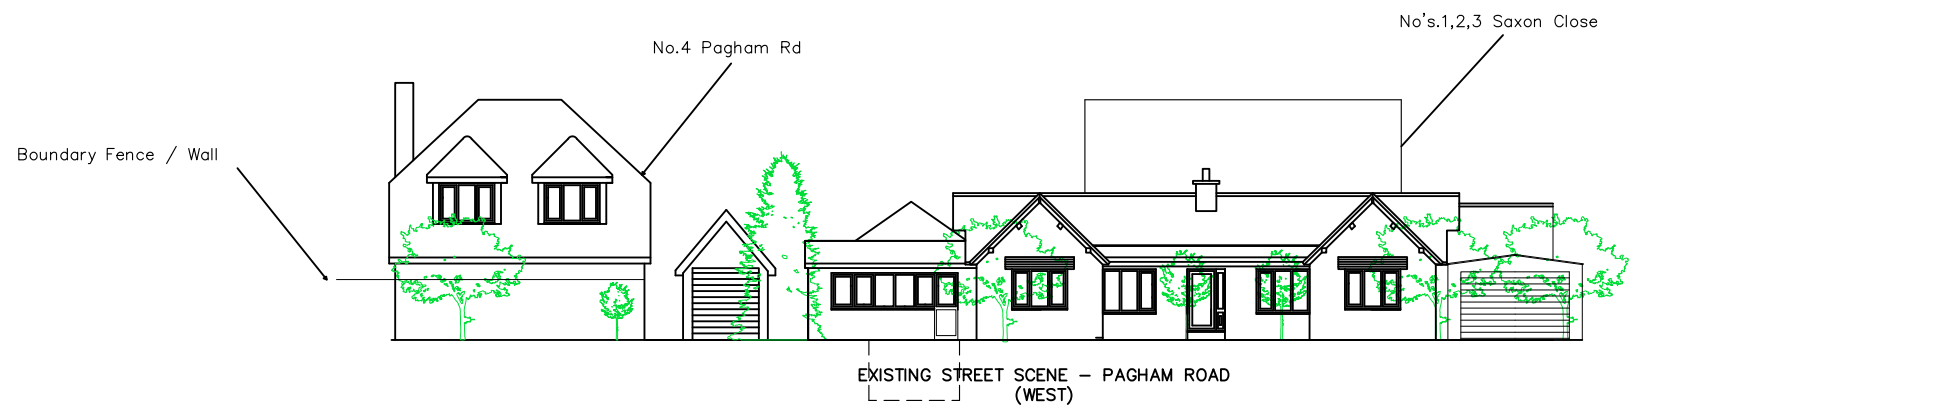

NOTES

 

Works ongoing ref P/18/03.
Additional bedroom and conservatory completed. Pool house ongoing.

Project:
2 Pagham Road, Pagham,
Bognor Regis, West Sussex

Title:
ELEVATIONS & STREET SCENE - EXISTING

Scale:	Date:
1:250	10/10/2018
	Drawn:
	PCW

Paper Size:	Drawing:	Rev:
A3	E003	B

Property of P.Wright, 2 PAGHAM ROAD, BOGNOR REGIS, PO21 4NP.
© All rights of the copyright holders reserved. Unauthorised copying, hiring
lending of this data for financial or commercial gain is prohibited