


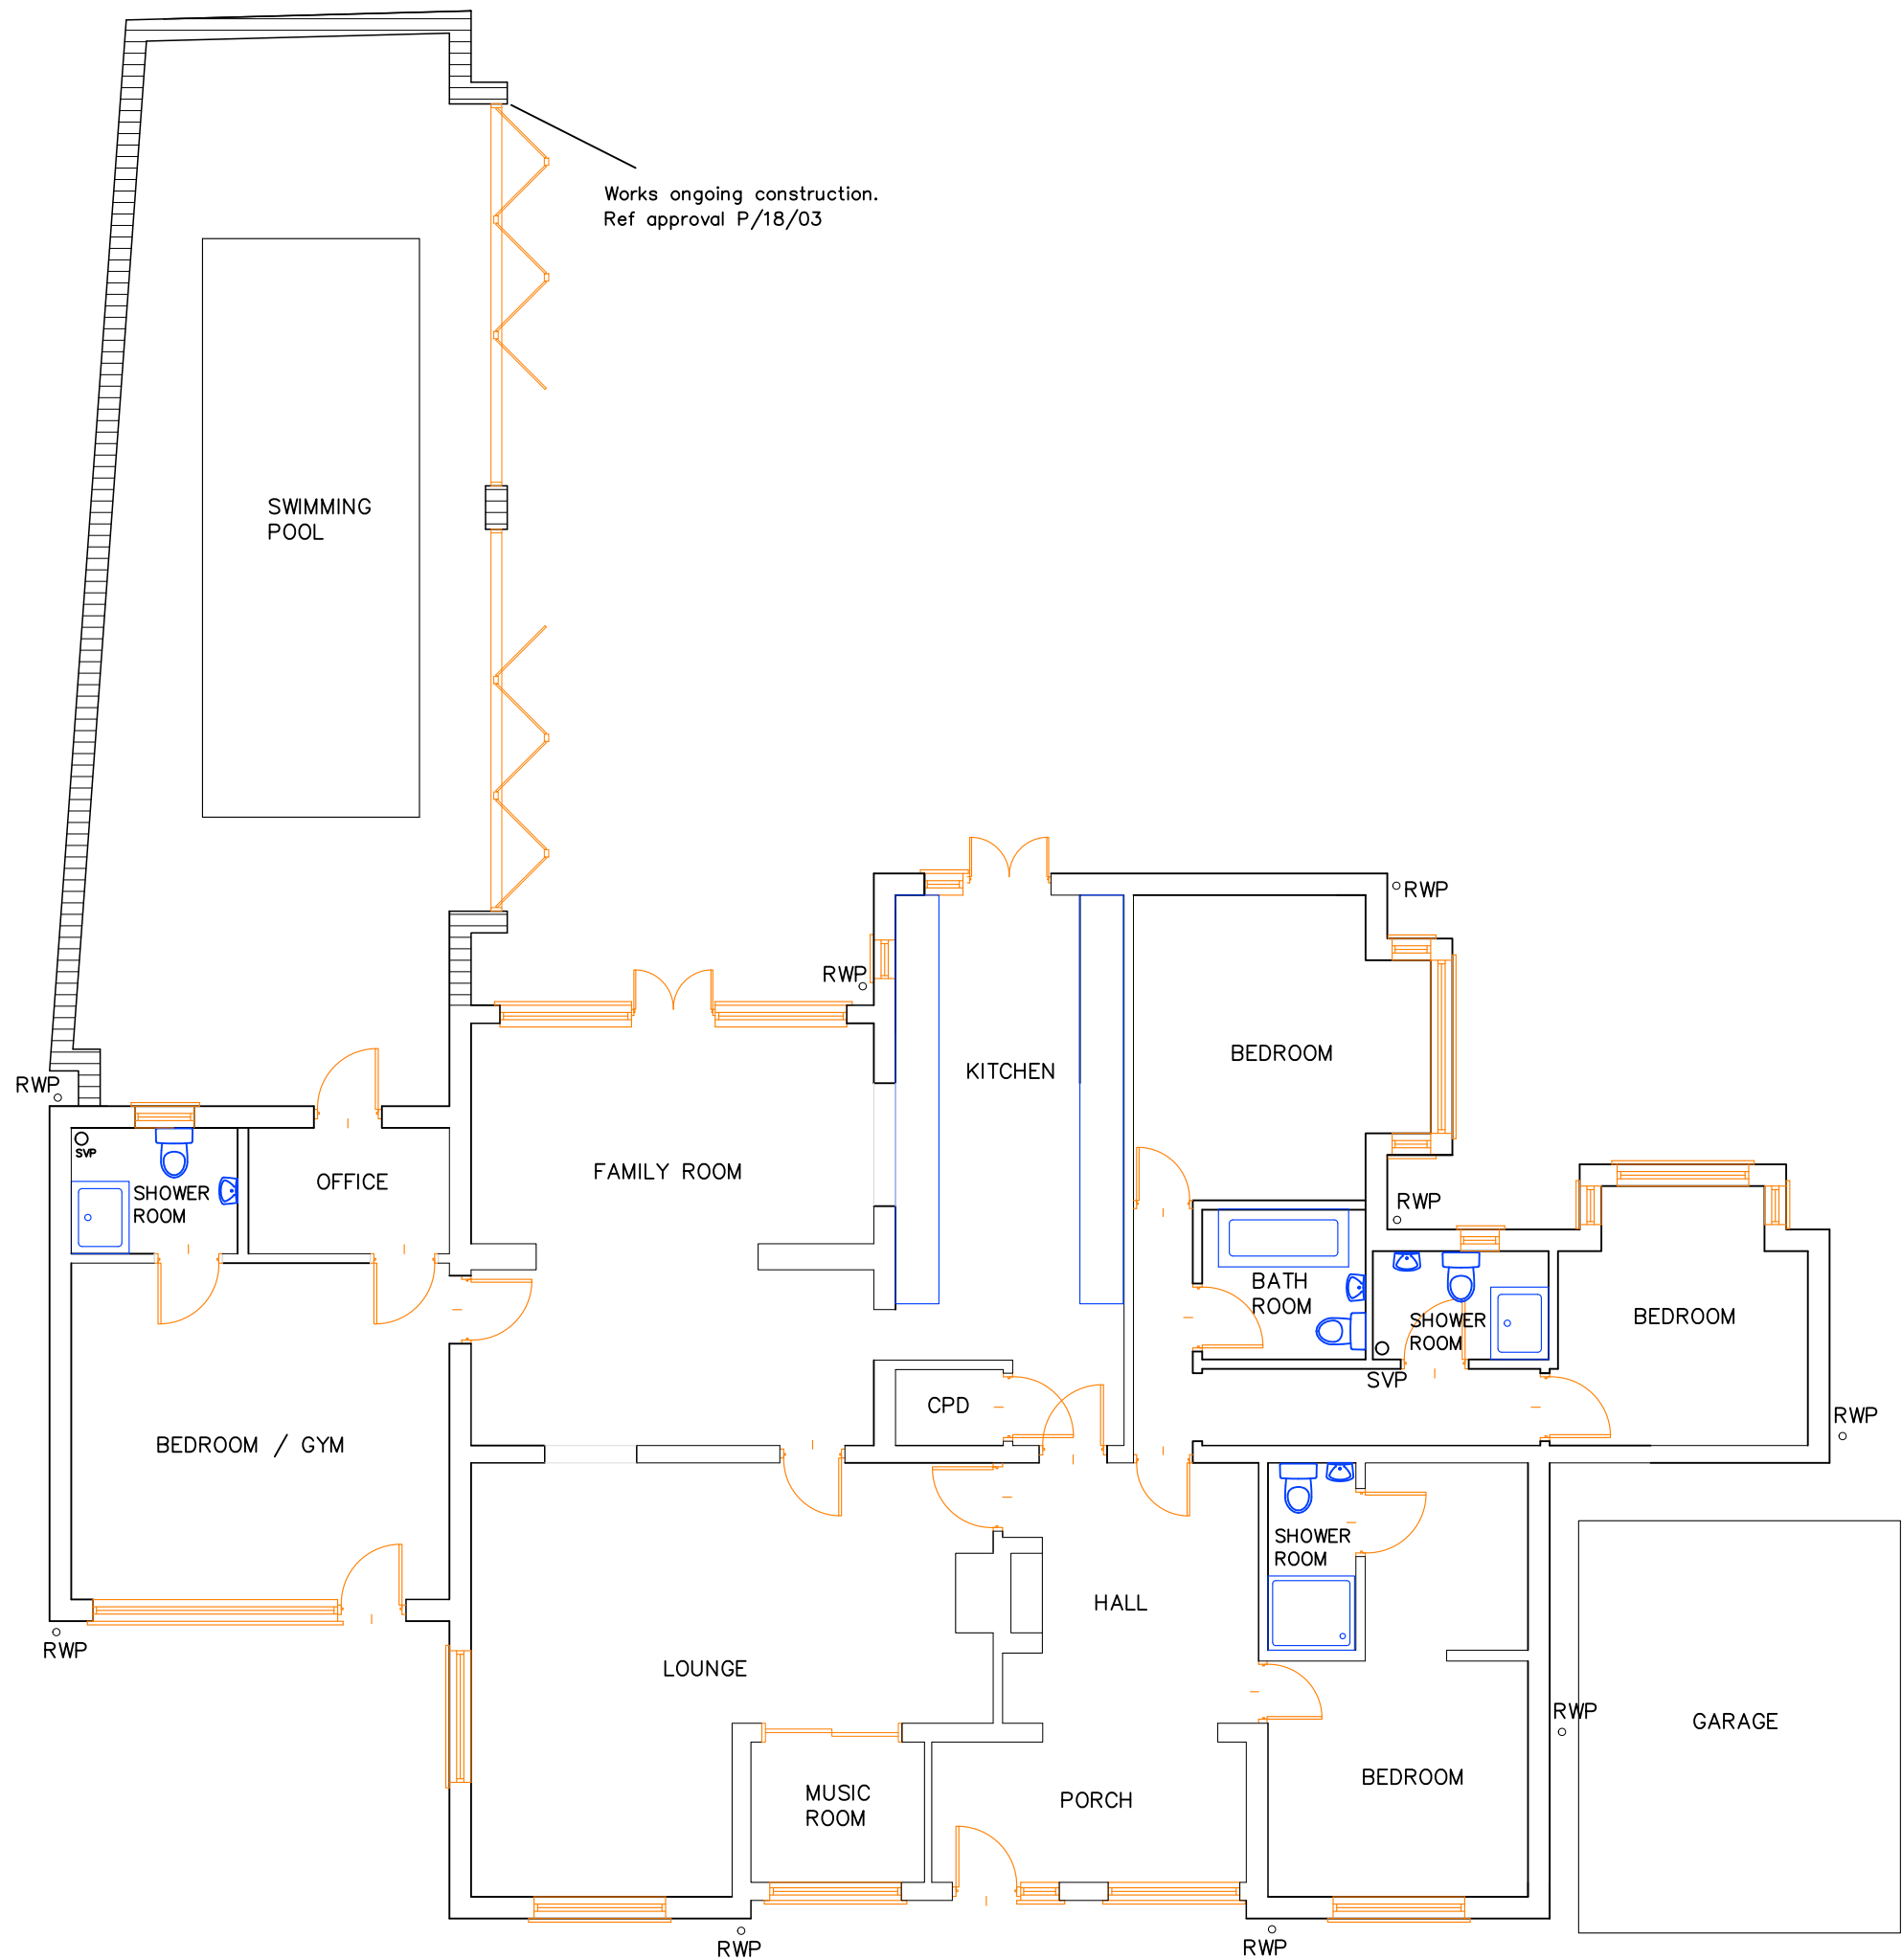

Works ongoing construction.
Ref approval P/18/03



NOTES

Project:
2 Pagham Road, Pagham,
Bognor Regis, West Sussex

Title:
EXISTING GROUND FLOOR PLAN

Scale:
1:100

Date: 10/10/2018
Drawn: PCW

Paper Size:
A3

Drawing:
E004

Rev:
B

Property of P.Wright, 2 PAGHAM ROAD, BOGNOR REGIS, PO21 4NP.
All rights of the copyright holders reserved. Unauthorised copying, hiring
lending of this data for financial or commercial gain is prohibited