




PROPOSED FRONT ELEVATION  
(WEST)



PROPOSED SIDE ELEVATION  
(SOUTH)



PROPOSED REAR ELEVATION  
(EAST)

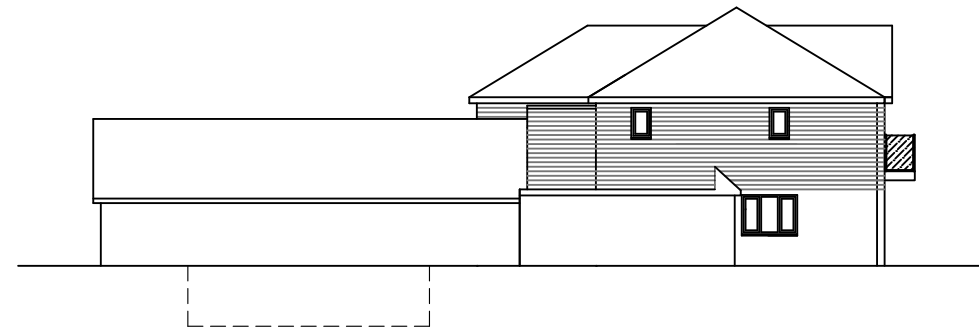


PROPOSED SIDE ELEVATION  
(NORTH)



PROPOSED STREET SCENE - PAGHAM ROAD  
(WEST)

PROPOSED STREET SCENE - SEA LANE  
(SOUTH)

NOTES

 

MAIN RIDGE HEIGHT: 8.55m  
SECONDARY RIDGE HEIGHT: 7.95m

EXTERIOR FINISHES:

WALLS; WHITE PAINTED RENDER  
FINISH (AS PER CURRENT) &  
CEMENT BOARD CLADDING WHERE  
SHOWN.

ROOF TILES; PLAIN CONCRETE TILE

GLAZING TO 1ST FLOOR SIDE  
ELEVATIONS TO BE OBSCURED /  
PRIVACY GLAZING

Project:  
2 Pagham Road, Pagham,  
Bognor Regis, West Sussex

Title:  
ELEVATIONS & STREET SCENE - PROPOSED

Scale: 1:250 Date: 10/10/2018  
Drawn: PCW

Paper Size: A3 Drawing: P003 Rev: B

Property of P.Wright, 2 PAGHAM ROAD, BOGNOR REGIS, PO21 4NP.  
© All rights of the copyright holders reserved. Unauthorised copying, hiring  
lending of this data for financial or commercial gain is prohibited