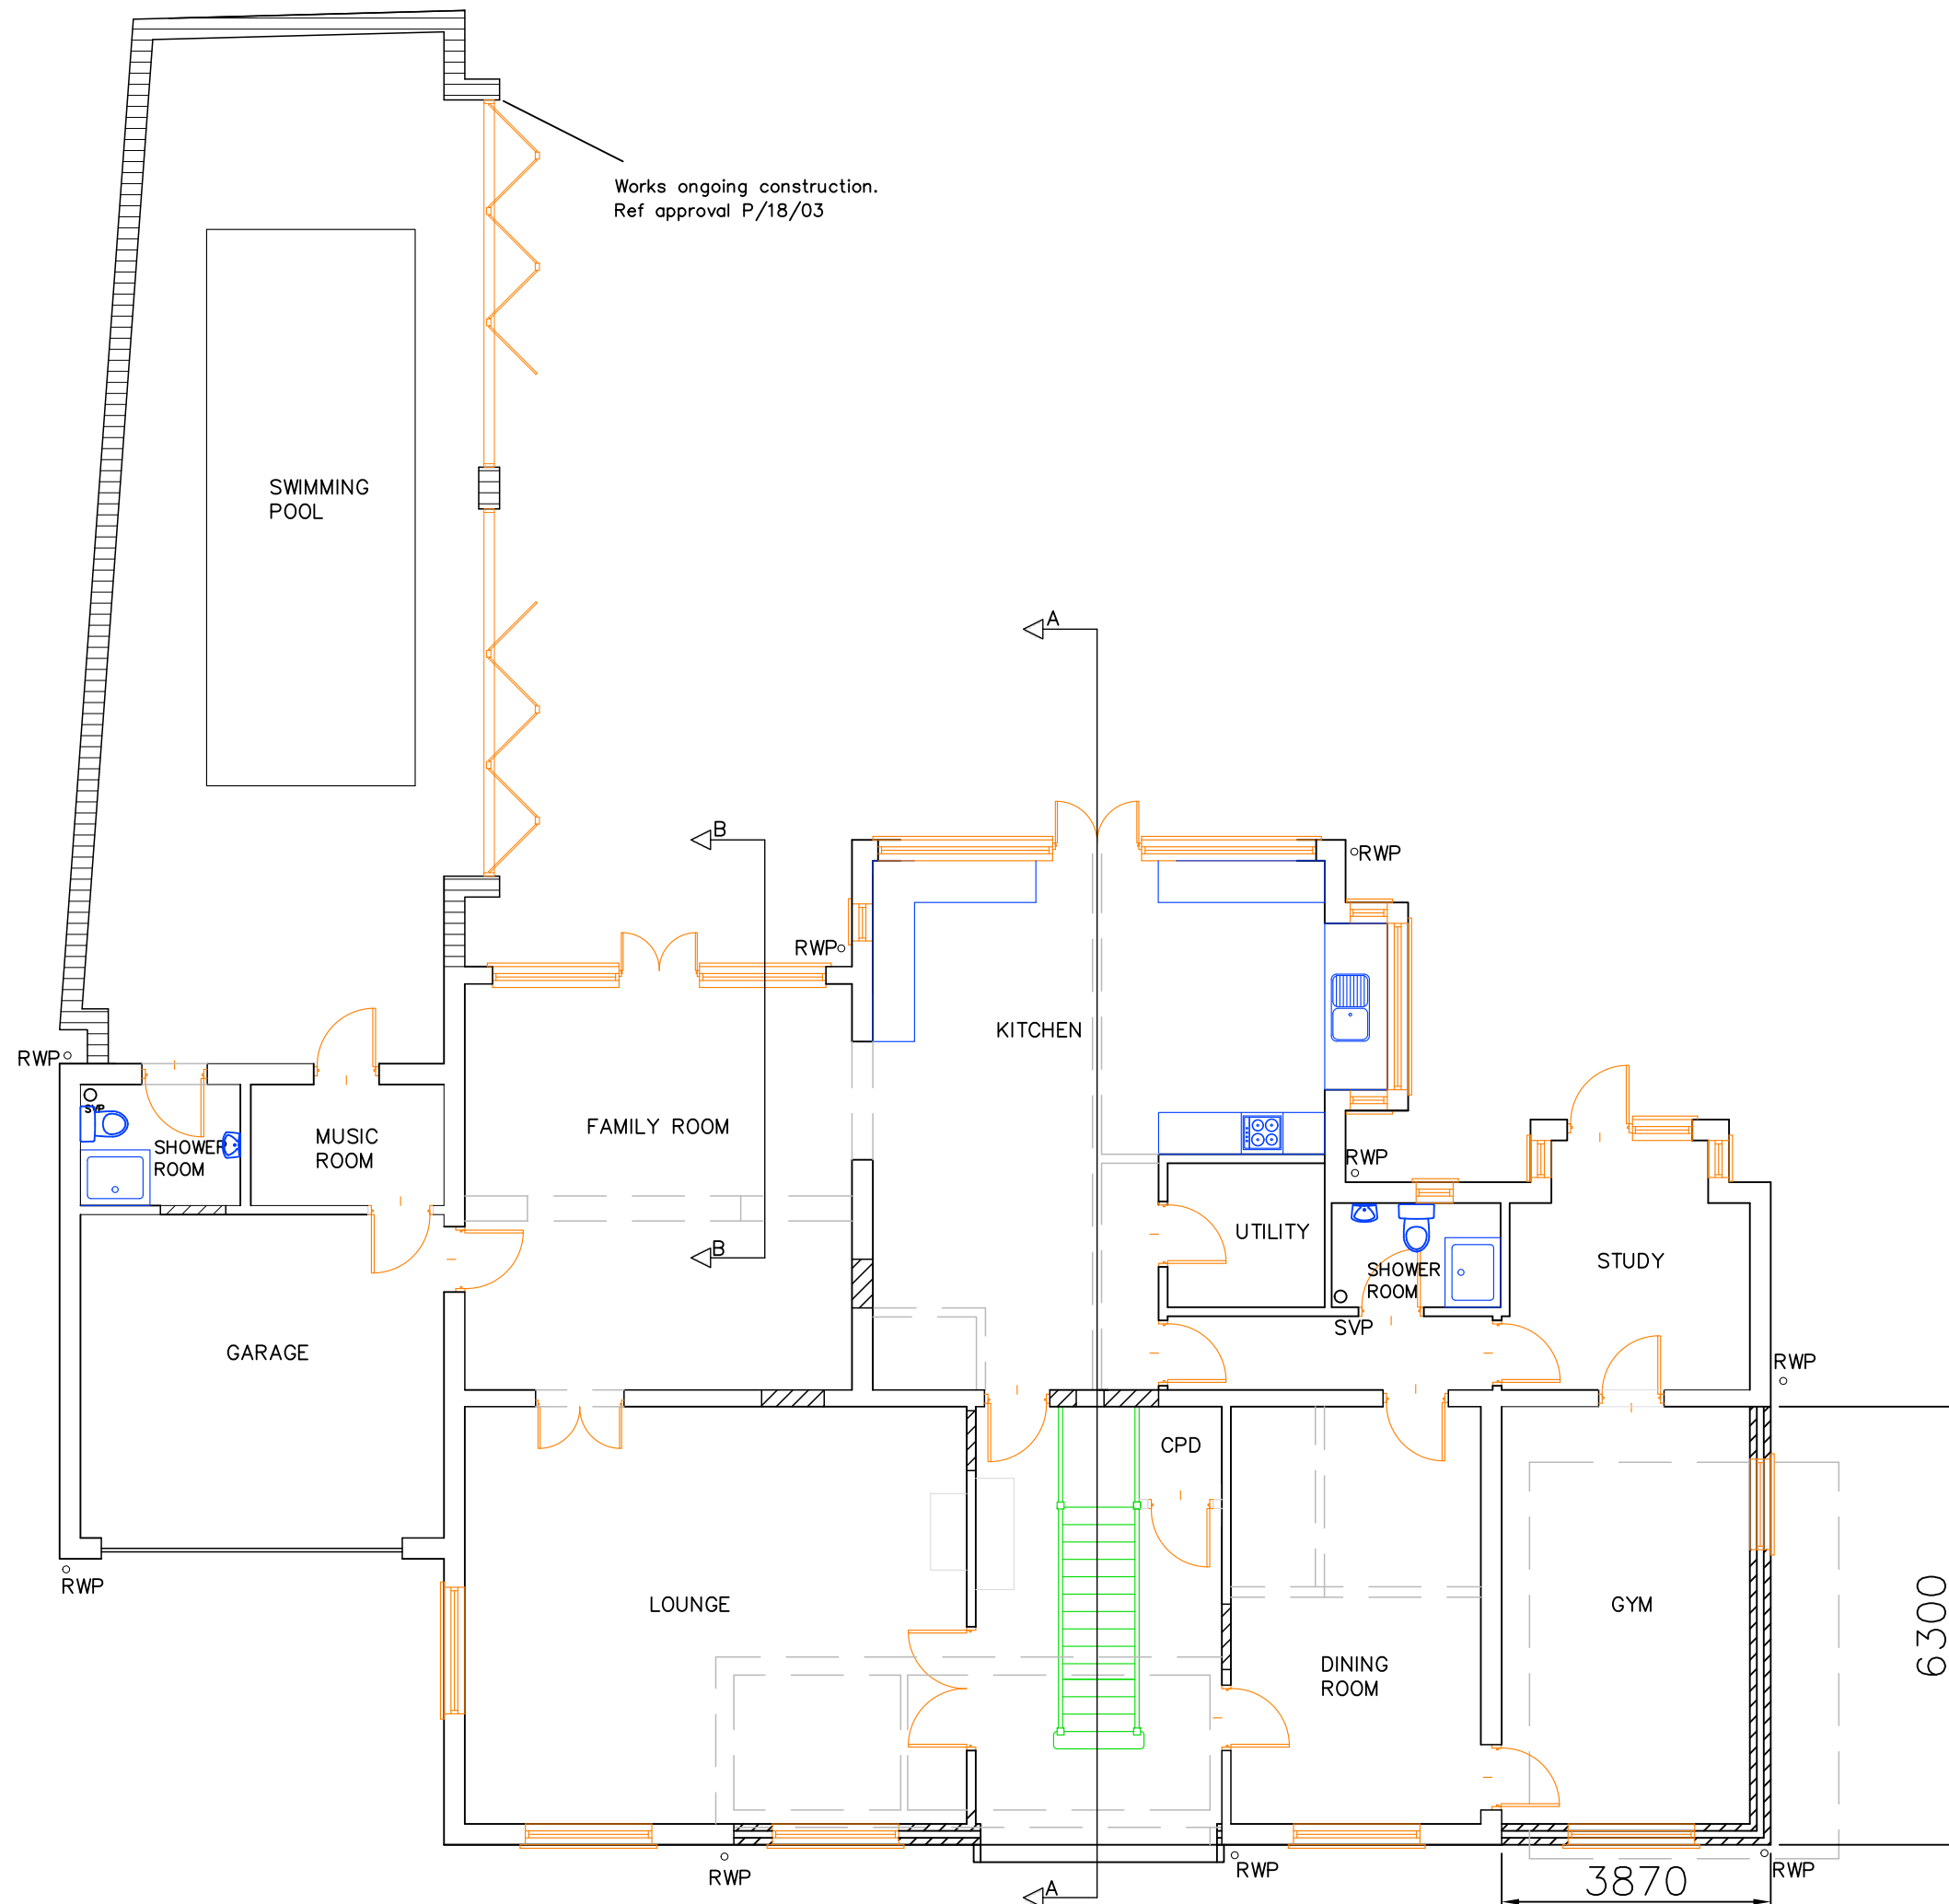


Project: 2 Pagham Road, Pagham, Bognor Regis, West Sussex		
Title: PROPOSED GROUND FLOOR PLAN		
Scale: 1:100	Date: 10/10/2018	Drawn: PCW
Paper Size: A3	Drawing: P004	Rev: B
© Property of P.Wright, 2 PAGHAM ROAD, BOGNOR REGIS, PO21 4NP. All rights of the copyright holders reserved. Unauthorised copying, hiring lending of this data for financial or commercial gain is prohibited		