





EXISTING FRONT ELEVATION
(WEST)




EXISTING SIDE ELEVATION
(SOUTH)

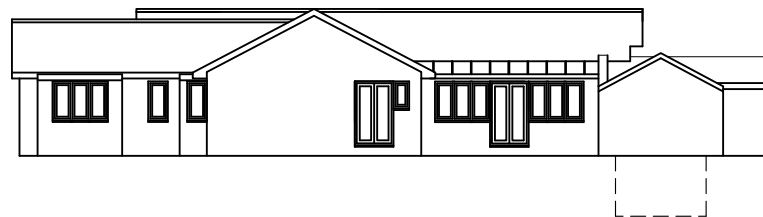


EXISTING REAR ELEVATION
(EAST)

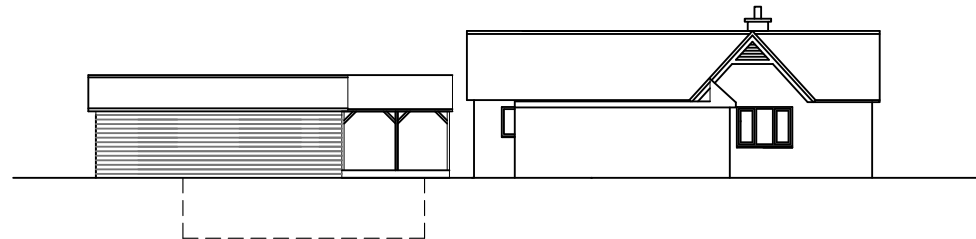

EXISTING SIDE ELEVATION
(NORTH)

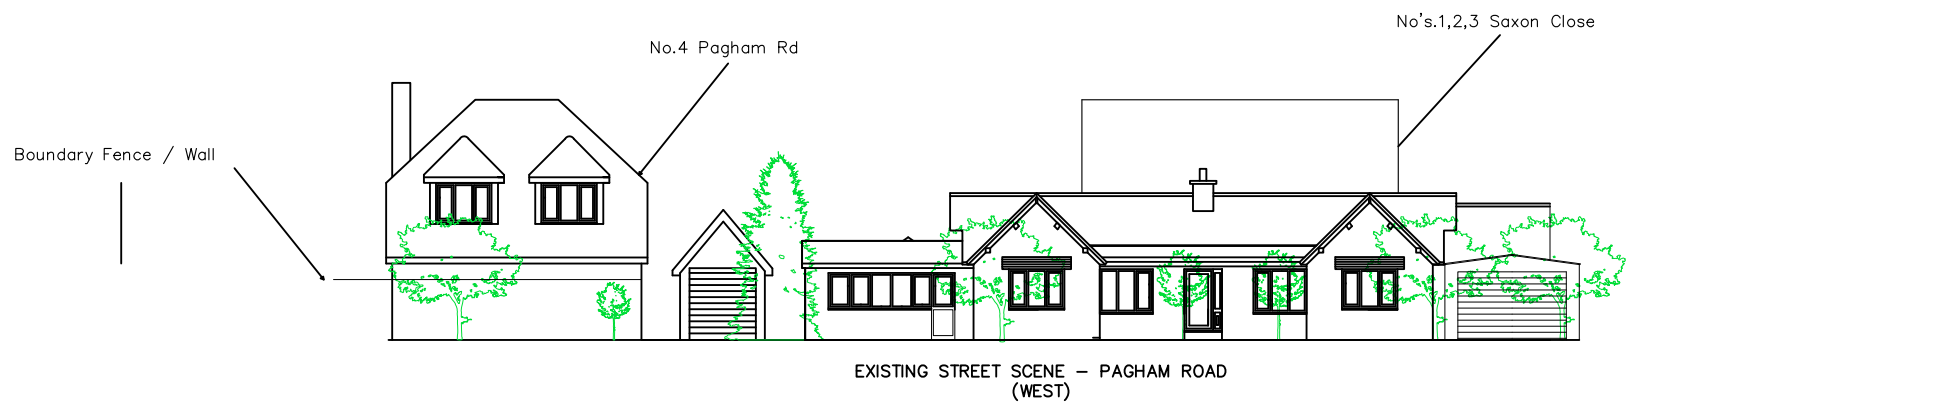


EXISTING STREET SCENE – PAGHAM ROAD
(WEST)

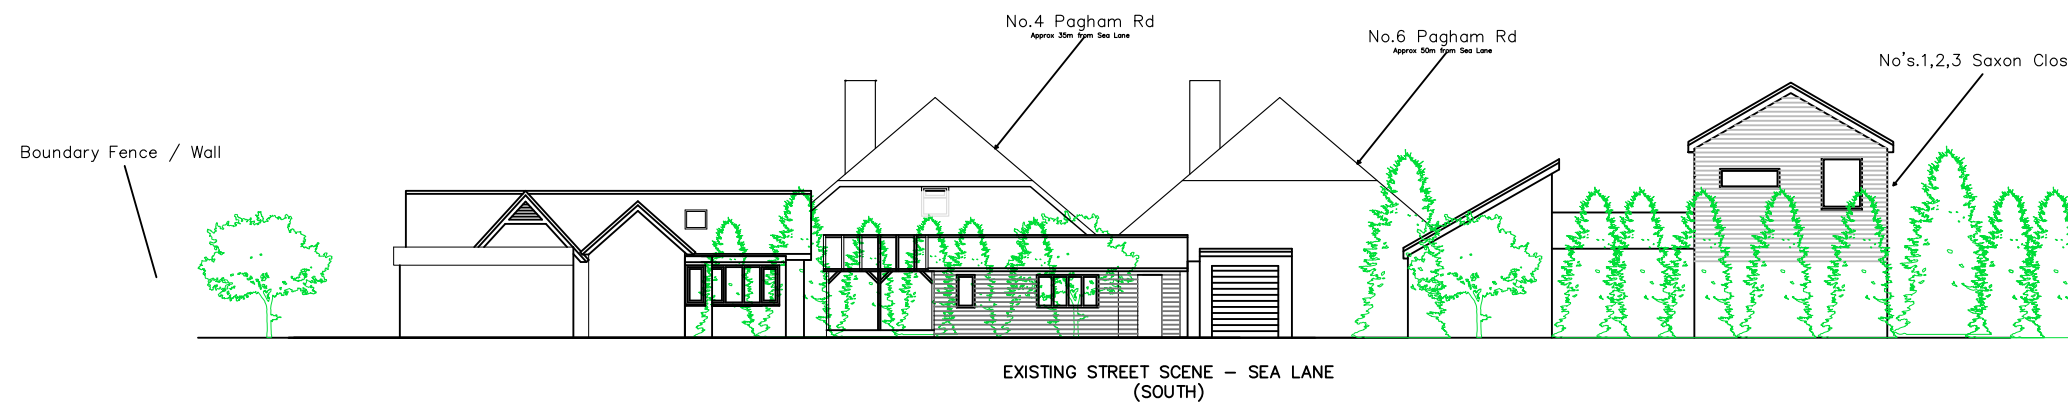

EXISTING STREET SCENE – SEA LANE
(SOUTH)

NOTES

 

Works ongoing ref P/18/03.
Additional bedroom and conservatory
completed. Pool house ongoing.

Project:
2 Pagham Road, Pagham,
Bognor Regis, West Sussex

Title:
ELEVATIONS & STREET SCENE - EXISTING

Scale: 1:250 Date: 12/12/2018
Drawn: PCW

Paper Size: A3 Drawing: E003 Rev: C

Property of P.Wright, 2 PAGHAM ROAD, BOGNOR REGIS, PO21 4NP.
All rights of the copyright holders reserved. Unauthorised copying, hiring
lending of this data for financial or commercial gain is prohibited