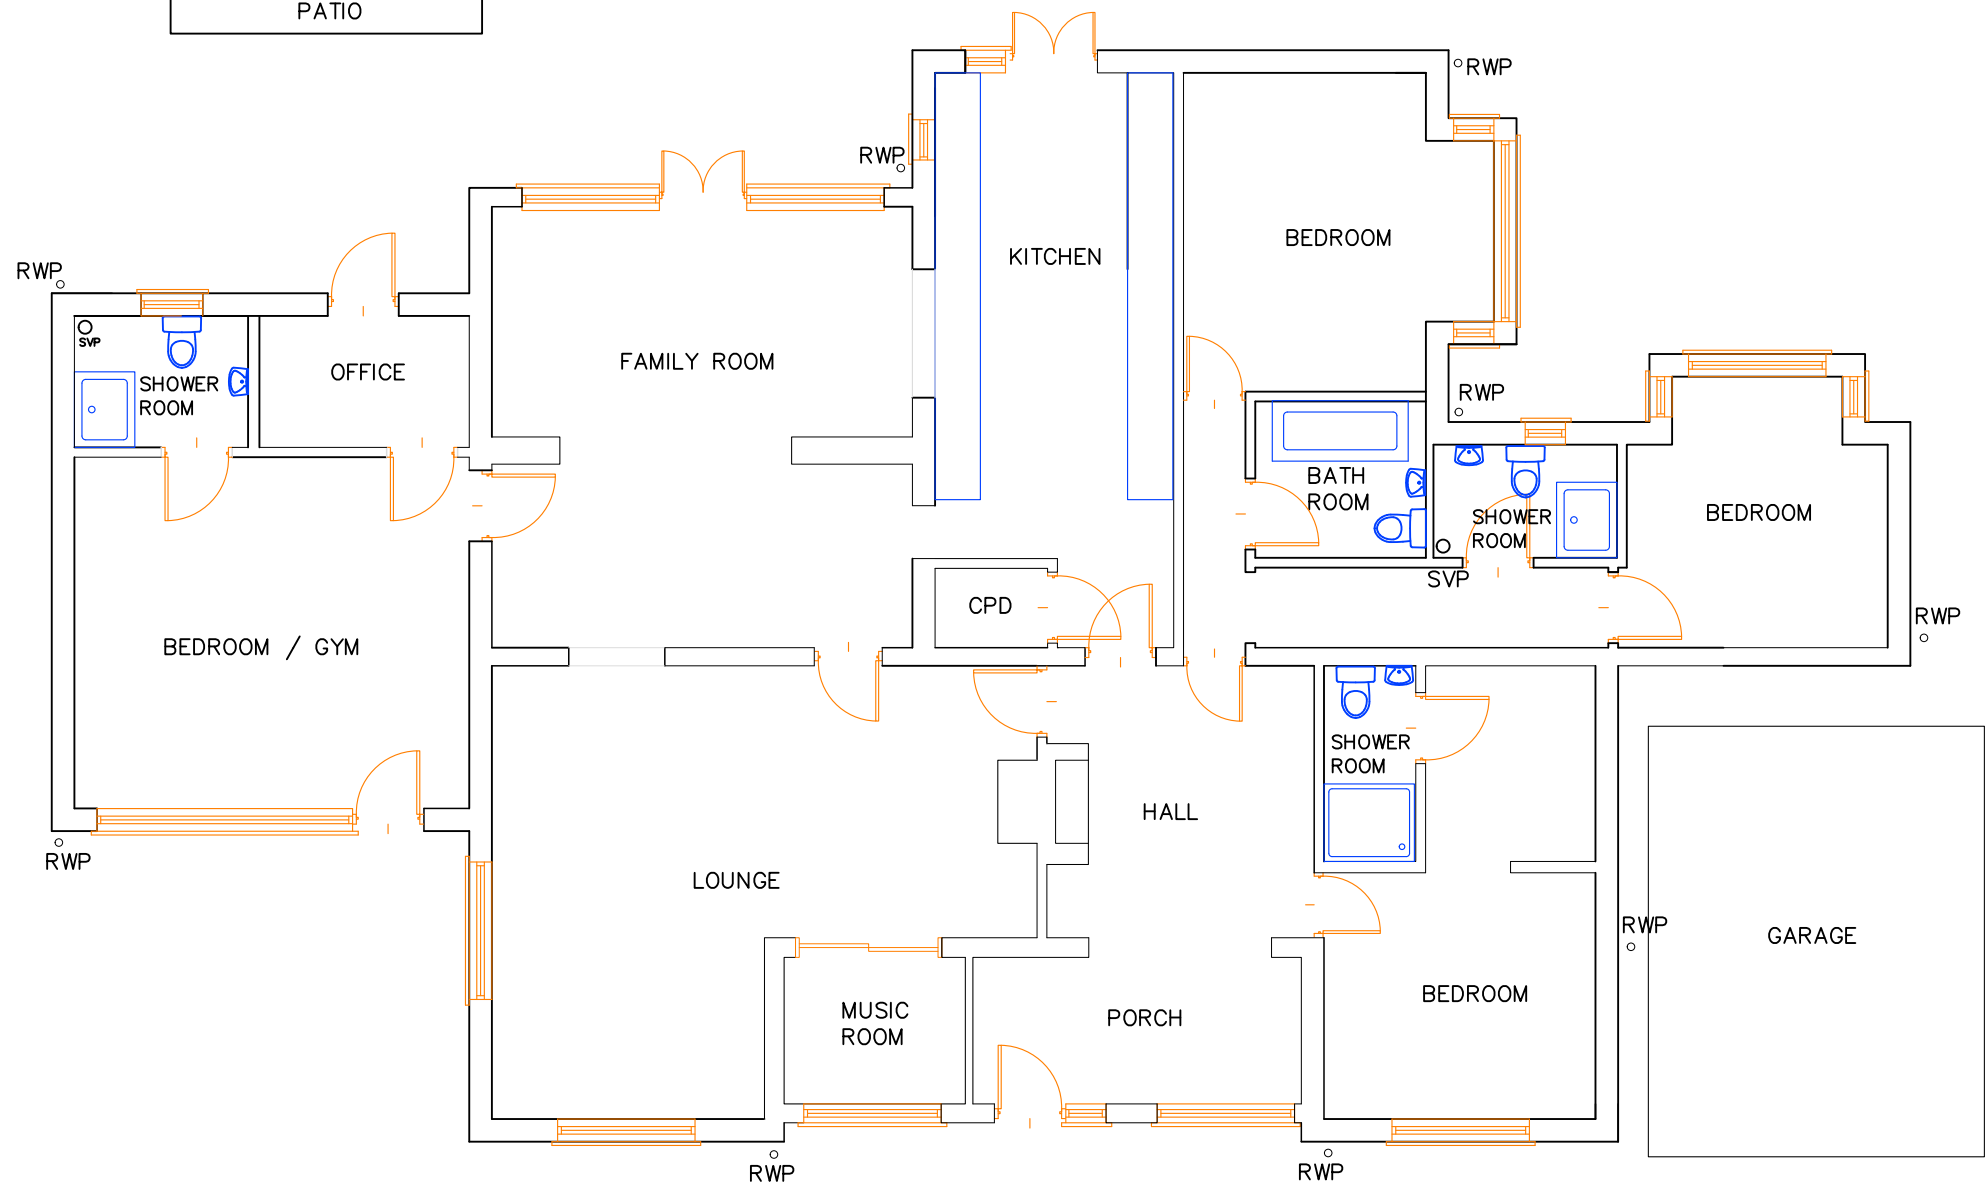
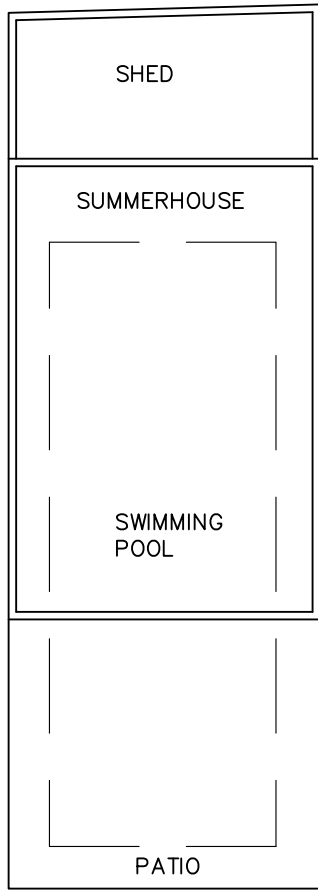


Project:
2 Pagham Road, Pagham,
Bognor Regis, West Sussex

Title:
EXISTING GROUND FLOOR PLAN

Scale: 1:100	Date: 12/12/2018
	Drawn: PCW

Paper Size: A3	Drawing: E004	Rev: C
-------------------	------------------	-----------

Property of P.Wright, 2 PAGHAM ROAD, BOGNOR REGIS, PO21 4NP.
All rights of the copyright holders reserved. Unauthorised copying, hiring
lending of this data for financial or commercial gain is prohibited