





PROPOSED FRONT ELEVATION
(WEST)



PROPOSED SIDE ELEVATION
(SOUTH)

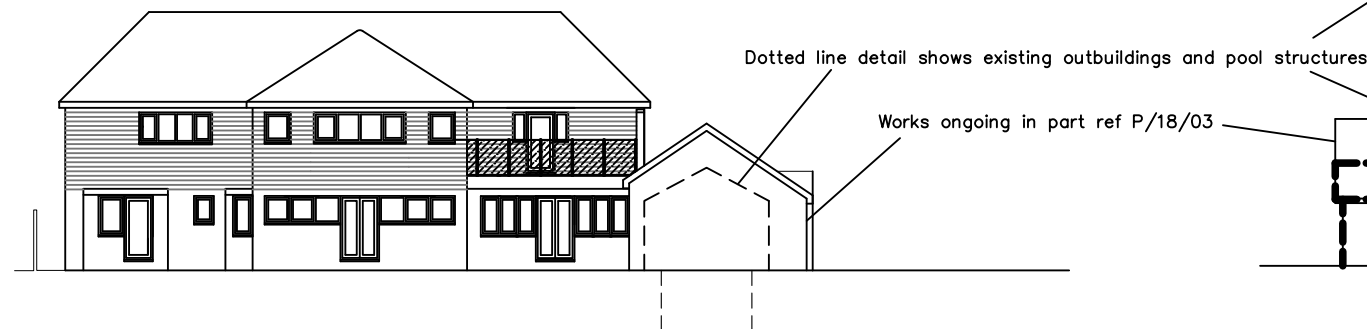


PROPOSED REAR ELEVATION
(EAST)

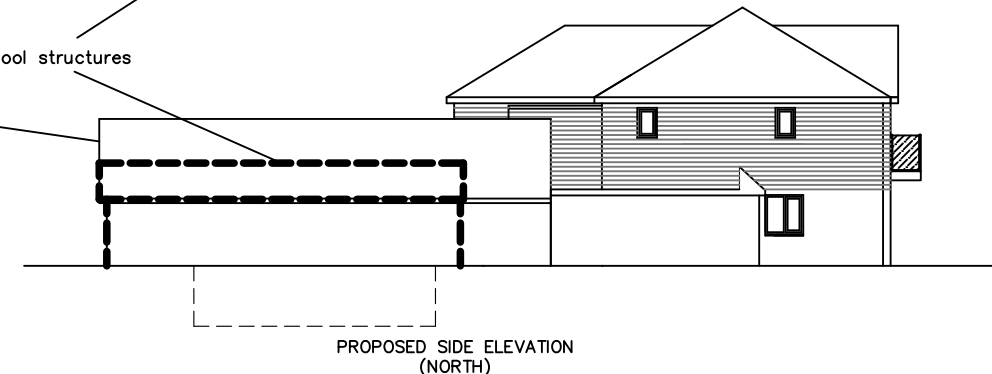

PROPOSED SIDE ELEVATION
(NORTH)

NOTES

 

MAIN RIDGE HEIGHT: 8.55m
SECONDARY RIDGE HEIGHT: 7.95m

EXTERIOR FINISHES:


WALLS; WHITE PAINTED RENDER
FINISH (AS PER CURRENT) &
CEMENT BOARD CLADDING WHERE
SHOWN.

ROOF TILES; PLAIN CONCRETE TILE

GLAZING TO 1ST FLOOR SIDE
ELEVATIONS TO BE OBSCURED /
PRIVACY GLAZING



PROPOSED STREET SCENE - PAGHAM ROAD
(WEST)

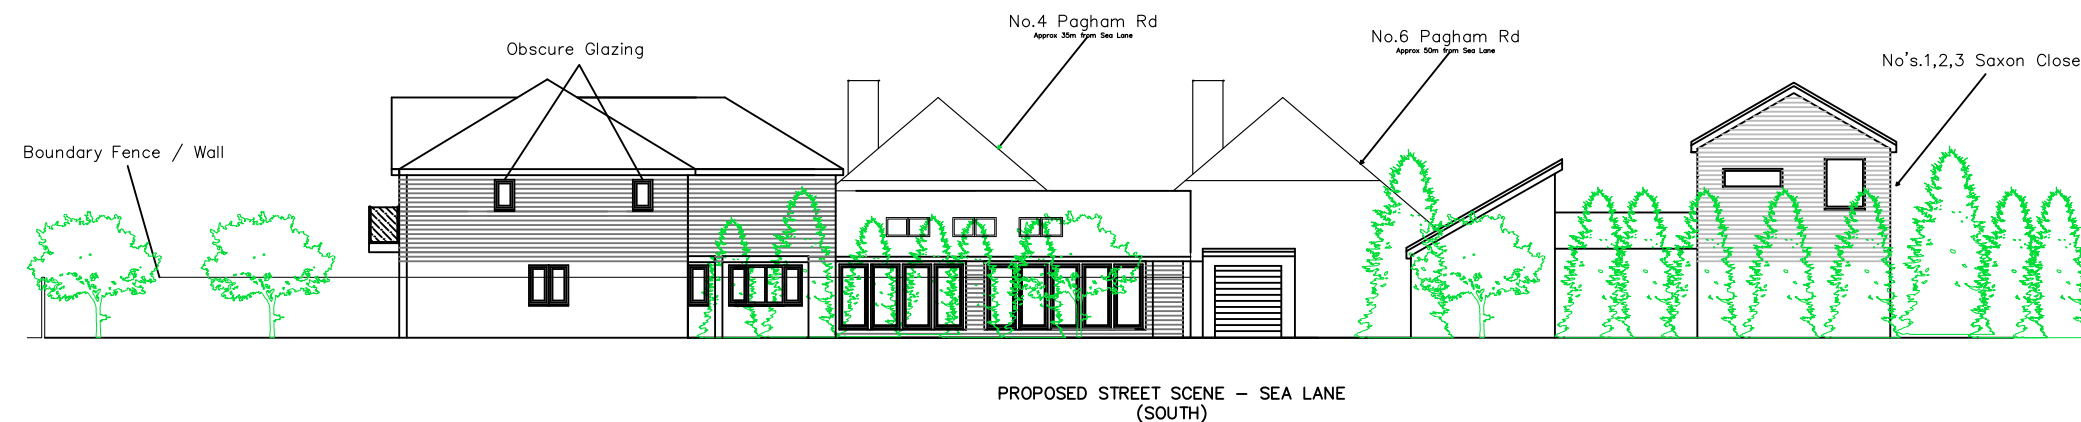

PROPOSED STREET SCENE - SEA LANE
(SOUTH)

Project:
2 Pagham Road, Pagham,
Bognor Regis, West Sussex

Title:
ELEVATIONS & STREET SCENE - PROPOSED

Scale: 1:250 Date: 18/12/2018
Drawn: PCW

Paper Size: A3 Drawing: P003 Rev: C

Property of P.Wright, 2 PAGHAM ROAD, BOGNOR REGIS, PO21 4NP.
All rights of the copyright holders reserved. Unauthorised copying, hiring
lending of this data for financial or commercial gain is prohibited