
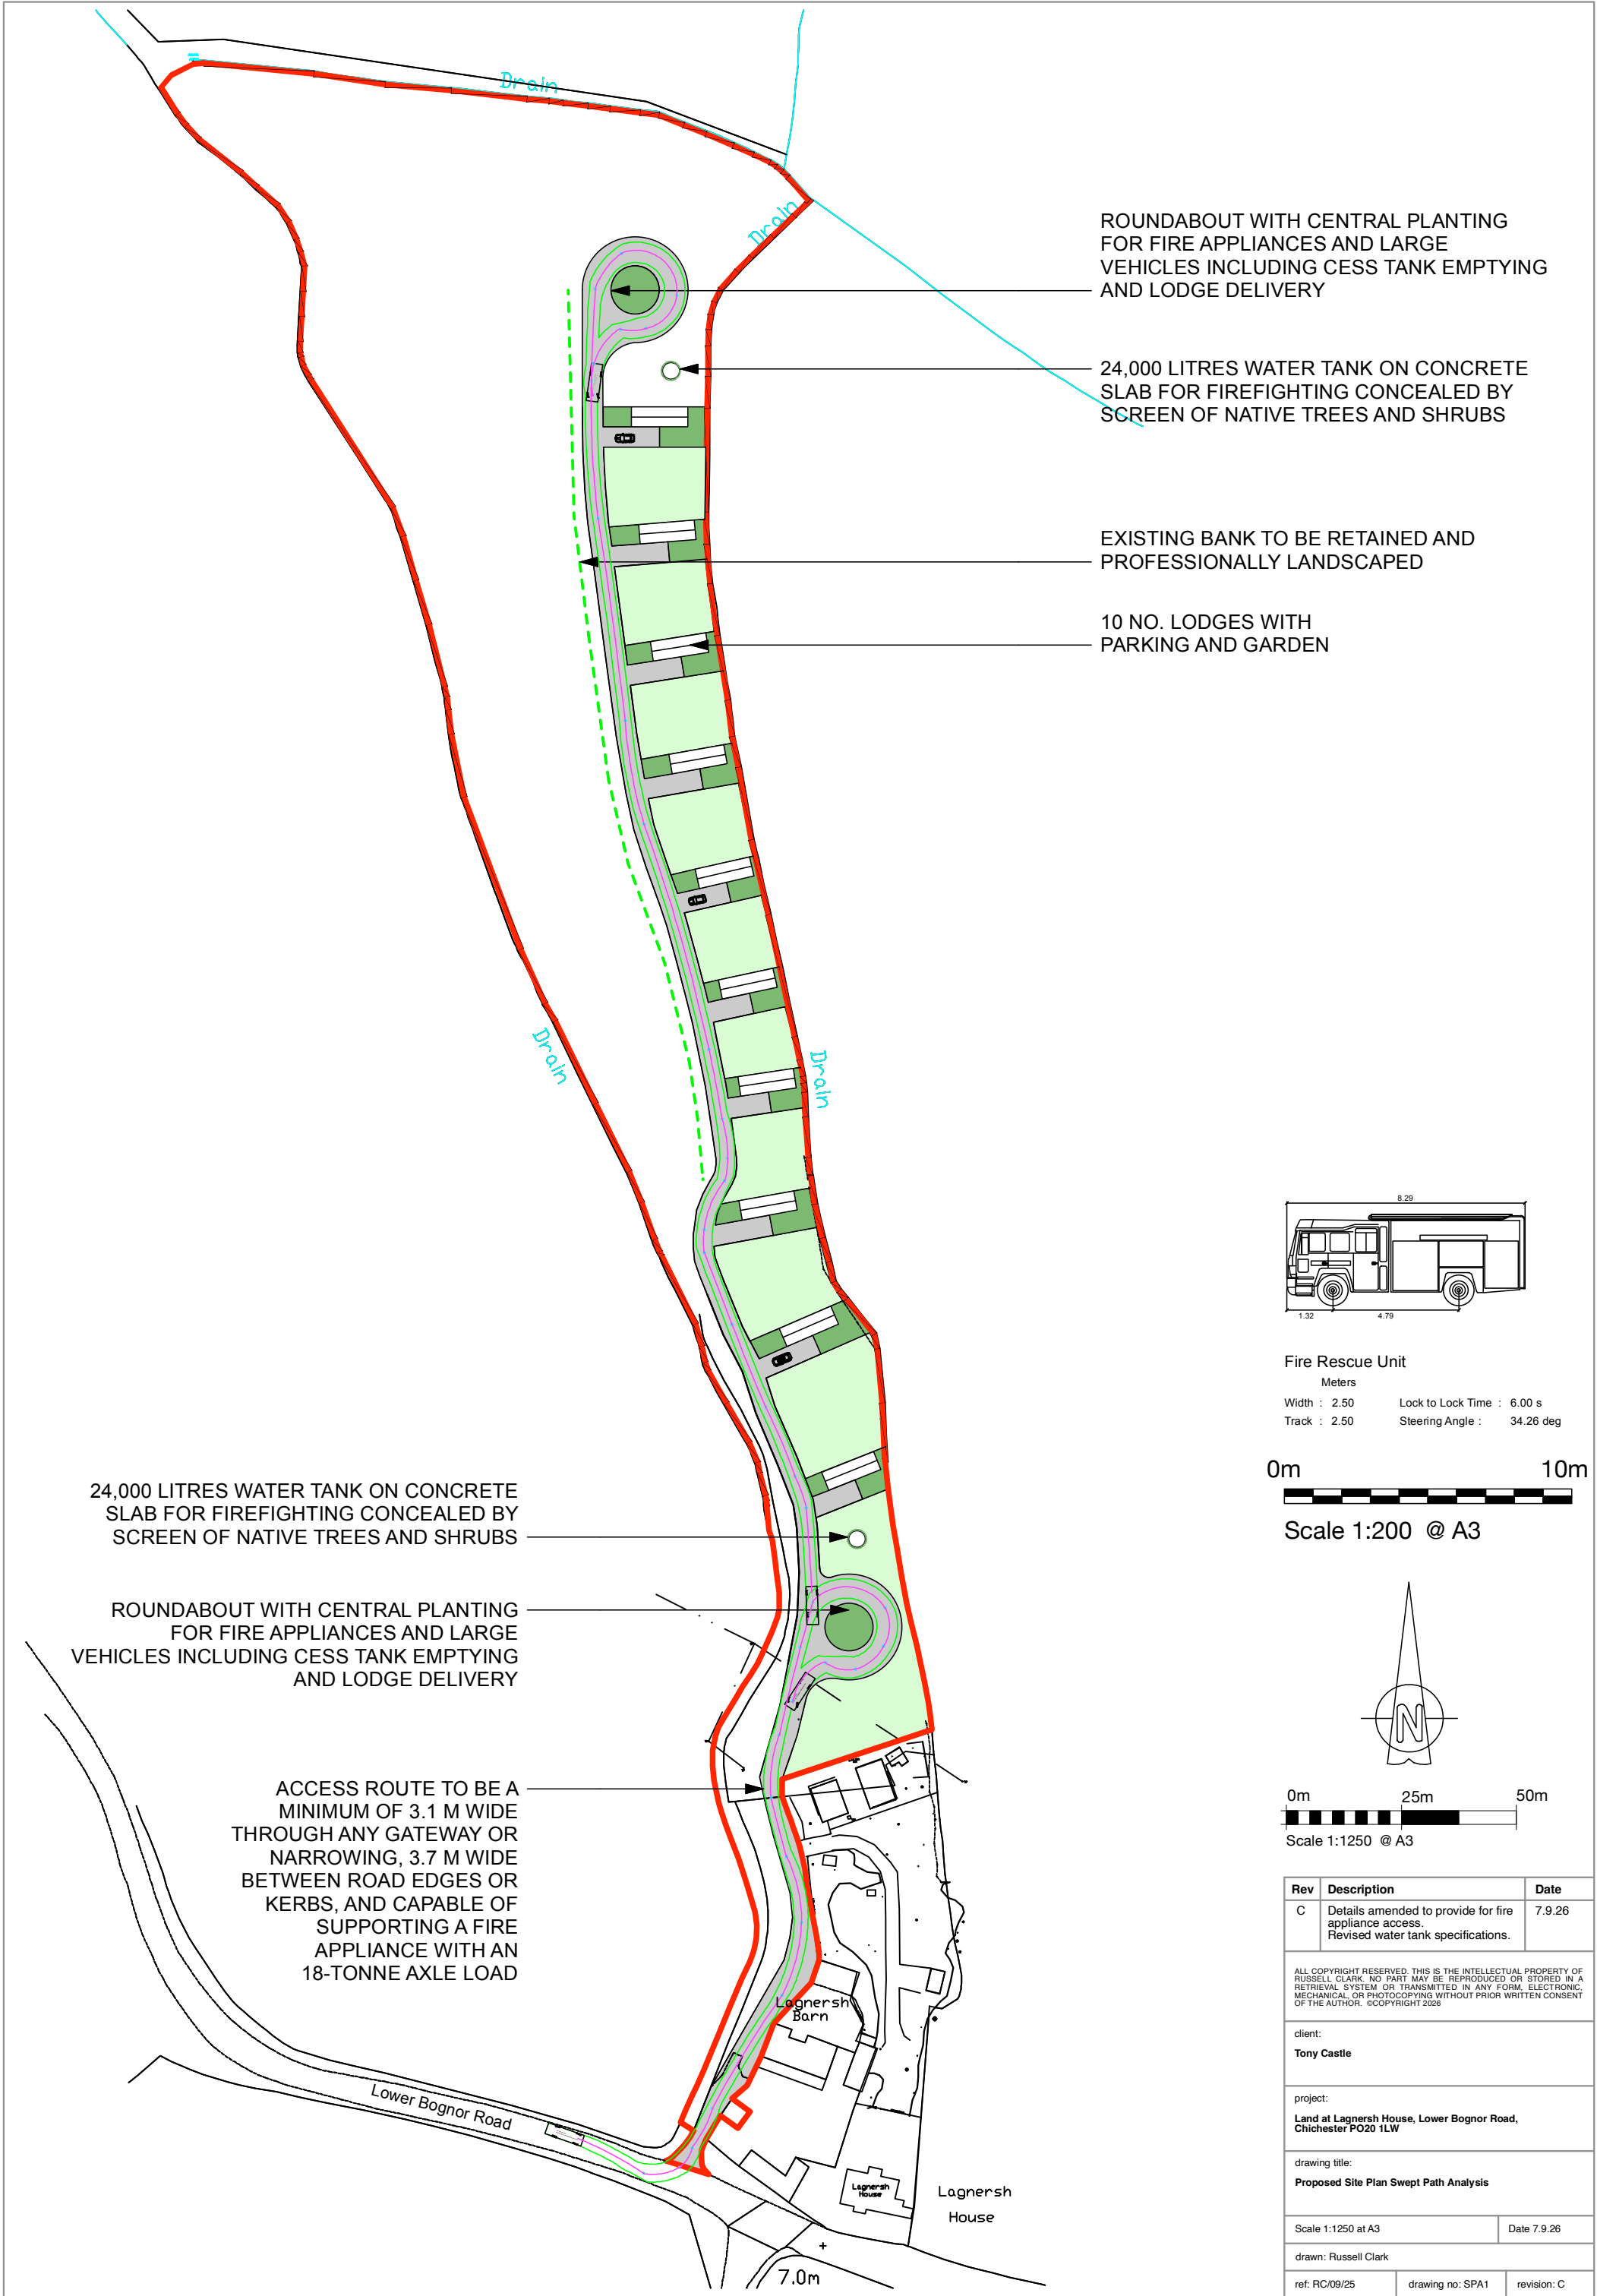
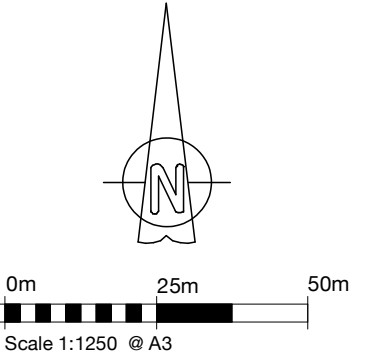


Fire Rescue Unit  
Meters  
Width : 2.50      Lock to Lock Time : 6.00 s  
Track : 2.50      Steering Angle : 34.26 deg

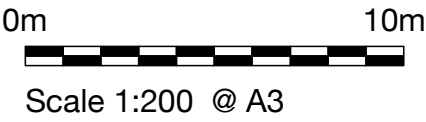

| Rev   | Description                                                                                 | Date        |
|---|---------------------------------------------------------------------------------------------|-------------|
| C   | Details amended to provide for fire appliance access.<br>Revised water tank specifications. | 7.9.26      |
| ALL COPYRIGHT RESERVED. THIS IS THE INTELLECTUAL PROPERTY OF RUSSELL CLARK. NO PART MAY BE REPRODUCED OR STORED IN A RETRIEVAL SYSTEM OR TRANSMITTED IN ANY FORM, ELECTRONIC, MECHANICAL, OR PHOTOCOPYING WITHOUT PRIOR WRITTEN CONSENT OF THE AUTHOR. ©COPYRIGHT 2026 |                                                                                             |             |
| client:<br>Tony Castle   |                                                                                             |             |
| project:<br>Land at Lagnersh House, Lower Bognor Road, Chichester PO20 1LW   |                                                                                             |             |
| drawing title:<br>Proposed Site Plan Swept Path Analysis   |                                                                                             |             |
| Scale 1:1250 at A3   |                                                                                             | Date 7.9.26 |
| drawn: Russell Clark   |                                                                                             |             |
| ref: RC/09/25   | drawing no: SPA1                                                                            | revision: C |