



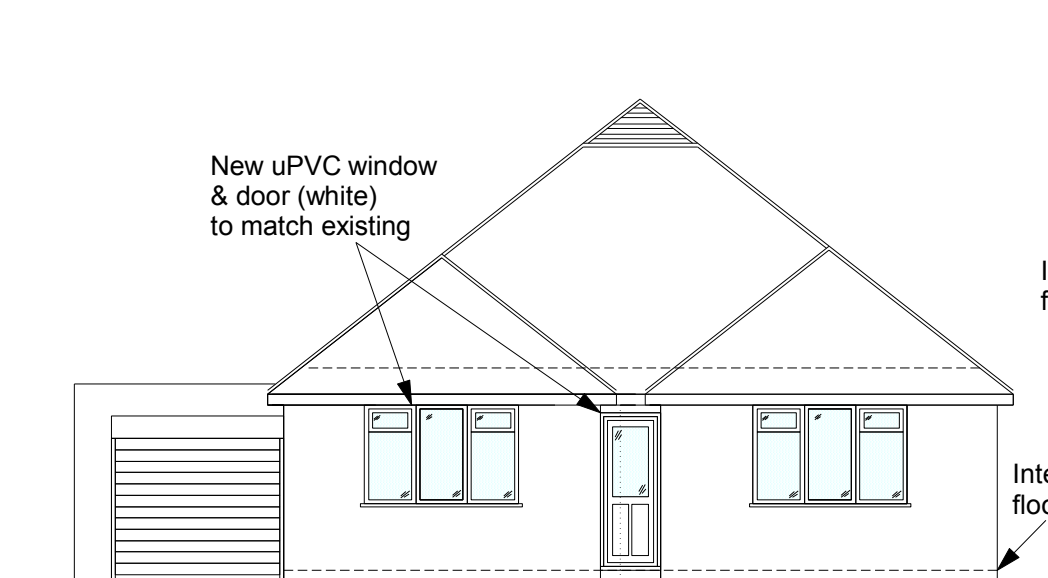


Front Elevation Proposed (East)
Scale 1:100

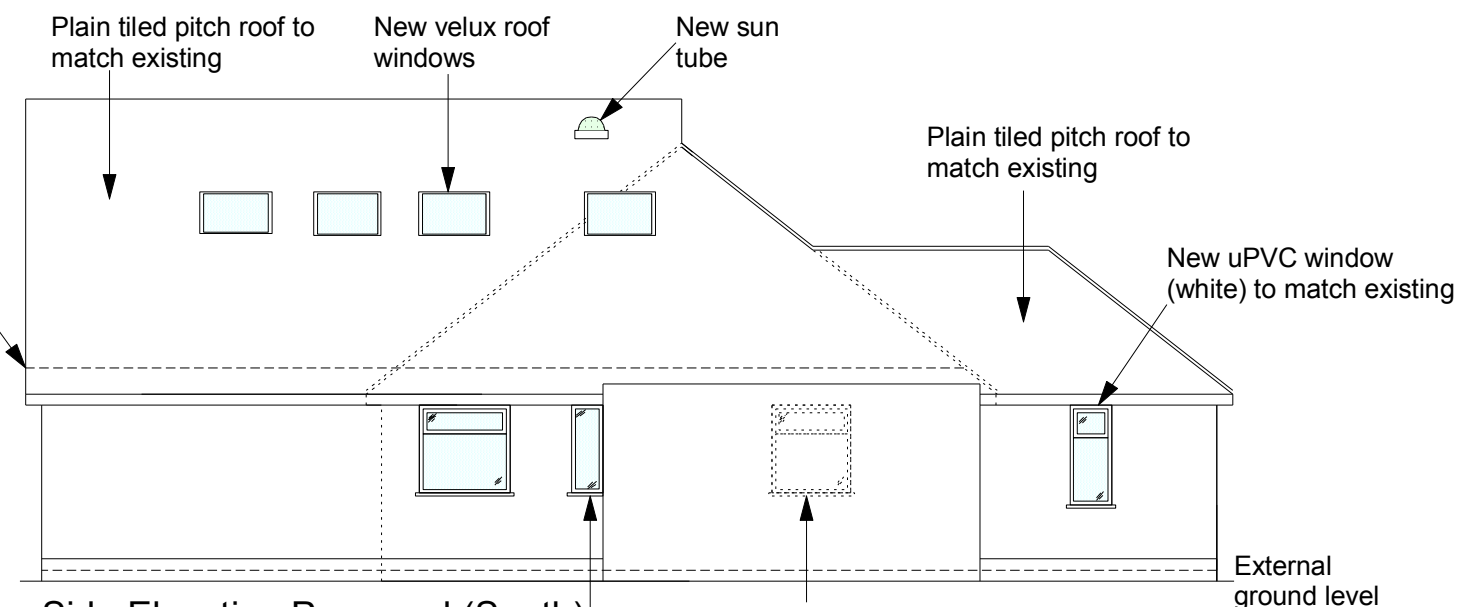


Side Elevation Proposed (South)
Scale 1:100

New uPVC window (white) with obscure glass to new en-suite and to match existing
(Note: this window is located within the garage as shown on the ground floor plan proposed)

New uPVC window (white) to match existing

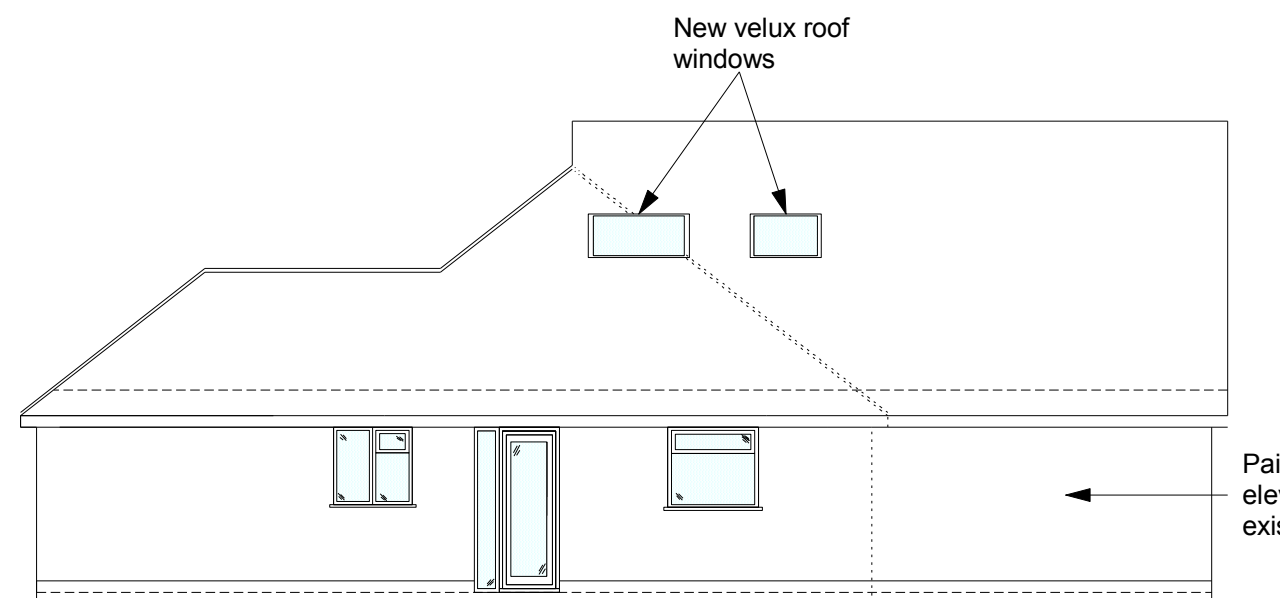

Side Elevation Proposed (North)
Scale 1:100

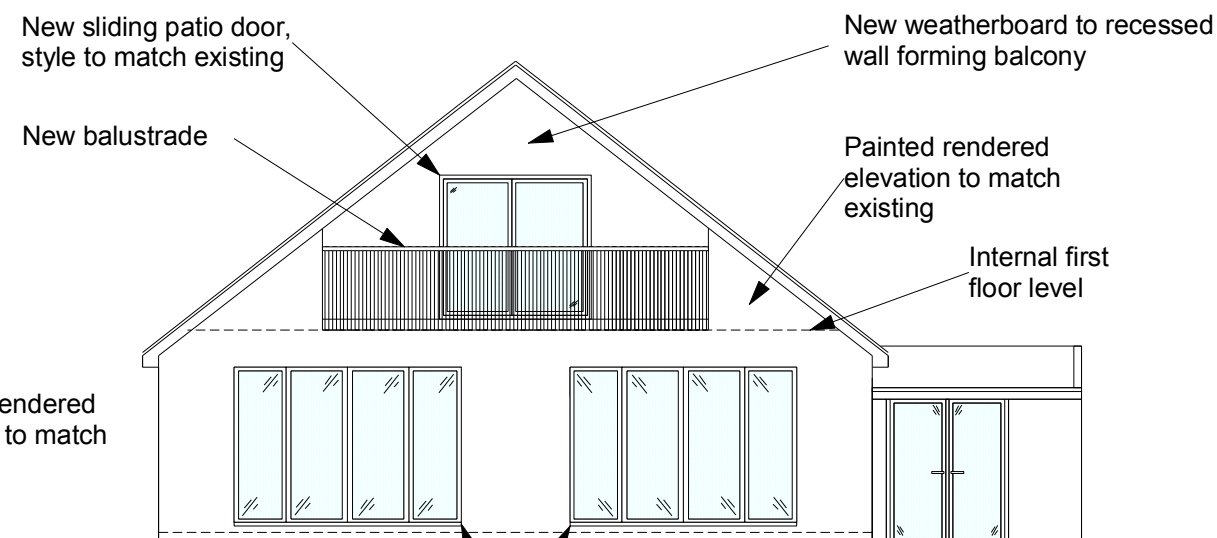

Rear Elevation Proposed (West)
Scale 1:100

All dims and details to be checked on site prior to any commencement of work. This plan is not a full specification or schedule of work and has been produced solely for the purpose of obtaining the necessary local authority consents/approvals For Party Wall etc. Act 1996 see Government booklet or website.	Status:		Client: Mr & Mrs Hyde 8 Cardinals Drive Bognor Regis West Sussex PO21 4QF	Revision: A	Project: Loft conversion & extension Content: Proposed elevations
	Preliminary	☐ Tender ☐		Scale: 1:50 & 100 @A3	
	Planning	☒ Construction ☐		Date: Jan 18	
	Building Regulations	☐ As Built ☐		Dwg No: DH003	