


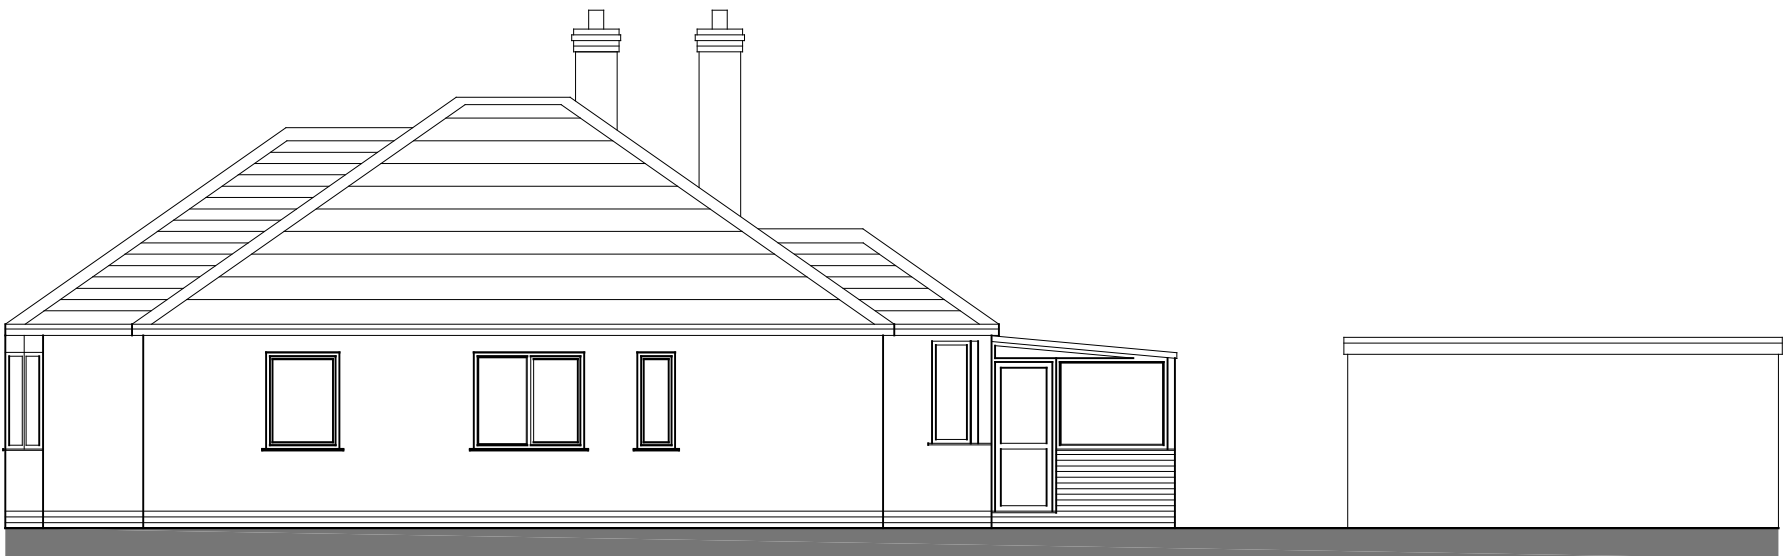


Existing South West Rear Elevation



Existing North East Front Elevation



Existing North Facing Elevation

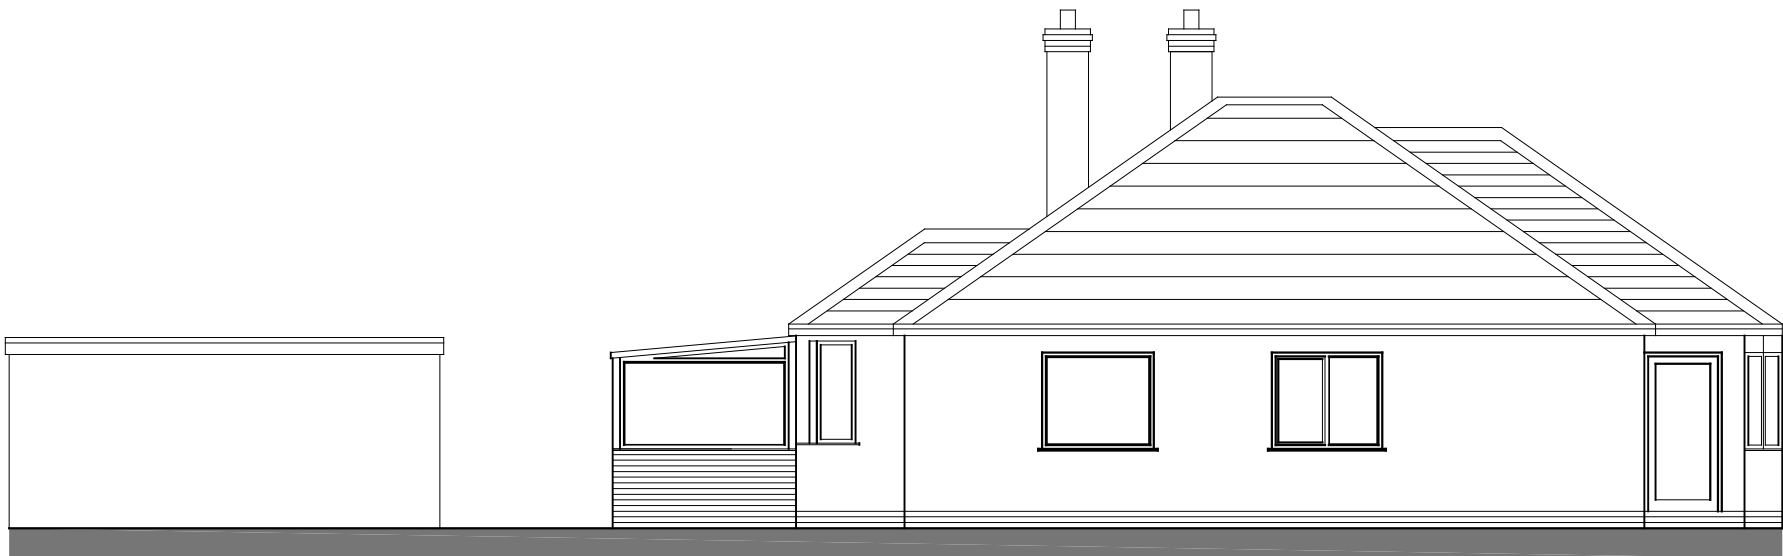

Existing South Facing Elevation

NOTE: This plan has been prepared for Planning Approval only, Structural input required and all dimensions to be checked prior to commencement of works

Proposed Extension & Loft Conversion
9 Kings Drive, Pagham
Bognor Regis

client
Mr. & Mrs. Wheeler

dwg.title Existing Elevations

scale 1: 100 @ A3

Drawing Number: 0101-02

date 13.09.19