



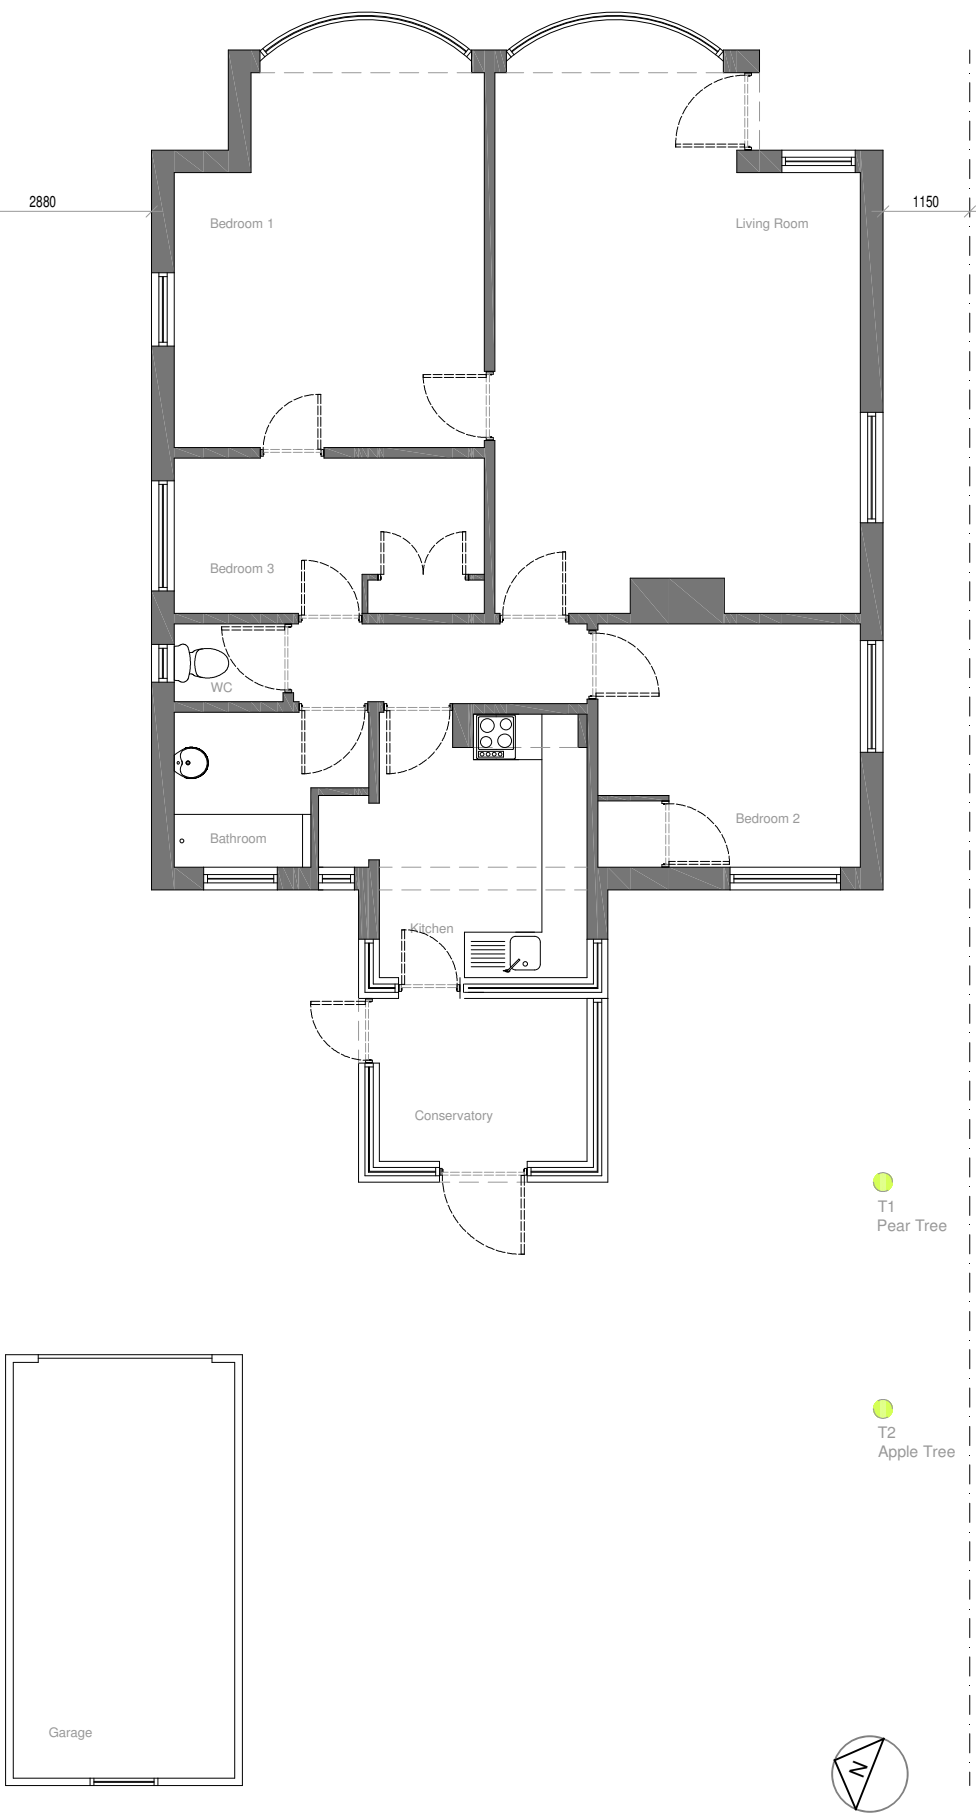


Existing Bungalow Plan
Scale - 1:100

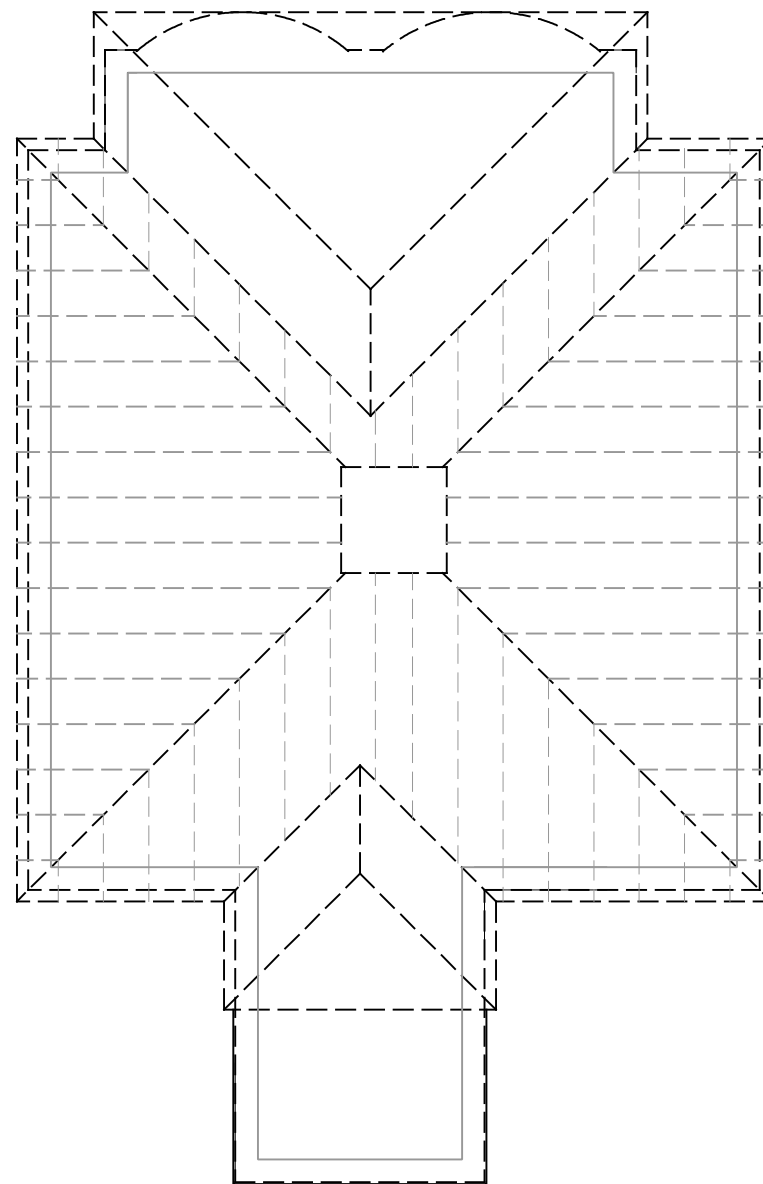

Existing Roof Plan
Scale - 1:100



Site Location Plan
Scale - 1:1250

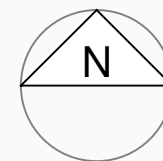

NOTE: This plan has been prepared for Planning Approval only, Structural input required and all dimensions to be checked prior to commencement of works

Proposed Extension & Loft Conversion 9 Kings Drive, Pagham, Bognor Regis

client

Mr. & Mrs. Wheeler

dwg.title Existing Plan & Roof Plan

scale 1: 100 @ A3

Drawing Number: 0101-01

date 13.09.19