




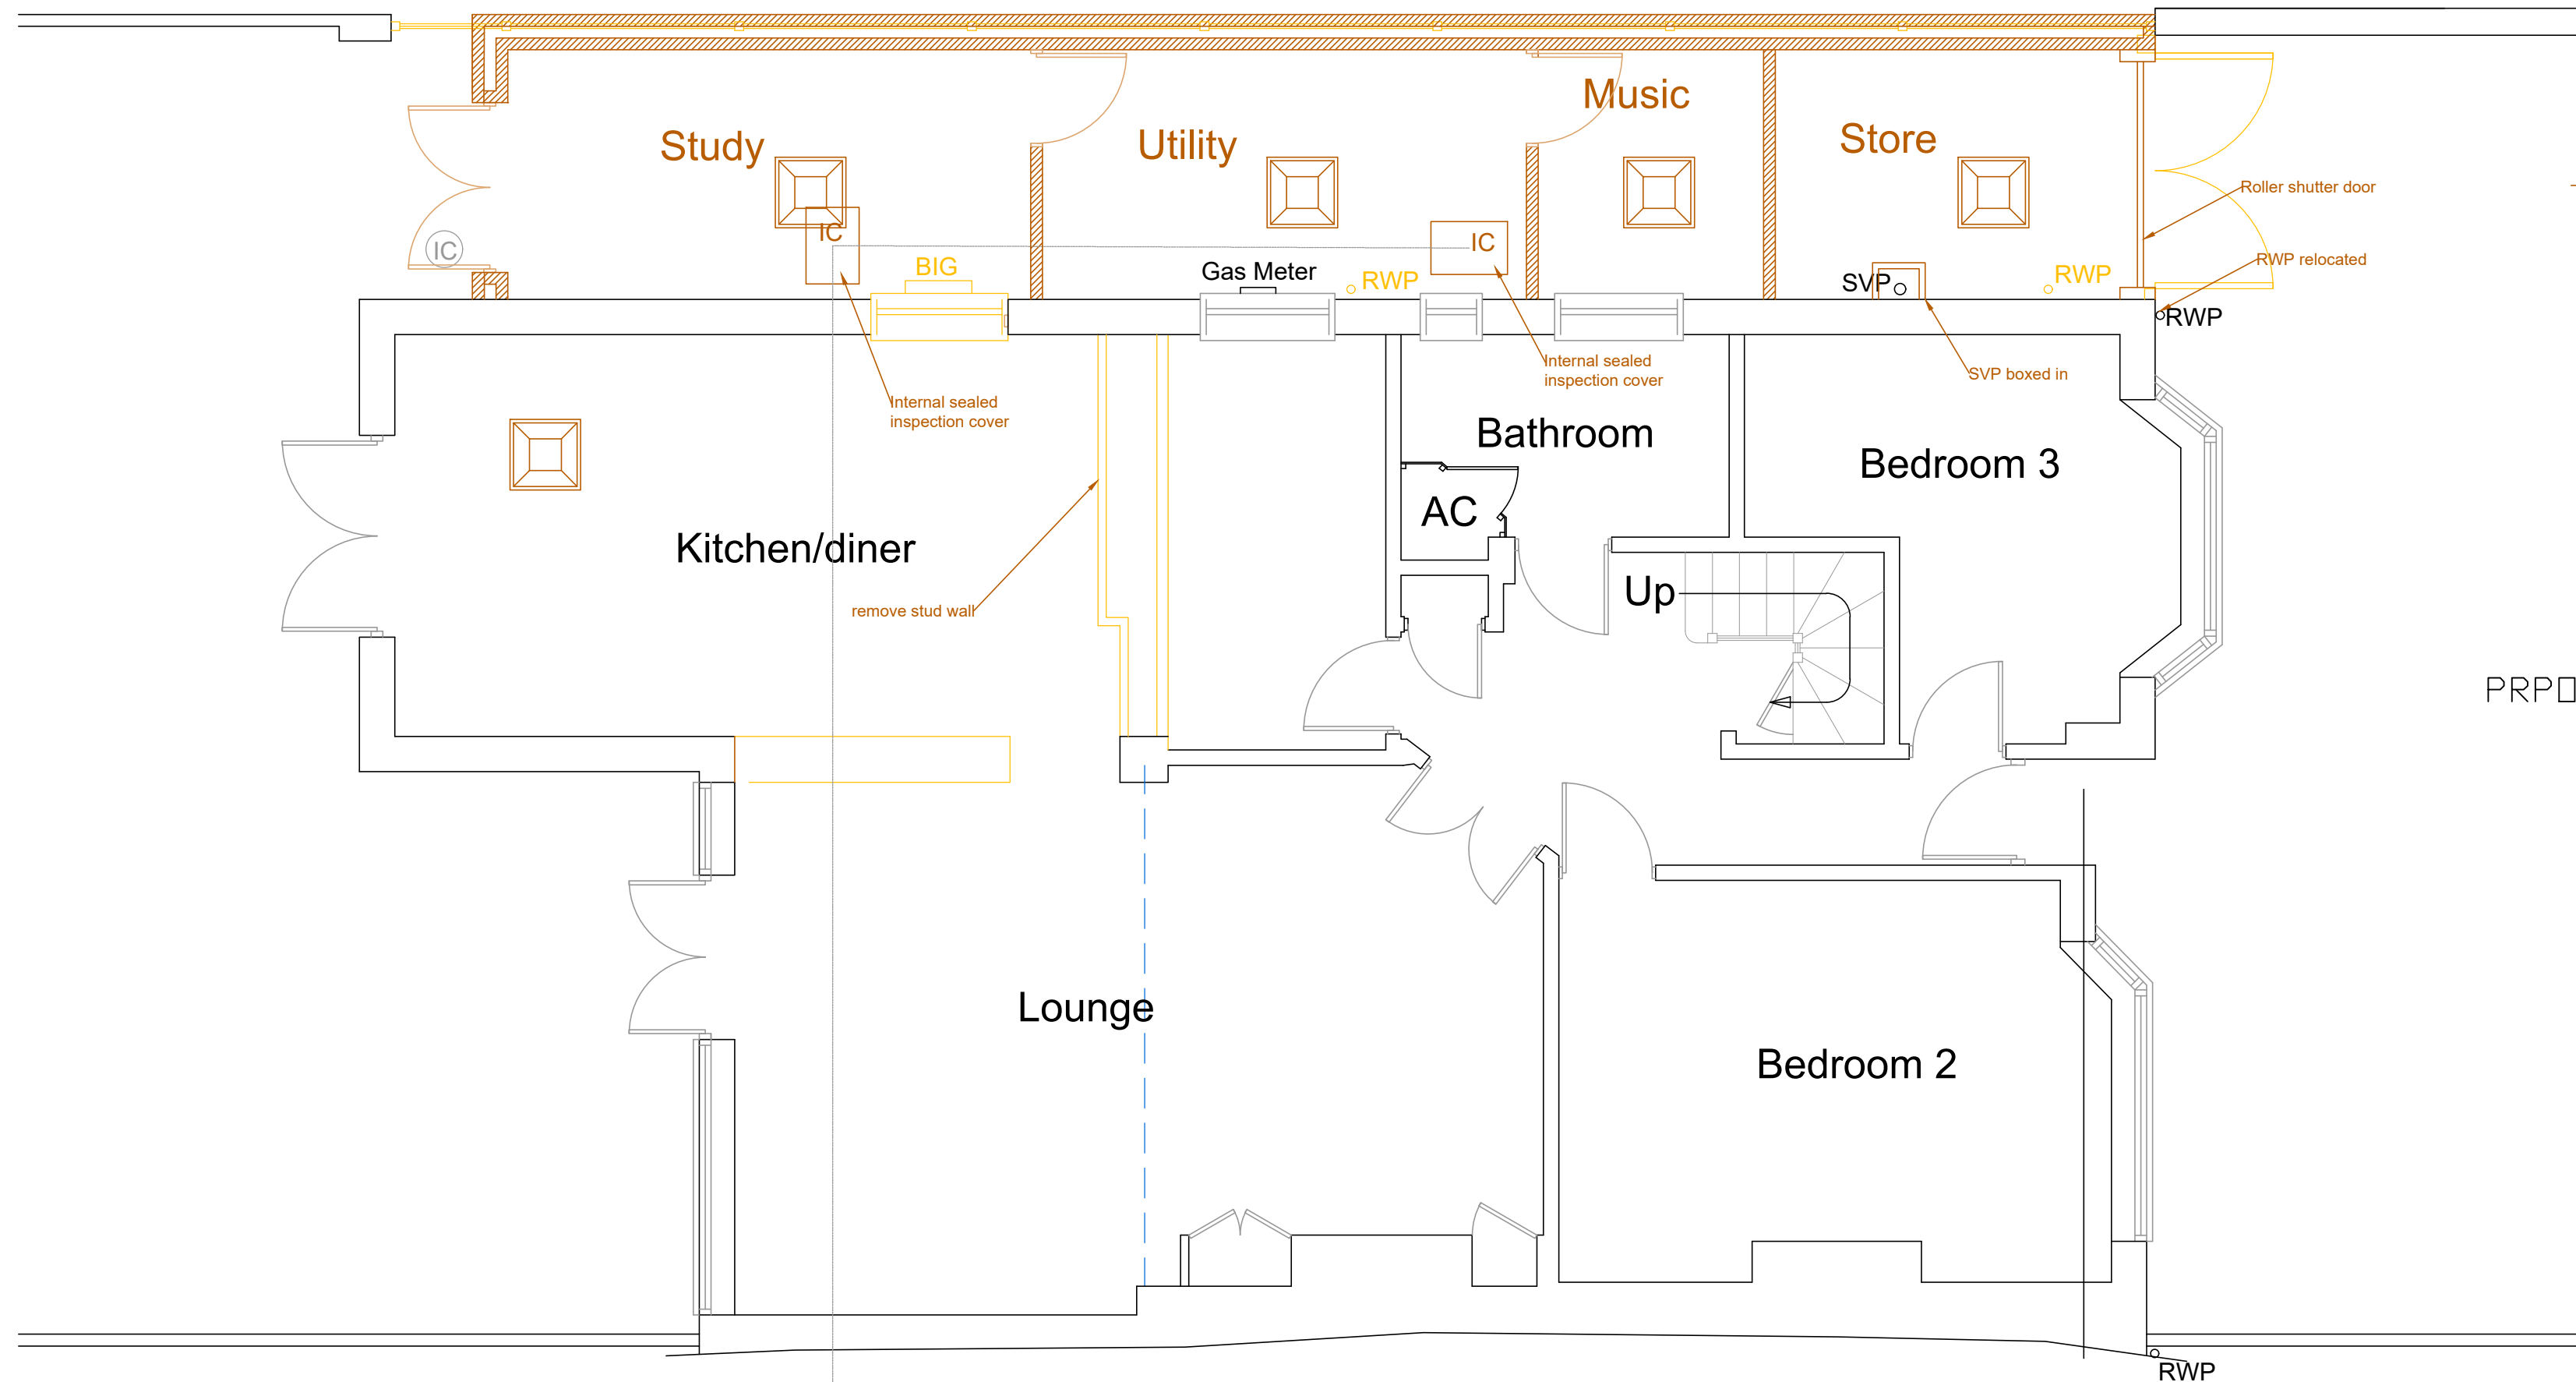


Proposed Ground Floor Plan 1:50

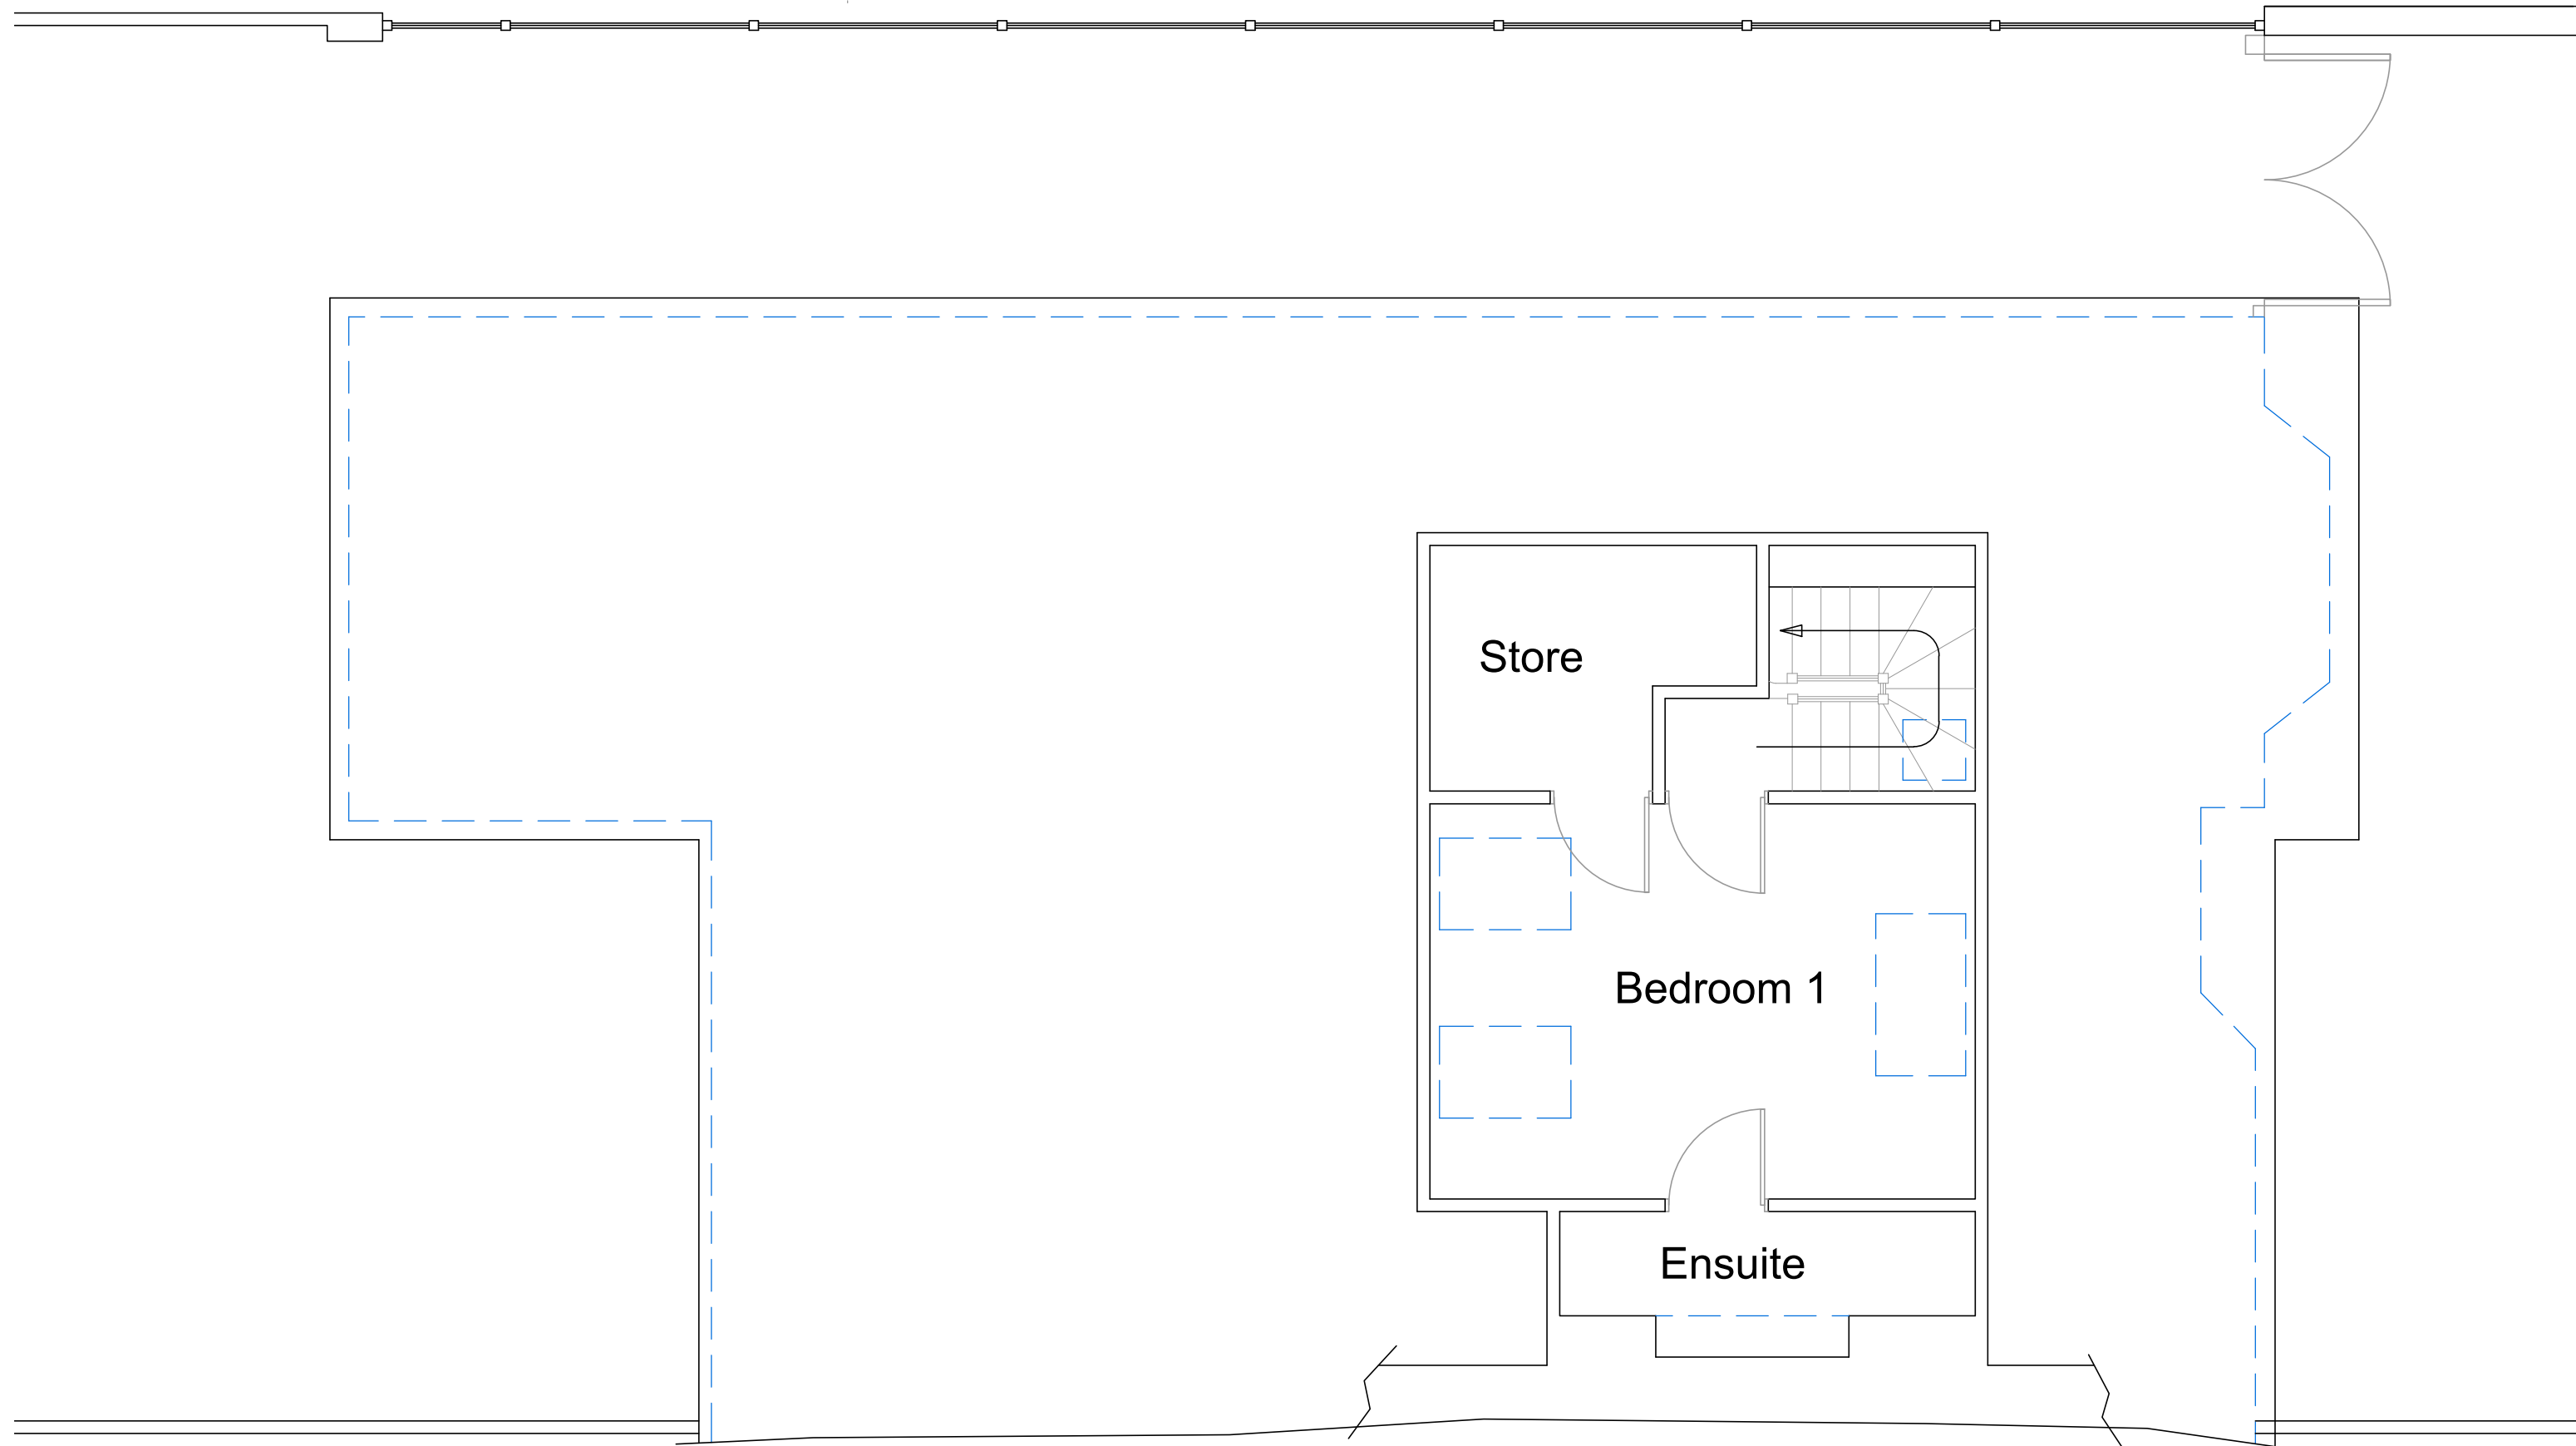

Proposed First Floor Plan/ unchanged 1:50

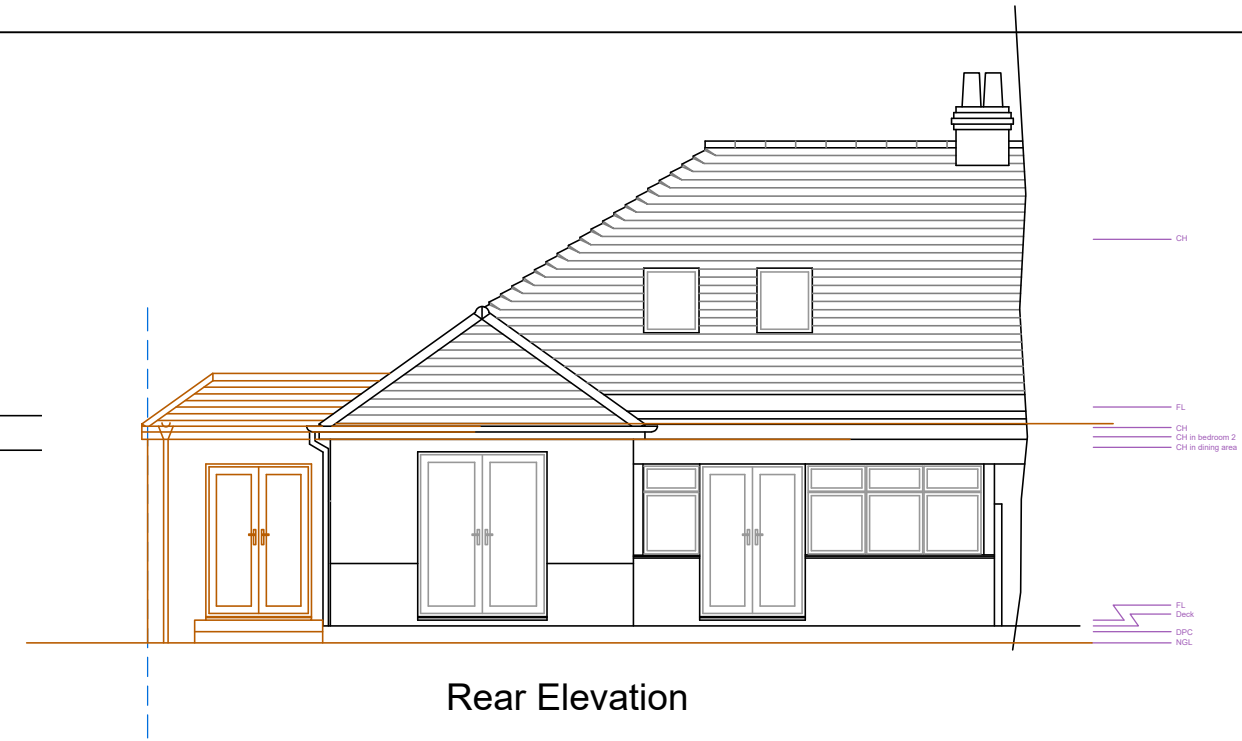


Rear Elevation

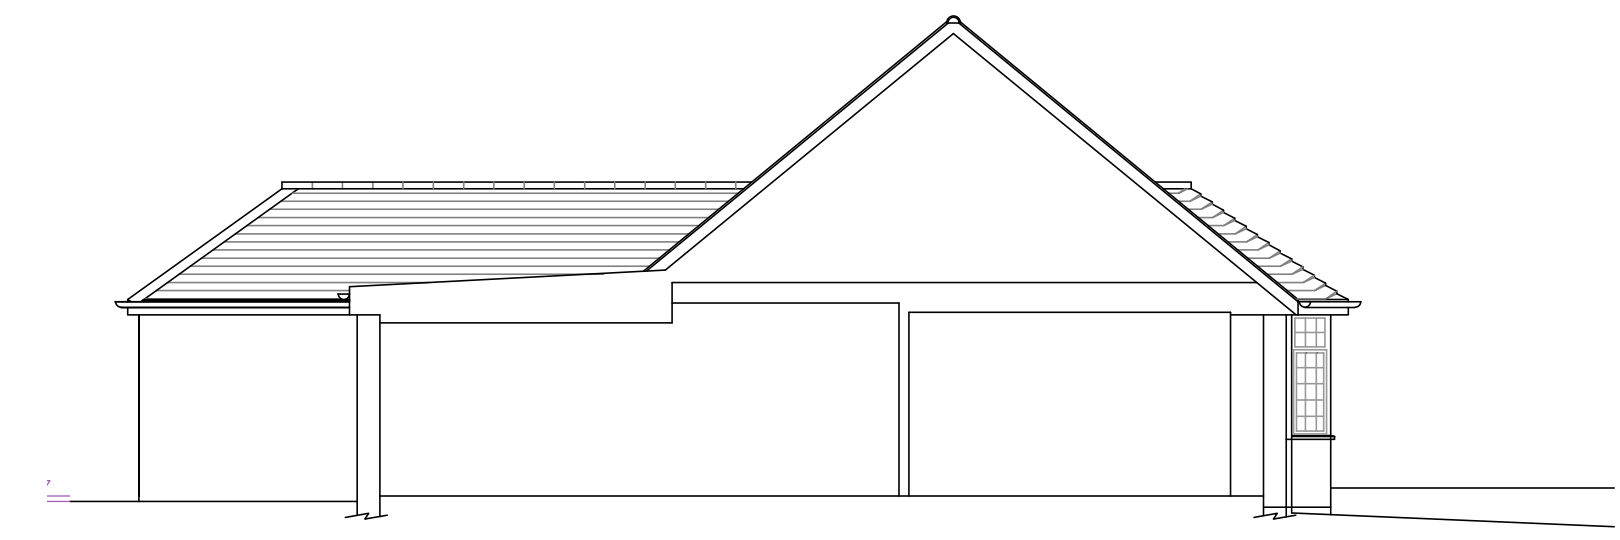


Side Elevation


PROPOSED ELEVATIONS 1:100

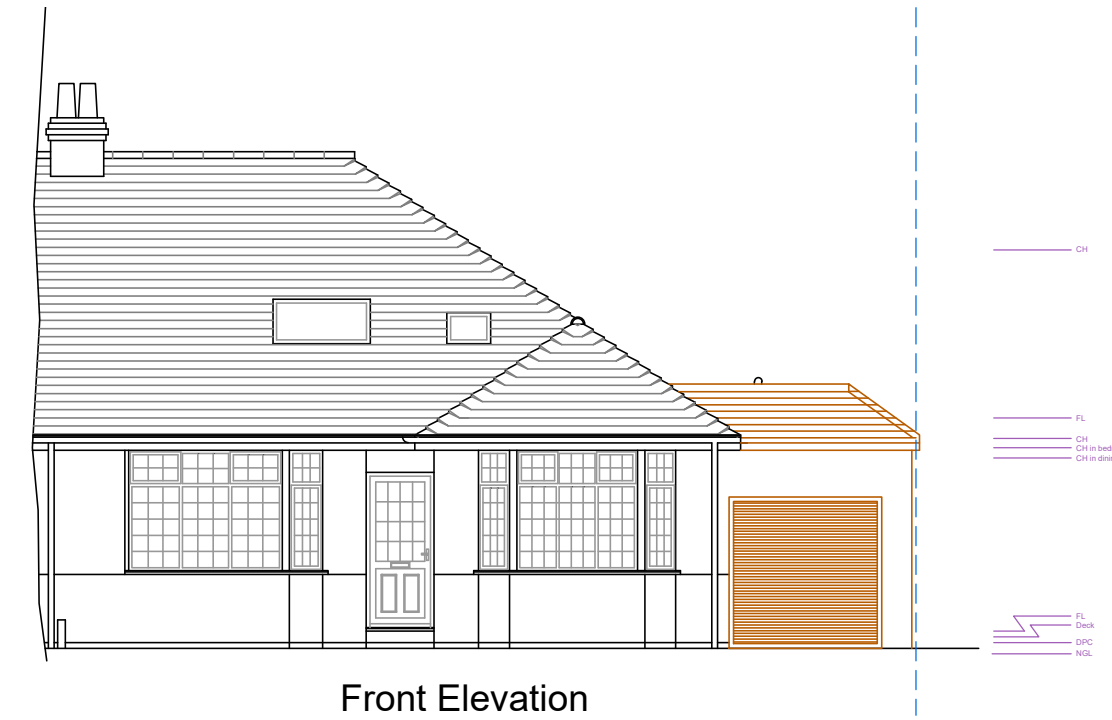


Front Elevation

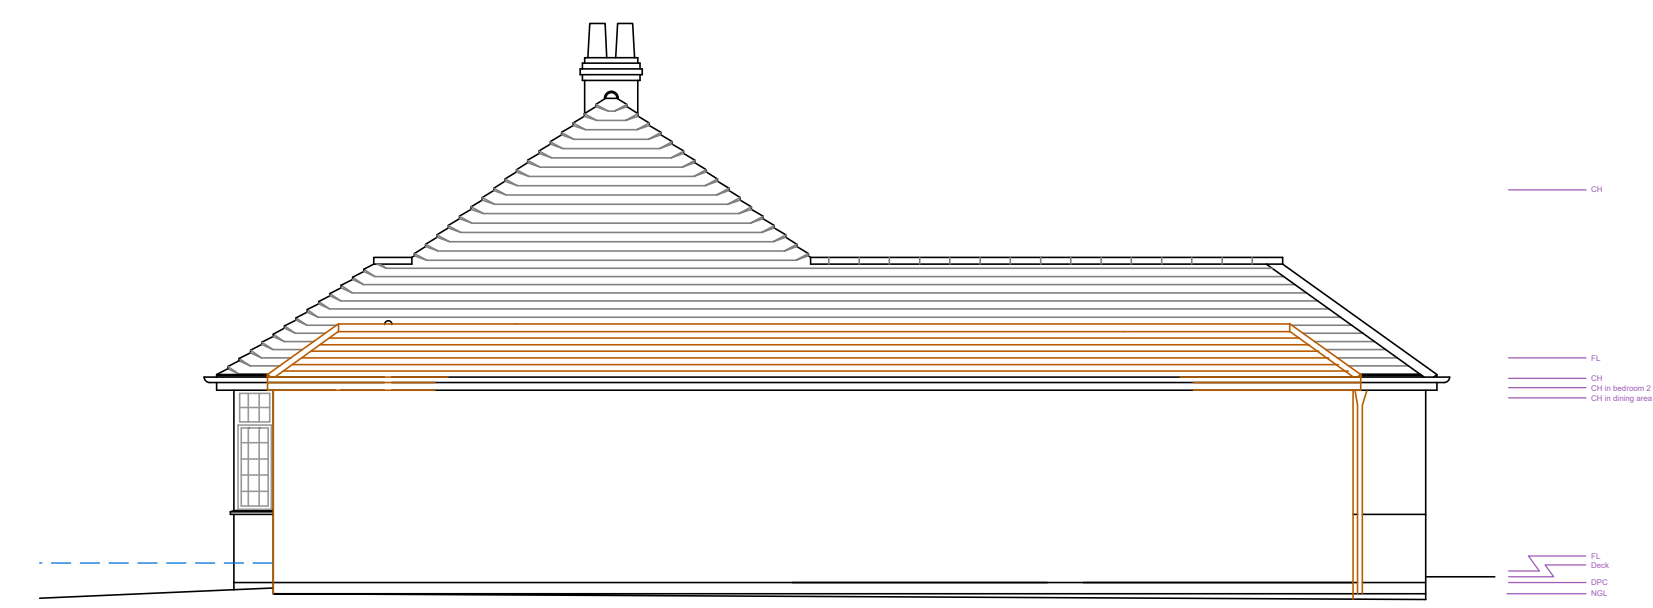

Side Elevation

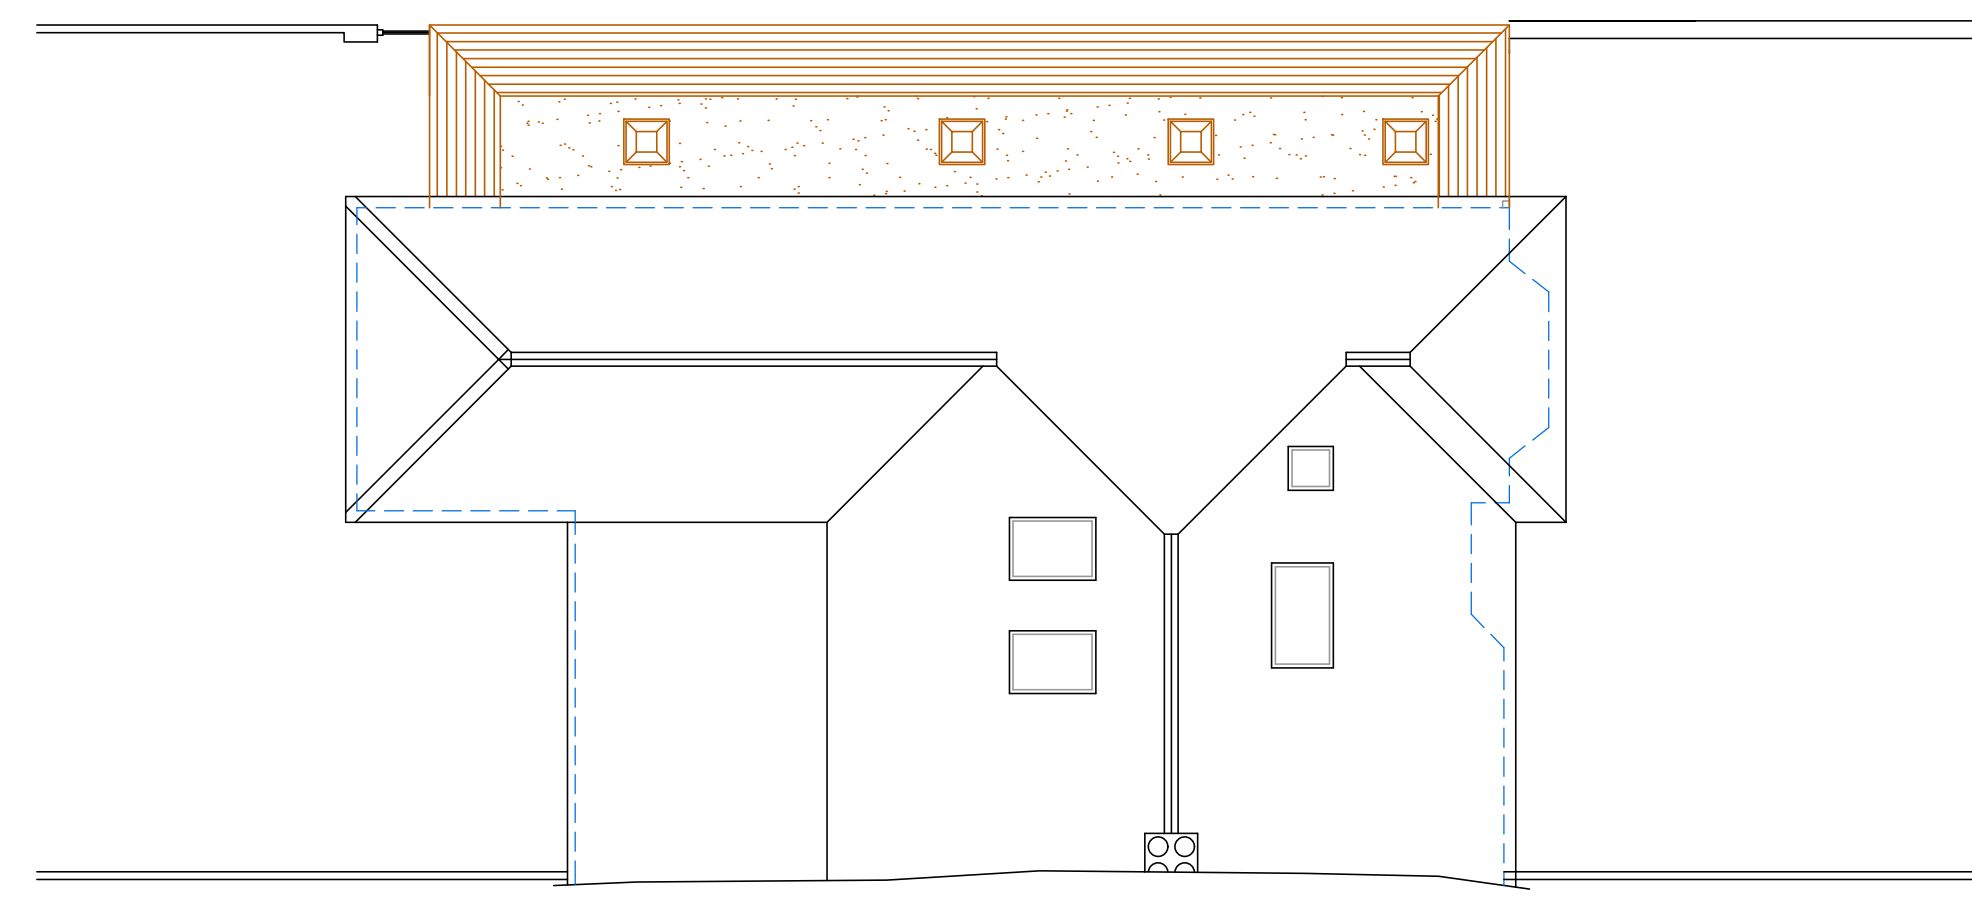

PROPOSED ROOF PLAN 1:100

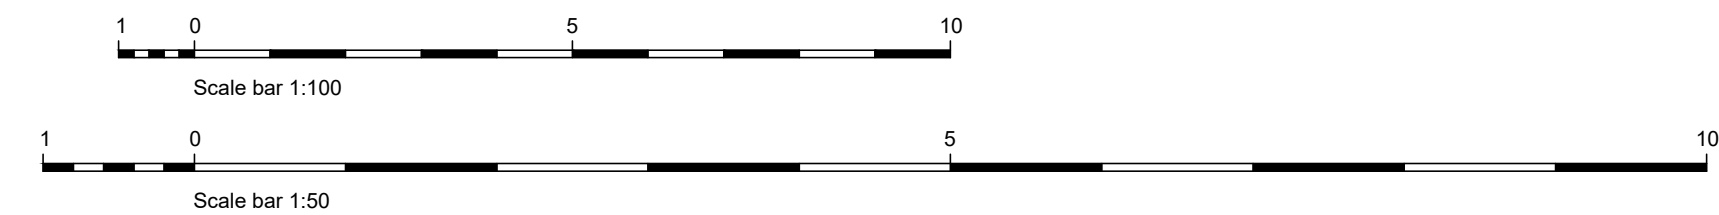

All dimensions to be checked on site prior to commencement of work, except for planning purposes.			
This drawing is the copyright of CALDOTECH LTD and may not be copied, altered or reproduced in any way without written authority.			
CALDOTECH LTD			
11 THE PARADE WILLOWHAYNE CRESCENT EAST PRESTON WEST SUSSEX BN16 1NS			
Telephone 01903 859176			
PROPOSED FLOOR PLANS, ELEVATIONS & ROOF PLAN 153 Worthing Road Rustington BN16 3PR			
CLIENT Mr. Cranshaw			
Issue Details			
Drawn Check Date			
AS SHOWN on A1			
DATE 26/04/19			
DRAWING NUMBER 18130/02			