



GENERAL No. **R 101 10**



DO NOT SCALE FROM THIS DRAWING EXCEPT FOR PLANNING APPLICATION PURPOSES. ALL DIMENSIONS TO BE CHECKED ON SITE PRIOR TO COMMENCEMENT OF WORK. ALL DIMENSIONS RELATING TO SUB-CONTRACTORS OR SUPPLIERS WORK MUST BE CHECKED AND AGREED BETWEEN THE CONTRACTOR AND THE SUB-CONTRACTORS AND SUPPLIERS. ALL DIMENSIONS ARE IN MILLIMETRES. IF IN DOUBT ASK. ALL WORKS OR MATERIALS INDICATED ON THE DRAWING ARE TO BE TO THE LATEST BRITISH STANDARDS AND ARE TO BE CARRIED OUT IN ACCORDANCE WITH THE RELEVANT CODES OF PRACTICE OR RECOGNISED TRADE ASSOCIATION RECOMMENDATIONS AND PUBLICATIONS. THIS DRAWING TO BE READ IN CONJUNCTION WITH ALL RELEVANT DRAWINGS AND SPECIFICATIONS OF OTHER CONSULTANTS. ANY DISCREPANCIES TO BE BROUGHT TO THE ATTENTION OF THE PROJECT MANAGER.

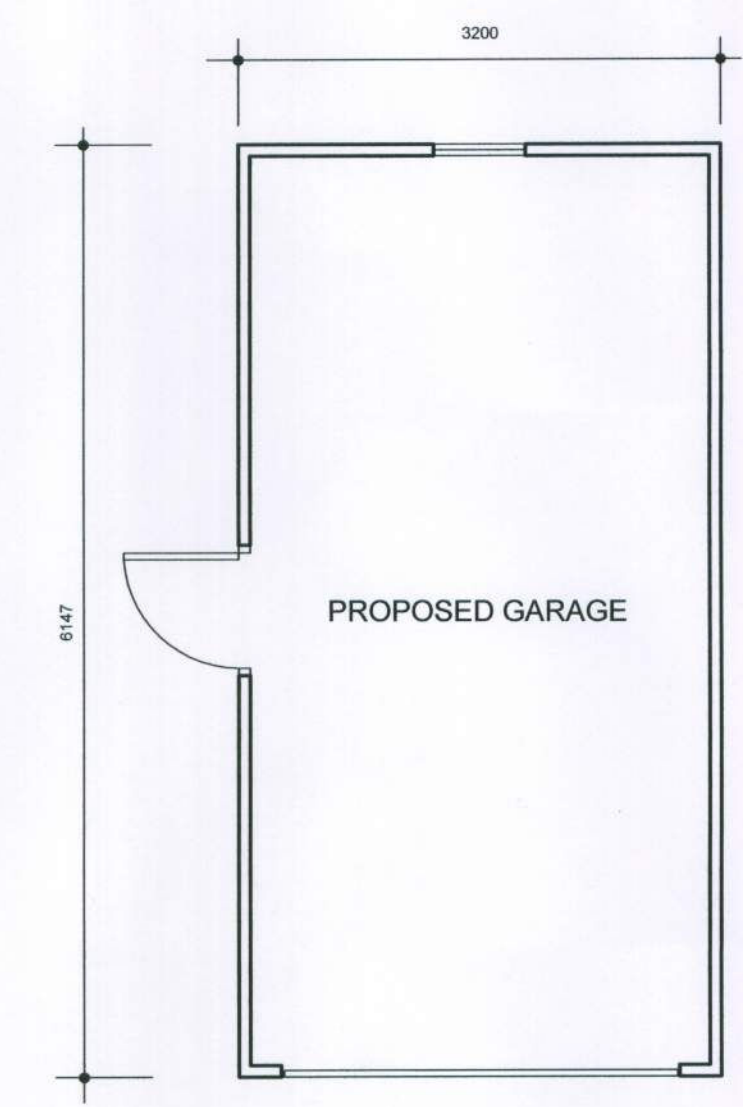


PLAN PROPOSED 1:50

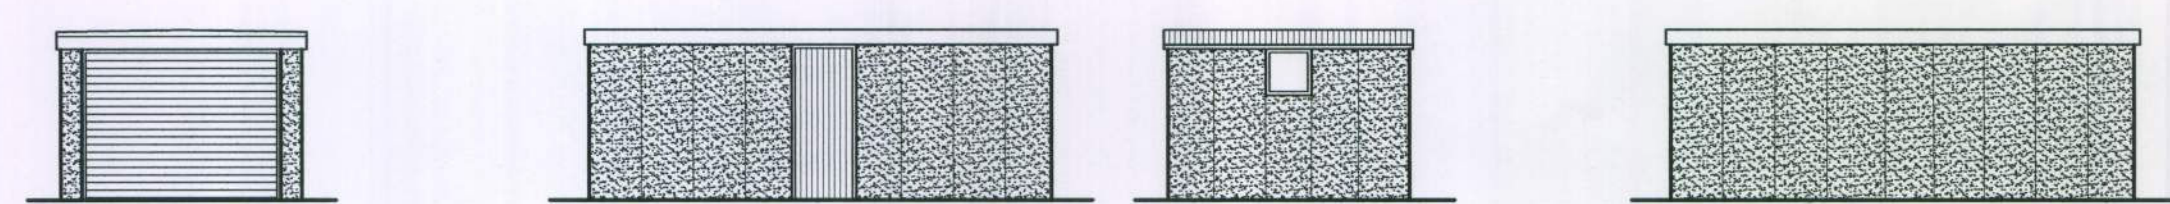

FRONT ELEVATION 1:100 SIDE ELEVATION 1:100 REAR ELEVATION 1:100 SIDE ELEVATION 1:100

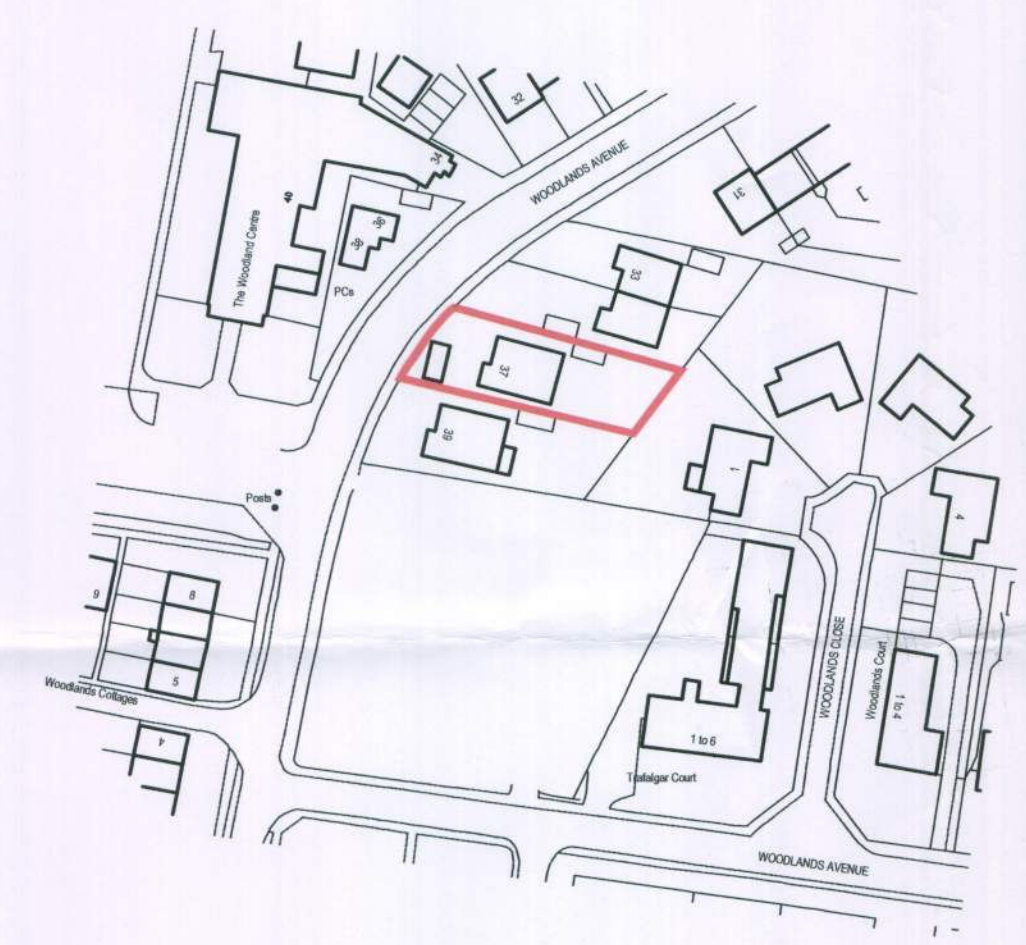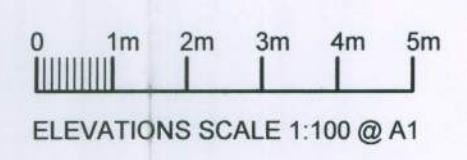

© Crown Copyright 2009. All rights reserved. Licence number 100020449
LOCATION PLAN 1:1250

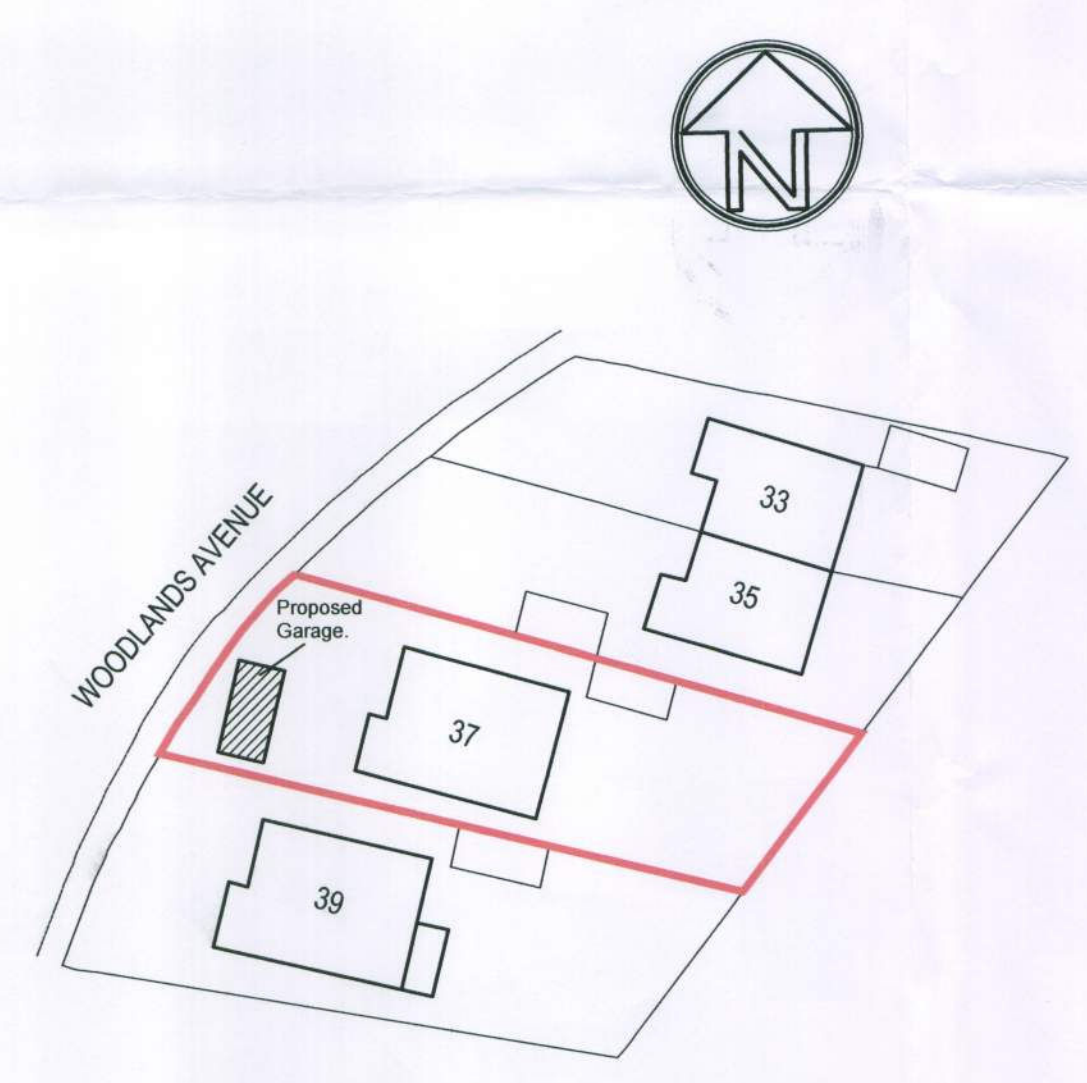

BLOCK PLAN 1:500

REV	DRAWN	DATE	DESCRIPTION
CLIENT			
Mr Robinson			
SITE ADDRESS			
37 Woodlands Avenue Rustington West Sussex BN16 3HB Tel: 01903 856837			
DRAWING TITLE			
Proposed Garage Plans and Elevations Location Plan Block Plan			
PROJECT TITLE			
Proposed Garage			
SCALE			
As shown			
DRAWN BY			
SPT			
DATE			
March 2010			
REFERENCE			
37 Woodlands Avenue			
DRAWING No.		REV.	
001			