




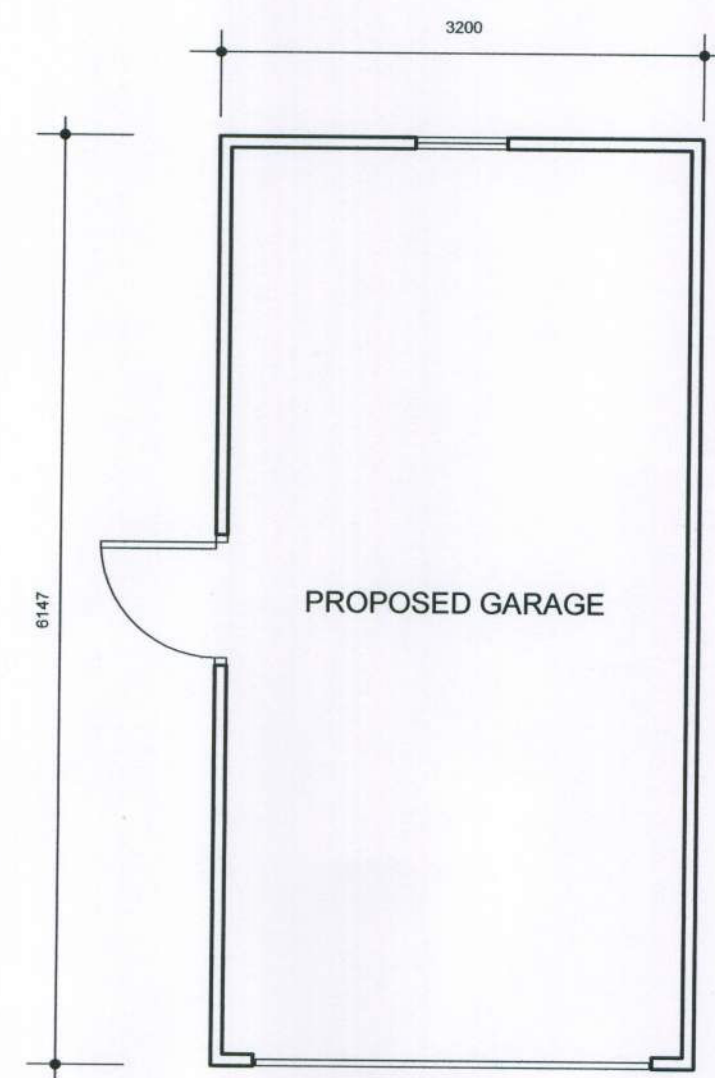


PLAN PROPOSED 1:50

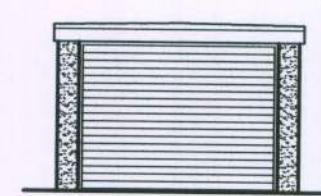


FRONT ELEVATION 1:100

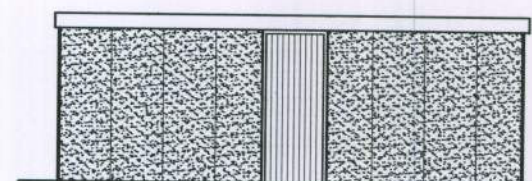



SIDE ELEVATION 1:100

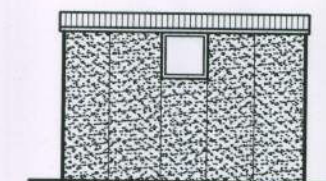

REAR ELEVATION 1:100

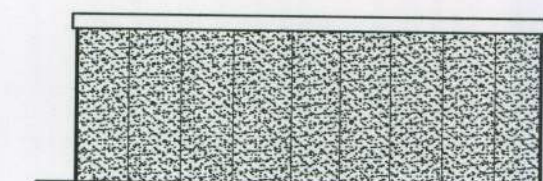


SIDE ELEVATION 1:100

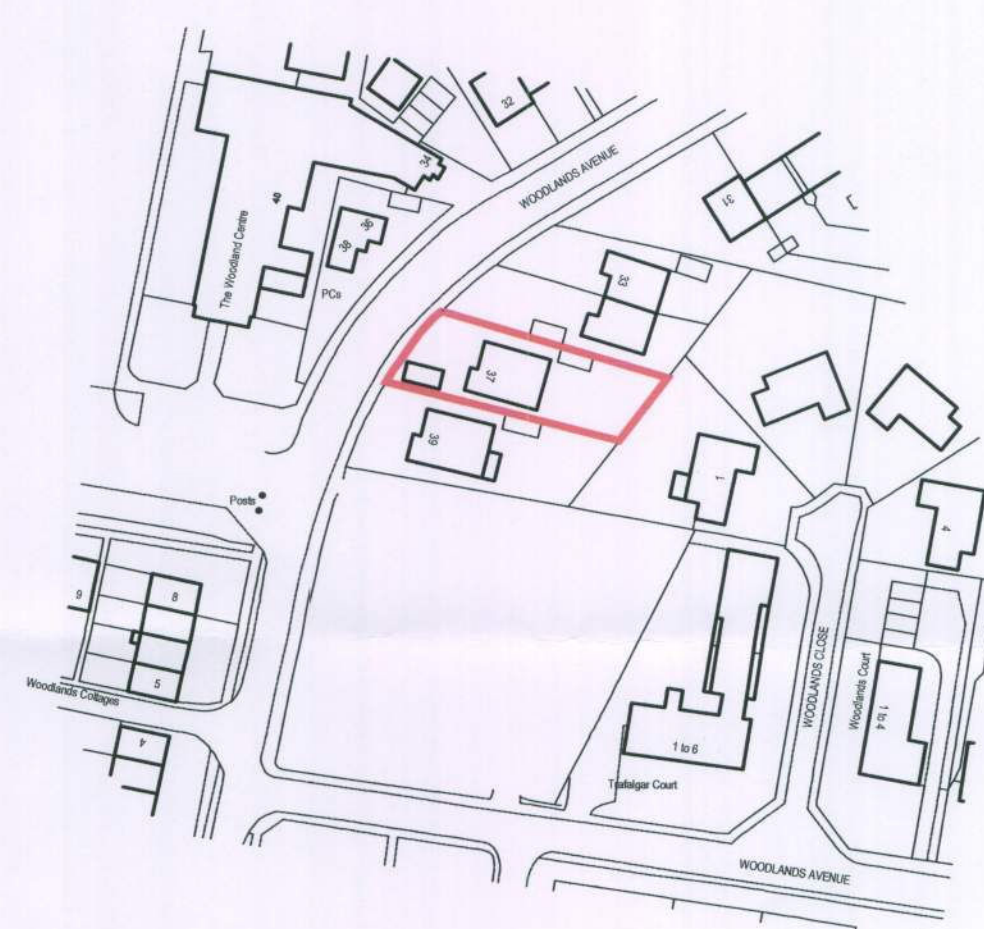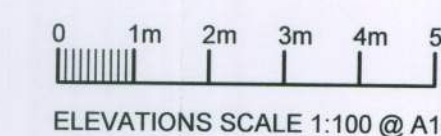


© Crown Copyright 2009. All rights reserved. Licence number 100020489

LOCATION PLAN 1:1250

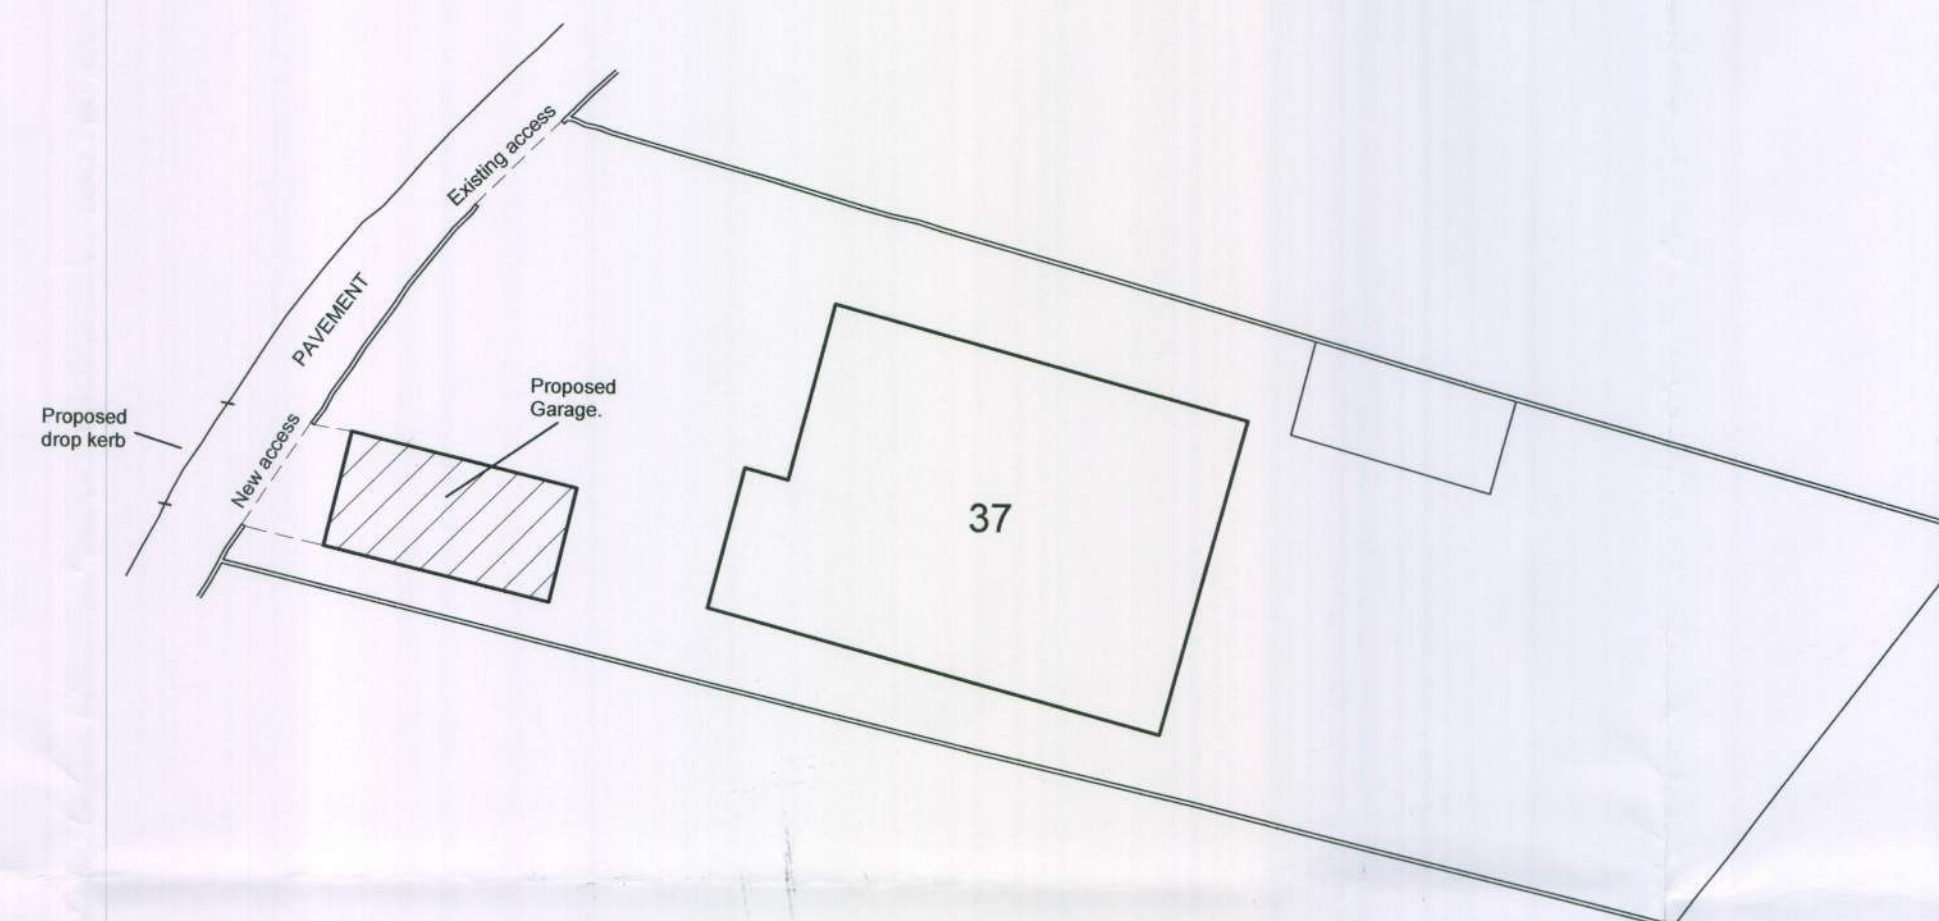


SITE PLAN 1:200

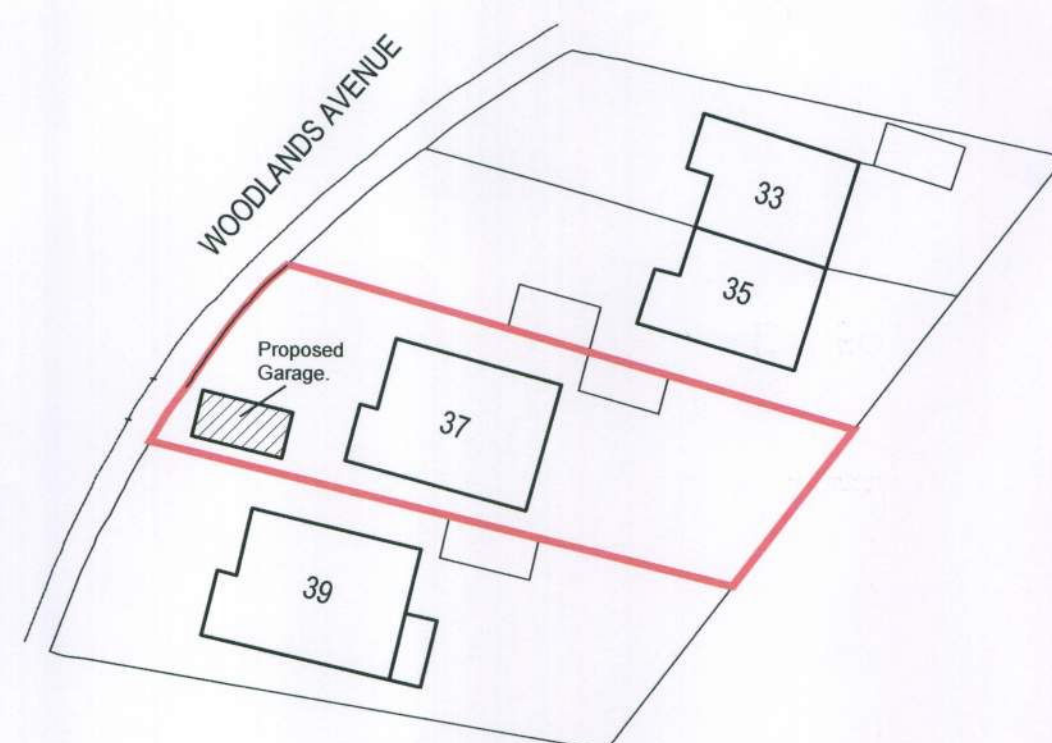

BLOCK PLAN 1:500

GENERAL
DO NOT SCALE FROM THIS DRAWING EXCEPT FOR PLANNING APPLICATION PURPOSES. ALL DIMENSIONS TO BE CHECKED ON SITE PRIOR TO COMMENCEMENT OF WORK. ALL DIMENSIONS RELATING TO SUB-CONTRACTORS OR SUPPLIERS WORK MUST BE CHECKED AND AGREED BETWEEN THE CONTRACTOR AND THE SUB-CONTRACTORS AND SUPPLIERS. ALL DIMENSIONS ARE IN MILLIMETRES. IF IN DOUBT ASK. ALL WORKS OR MATERIALS INDICATED ON THE DRAWING ARE TO BE TO THE LATEST BRITISH STANDARDS AND ARE TO BE CARRIED OUT IN ACCORDANCE WITH THE RELEVANT CODES OF PRACTICE OR RECOGNISED TRADE ASSOCIATION RECOMMENDATIONS AND PUBLICATIONS. THIS DRAWING TO BE READ IN CONJUNCTION WITH ALL RELEVANT DRAWINGS AND SPECIFICATIONS OF OTHER CONSULTANTS. ANY DISCREPANCIES TO BE BROUGHT TO THE ATTENTION OF THE PROJECT MANAGER.

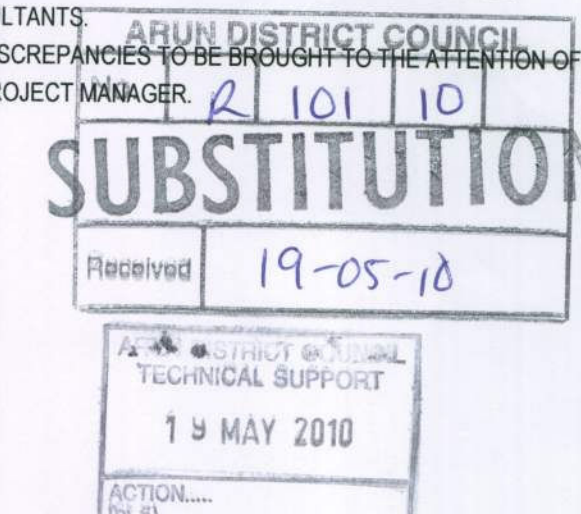

A	ST	MAY 2010	Garage location revised. New access / drop kerb.
REV	DRAWN	DATE	DESCRIPTION

CLIENT
Mr Robinson

SITE ADDRESS
**37 Woodlands Avenue
Rustington
West Sussex
BN16 3HB
Tel: 01903 856837**

DRAWING TITLE
**Proposed Garage
Plans and Elevations
Location Plan
Block Plan**

PROJECT TITLE
Proposed Garage

SCALE
As shown

DRAWN BY
SPT

DATE
March 2010

REFERENCE
37 Woodlands Avenue

DRAWING No.
001

REV.
A