


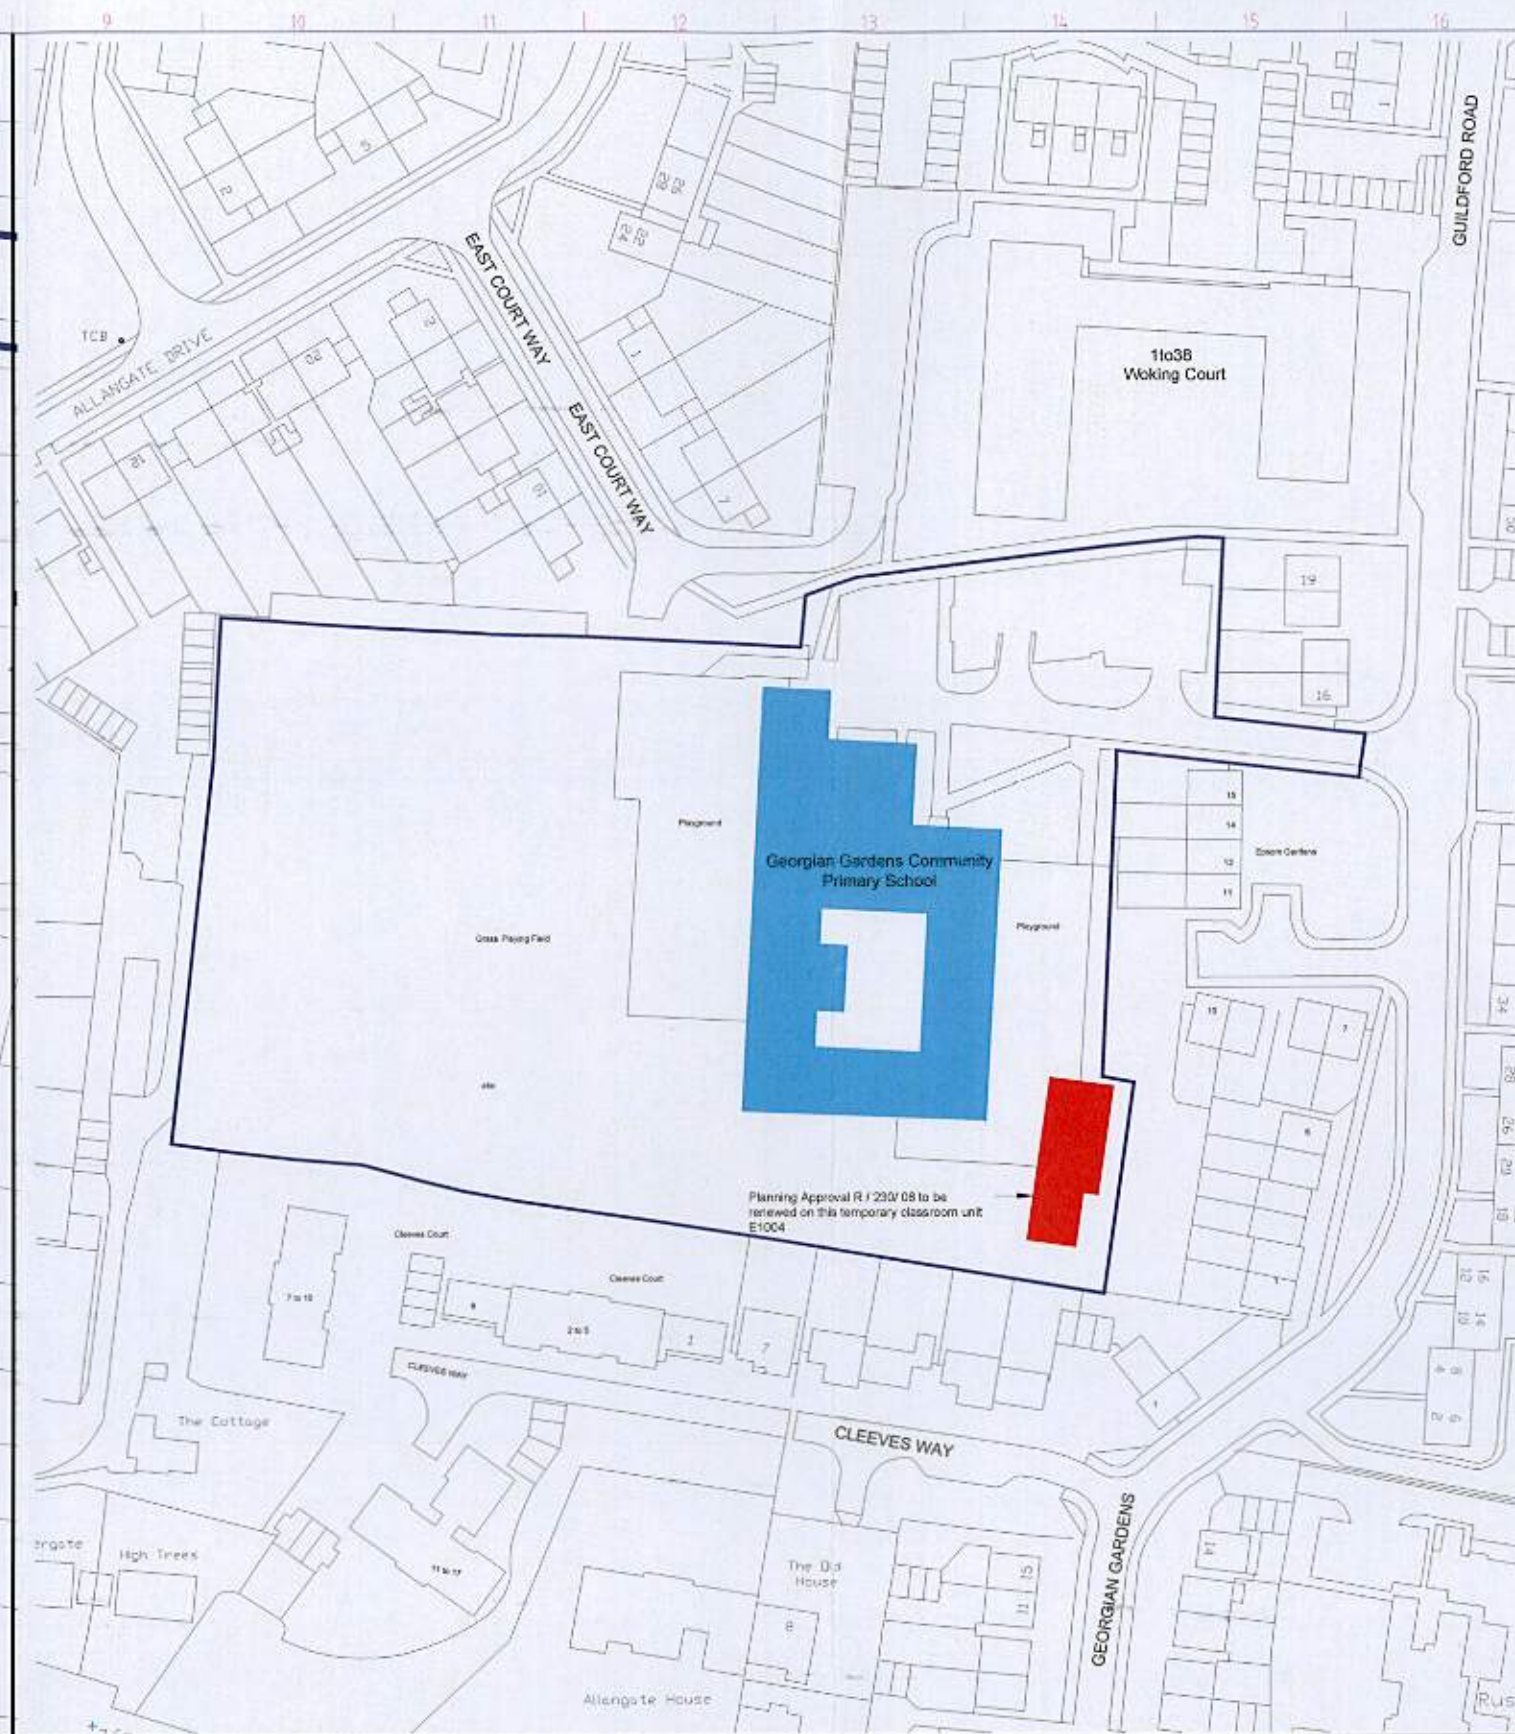

SITE PLAN
scale 1/500



LOCATION PLAN
scale 1/2500

This map is based upon or reproduced from Ordnance Survey material with the permission of Ordnance Survey on behalf of the Controller of Her Majesty's Stationery Office
© Crown copyright reserved. Unauthorised reproduction infringes Crown copyright and may lead to prosecution or civil proceedings. West Sussex County Council Licence
100018485 2003.



	Quick name	Property ref.	DIES No.
		00452	
	Georgian Gardens CP School		
	Guildford Road, Rustington		
Property Services, The Tannery Westgate, Chichester PO193JR Tel. 01243 752290	Planning Renewal for		Temporary Classrooms
	Drawing number	Date	Plant area
	RGGPS/PL - 01	March 2013	8
	CAD filename	Sheet	Scale
			as shown @ A