


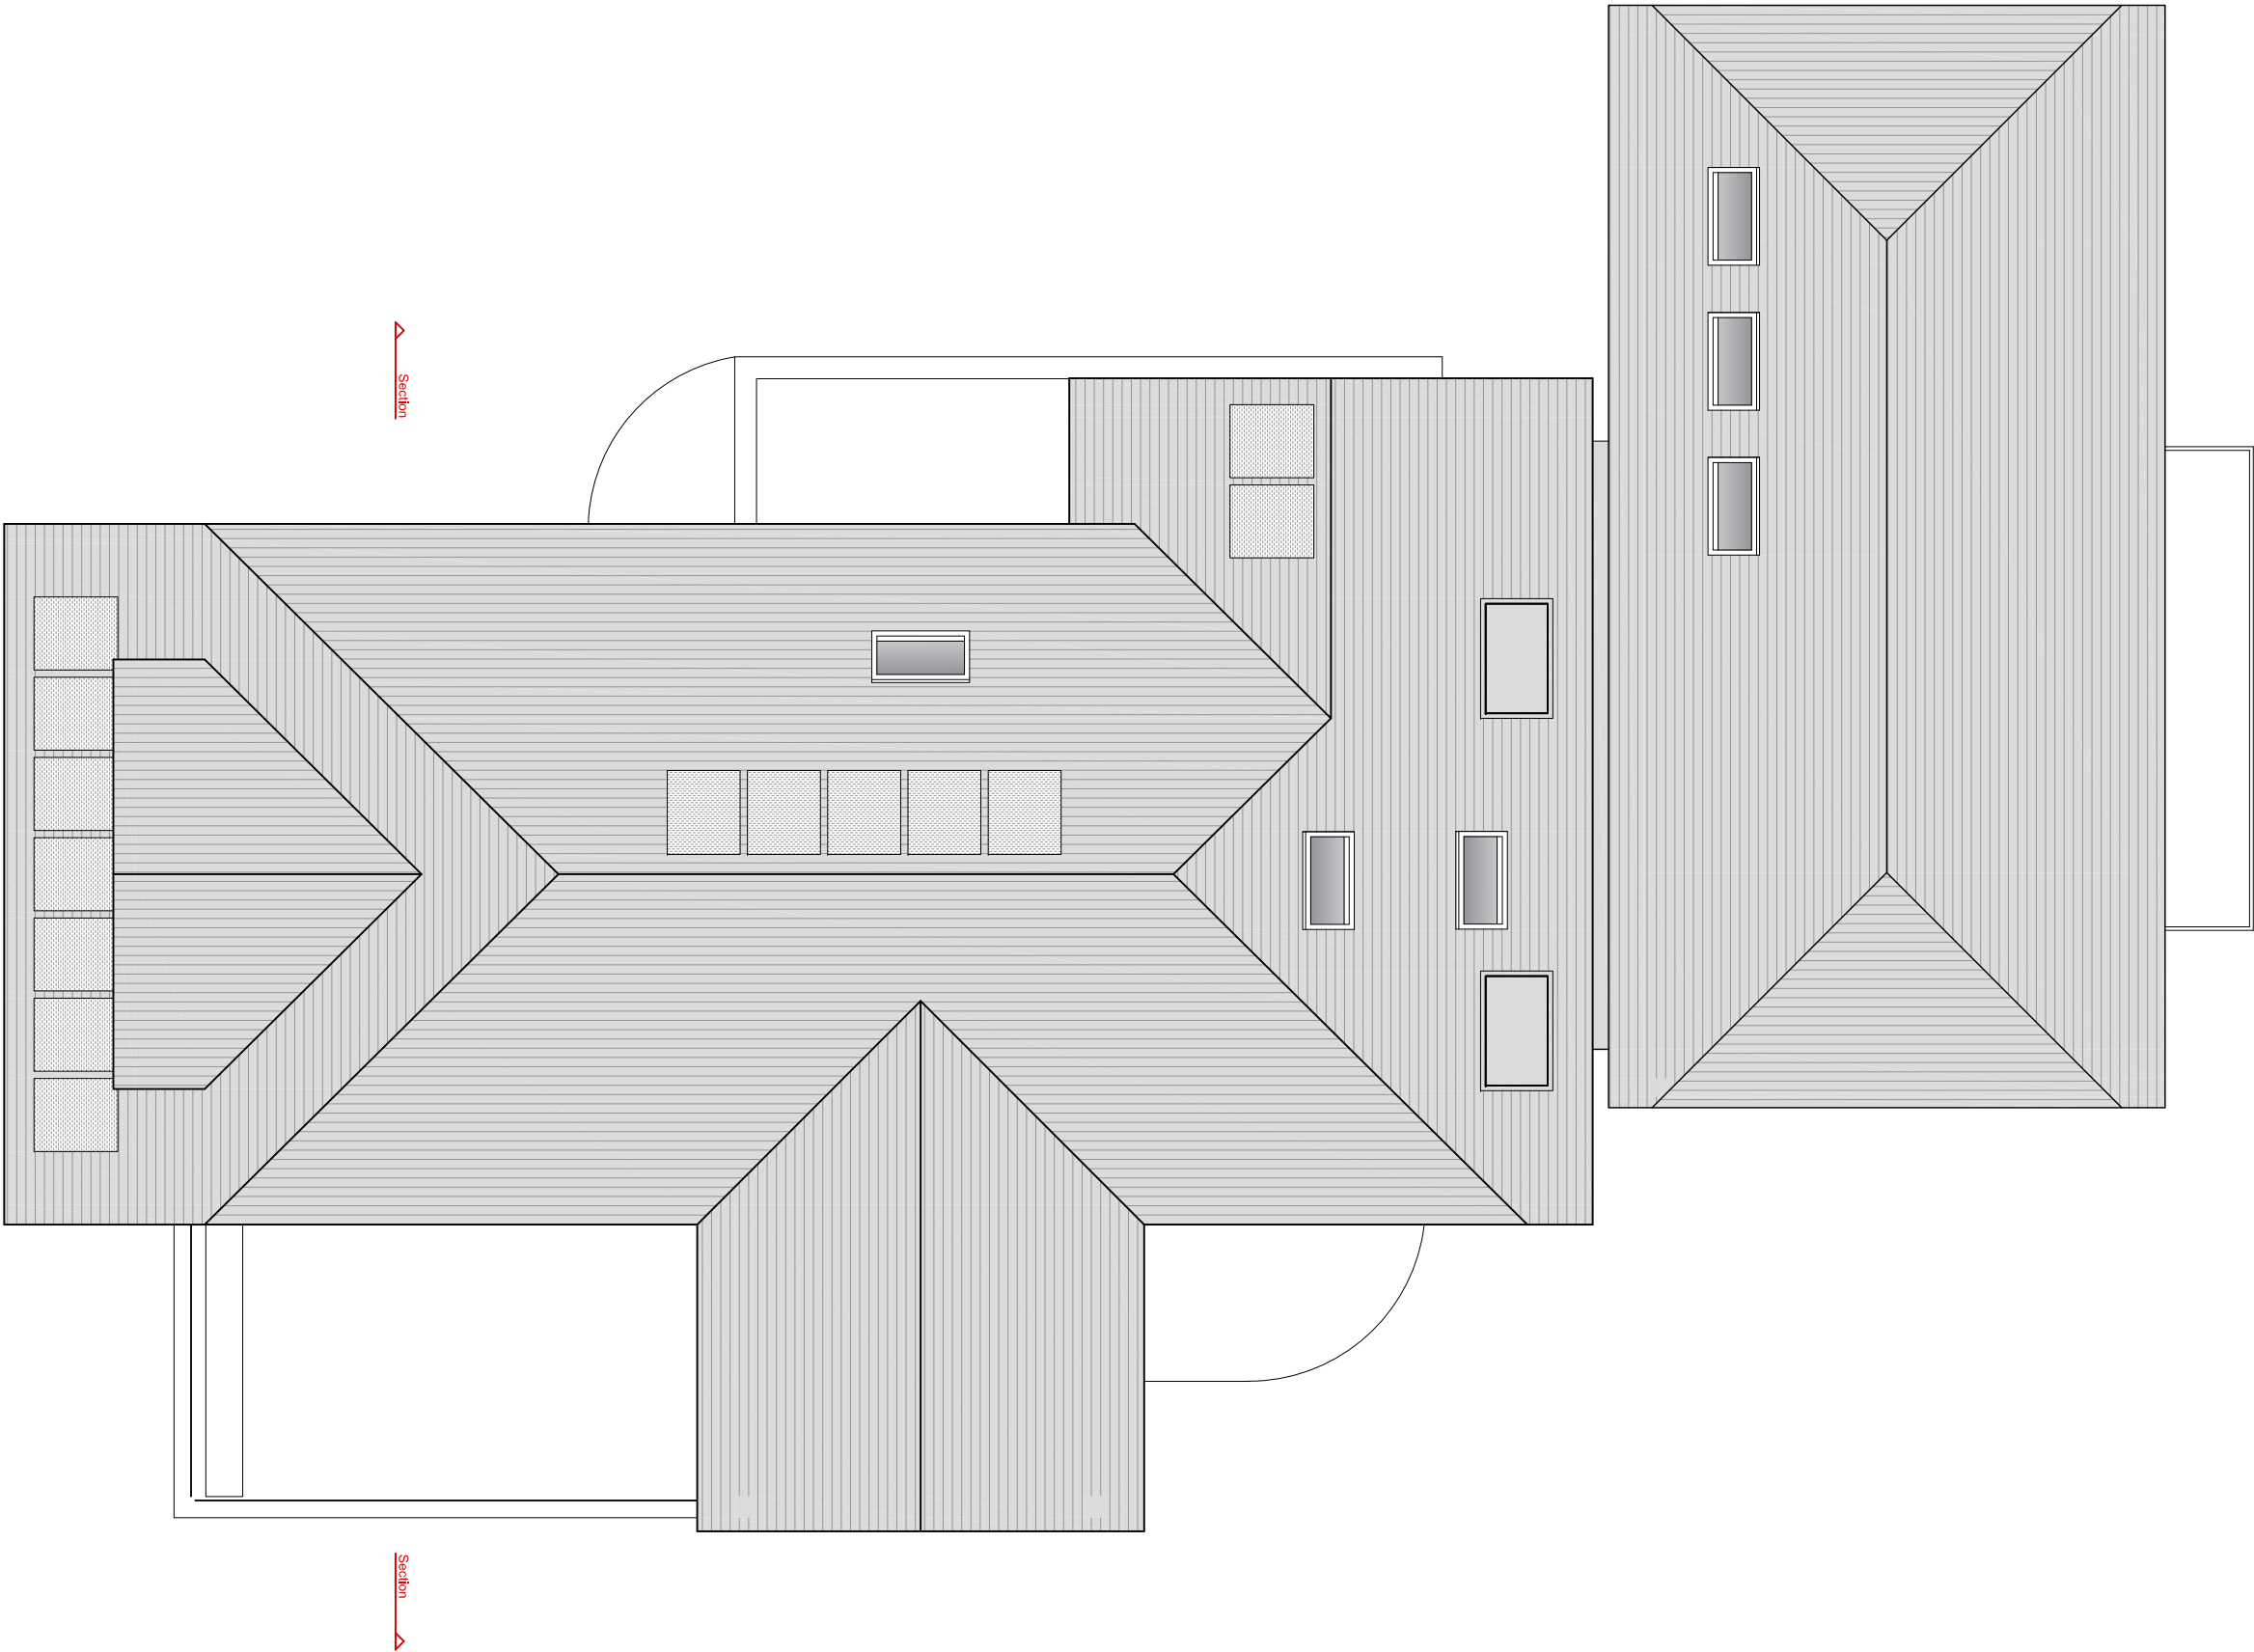

04	May 2020 Planning Submission	JR	OM
03	April 2020 Planning	JR	OM
02	February 2020 Post PP meeting	JR	OM
01	November 2019 PP issue	JR	OM
00	November 2019 Client issue	JR	OM
Rev	Date + notes	Drwn	Chkd

OM Architectural Design

Works House, Station Road, Angmering, BN16 3AA
Tel: 07590 508302
E-mail: info@olivermcgowan.co.uk

Project
Cross Road
East Preston

Drawing
Proposed roof plan

Job Ref	Dwg No	Revision
BBU	2005	04
Scale(s)	Size	Date
1:100 @ A3	A3	November 2019
Drwn	Chkd	
JR	OM	

Status
Planning

Site address:
Cross Road
East Preston

This drawing was produced by OM Architectural Design for Planning purposes only.
OM Architectural Design can not be liable for any other use of the drawing other than
use for the planning work it was drawn for.
This drawing is not to be scaled or used for construction purposes.
OM Architectural Design is to be informed of any errors before work proceeds.
All dimensions are to be checked on site.
All drawings are copyright of OM Architectural Design.

1:100 SCALE BAR

