


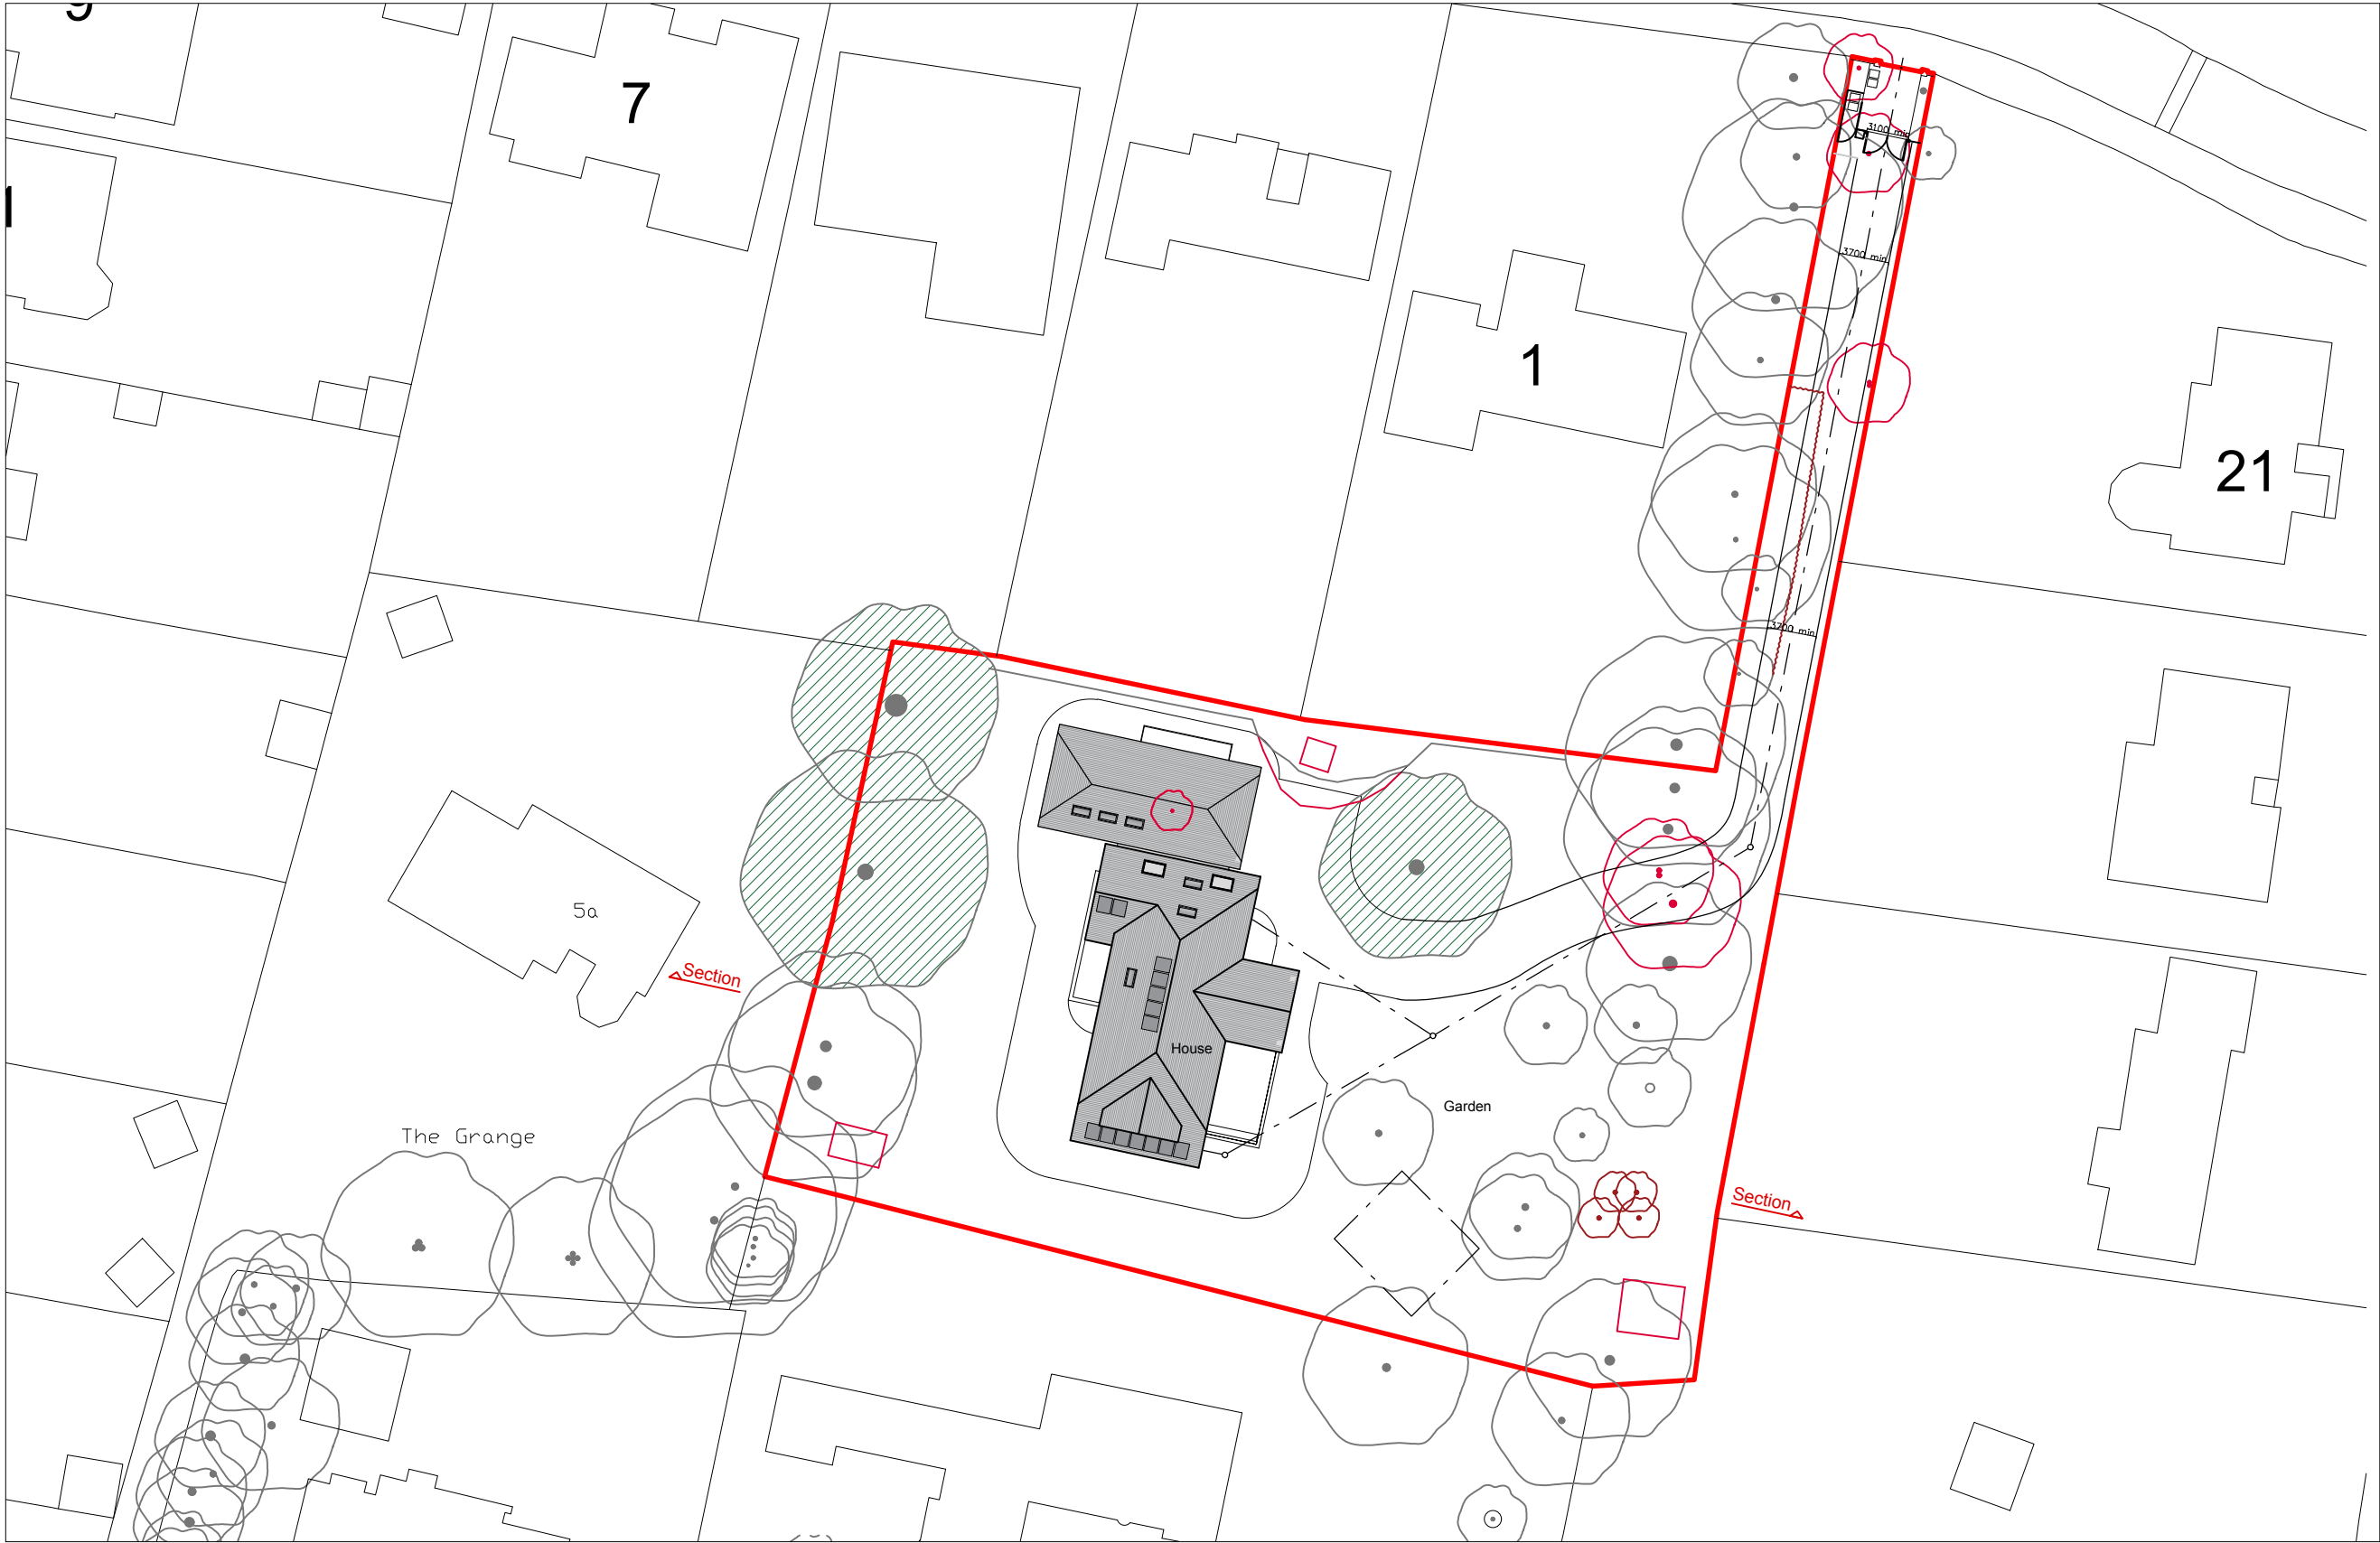

Key/ Notes:

- Red Line indicates site
- Proposed new house (roof plan)
- Existing trees (on & adjacent to the site)
- Existing trees within falling distance
- Existing trees or outbuildings to be removed
- Indicative foul drainage (subject to detail design)
- Indicative 7m x 8m x 0.4 m soakaway (subject to detail design)

Lanscape shown indicatively. Please refer to the Landscape Plan by Lizard Landscape Design for full landscape proposal

06	Planning amendment to entrance and drive minimum clear widths.	OM	OM
05	June 2020 Planning Submission	JR	OM
04	May 2020 Planning	JR	OM
03	April 2020 Planning	JR	OM
02	February 2020 Post PP meeting	JR	OM
01	November 2019 PP issue	JR	OM
00	November 2019 Client issue	JR	OM
Rev	Date + notes	Drwn	Chkd

OM Architectural Design

Works House, Station Road, Angmering, BN16 3AA
Tel: 07590 508302
E-mail: info@olivermcgowan.co.uk

Project

Cross Road
East Preston

Drawing

Proposed site plan


Job Ref	Dwg No	Revision
BBU	1004	06
Scale(s)	Size	Date
1:500 @ A3	A3	November 2019
Drwn	Chkd	
JR	OM	
Status	Planning	

Proposed site plan (based on OS information) 1:500

©Crown copyright and database rights 2017 Ordnance Survey 0100031673

© Local Government Information House Limited copyright and database rights 2017 0100031673

This drawing was produced by OM Architectural Design for Planning purposes only. OM Architectural Design can not be liable for any other use of the drawing other than use for the planning work it was drawn for. This drawing is not to be scaled or used for construction purposes. OM Architectural Design is to be informed of any errors before work proceeds. All dimensions are to be checked on site. All drawings are copyright of OM Architectural Design.

 

Site address:
Cross Road
East Preston