




EXISTING

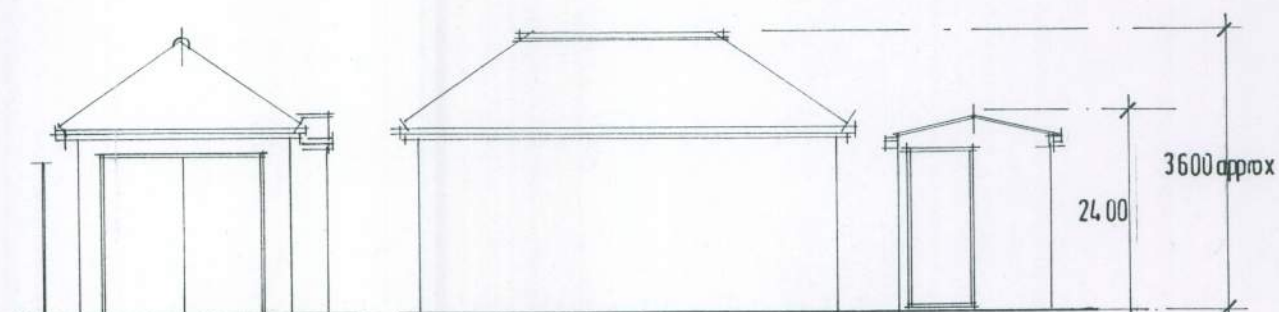


NORTH [front] 1/100 WEST 1/100

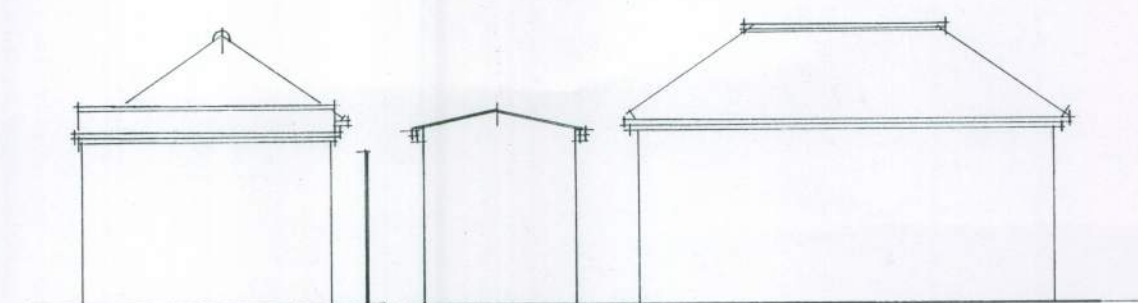

SOUTH 1/100 EAST 1/100

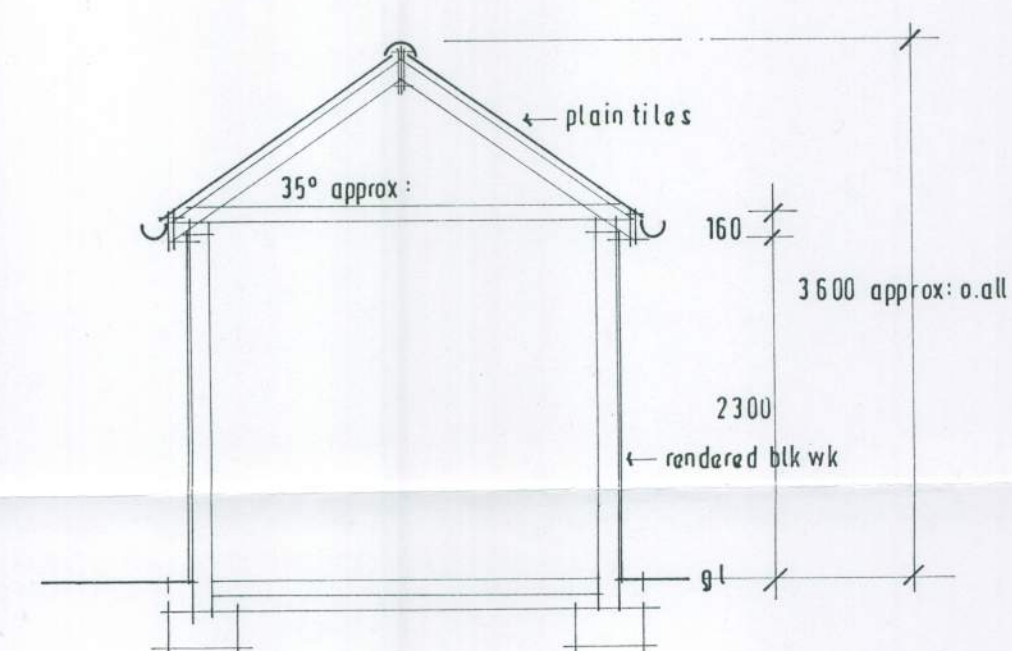


SECTION A: A 1/50

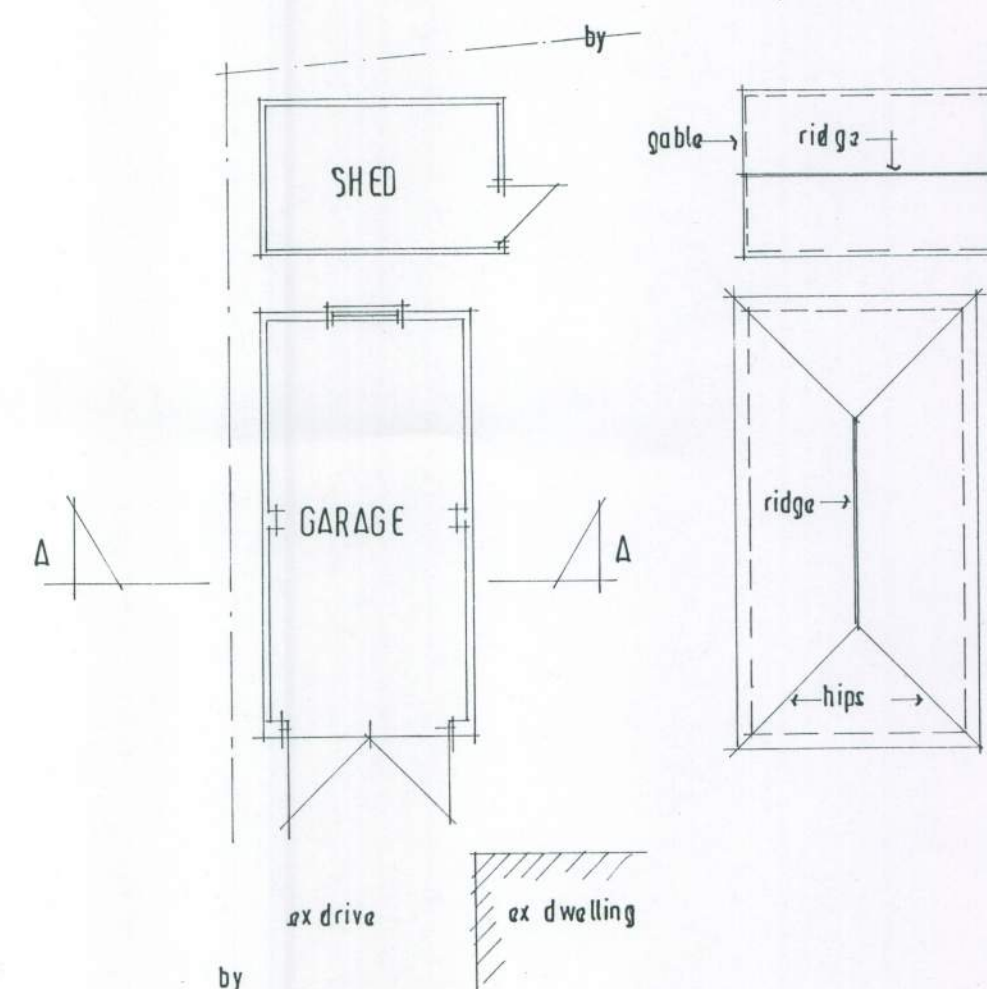


PLAN 1/100

ROOF PLAN 1/100


PROPOSED

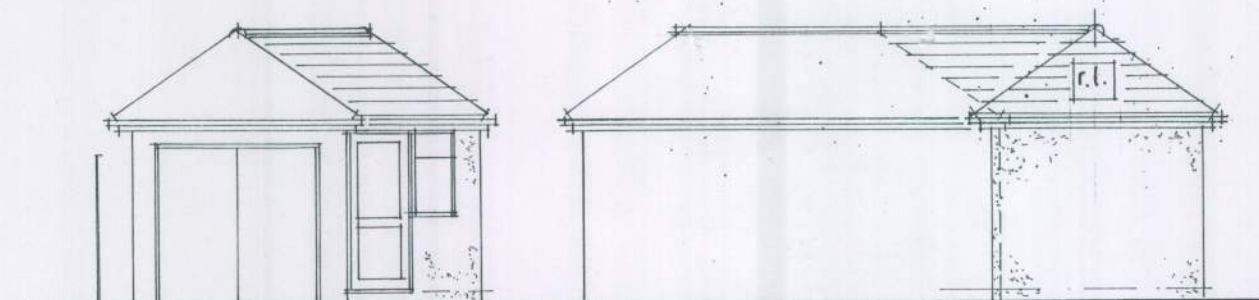


NORTH [front] 1/100 WEST 1/100

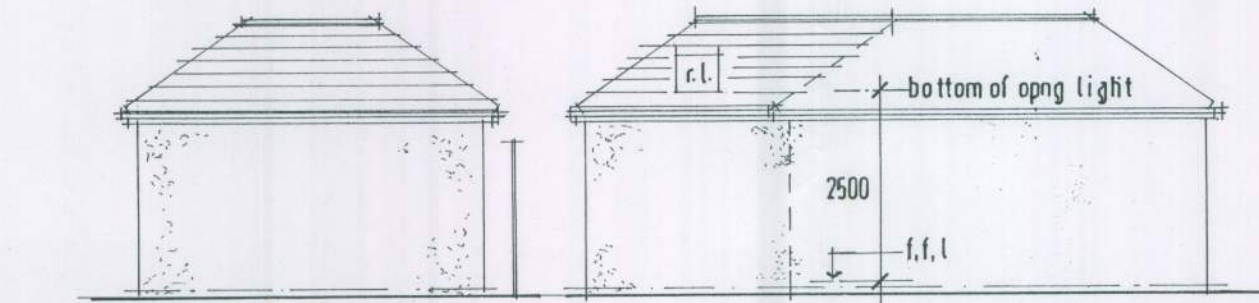

SOUTH 1/100 EAST 1/100

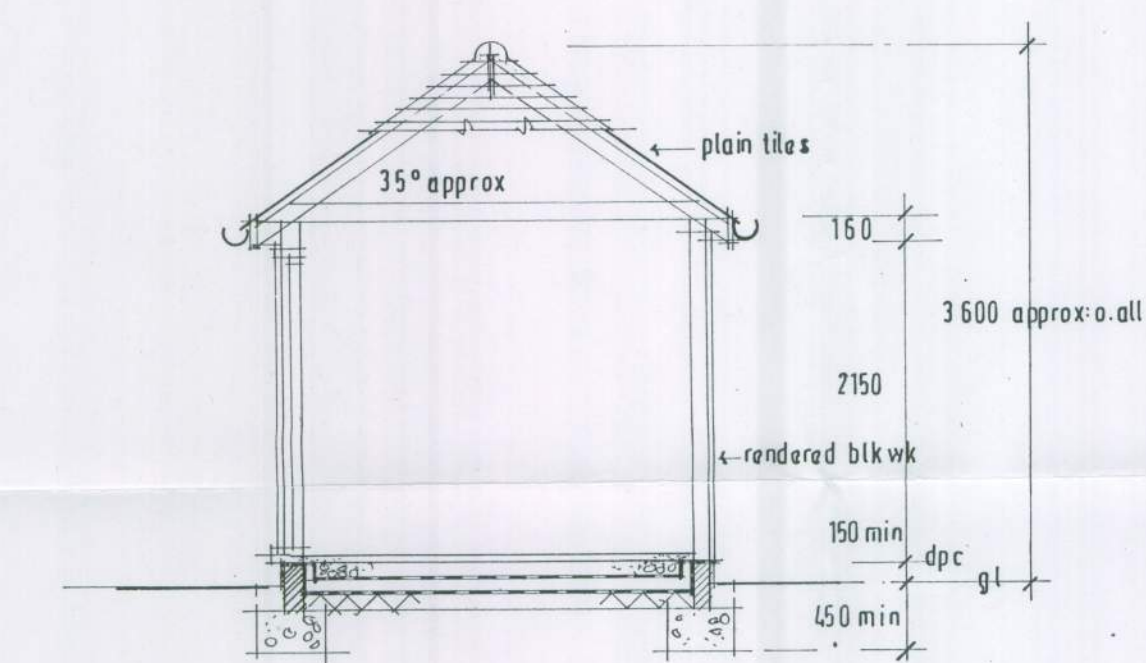


SECTION B: B 1/50

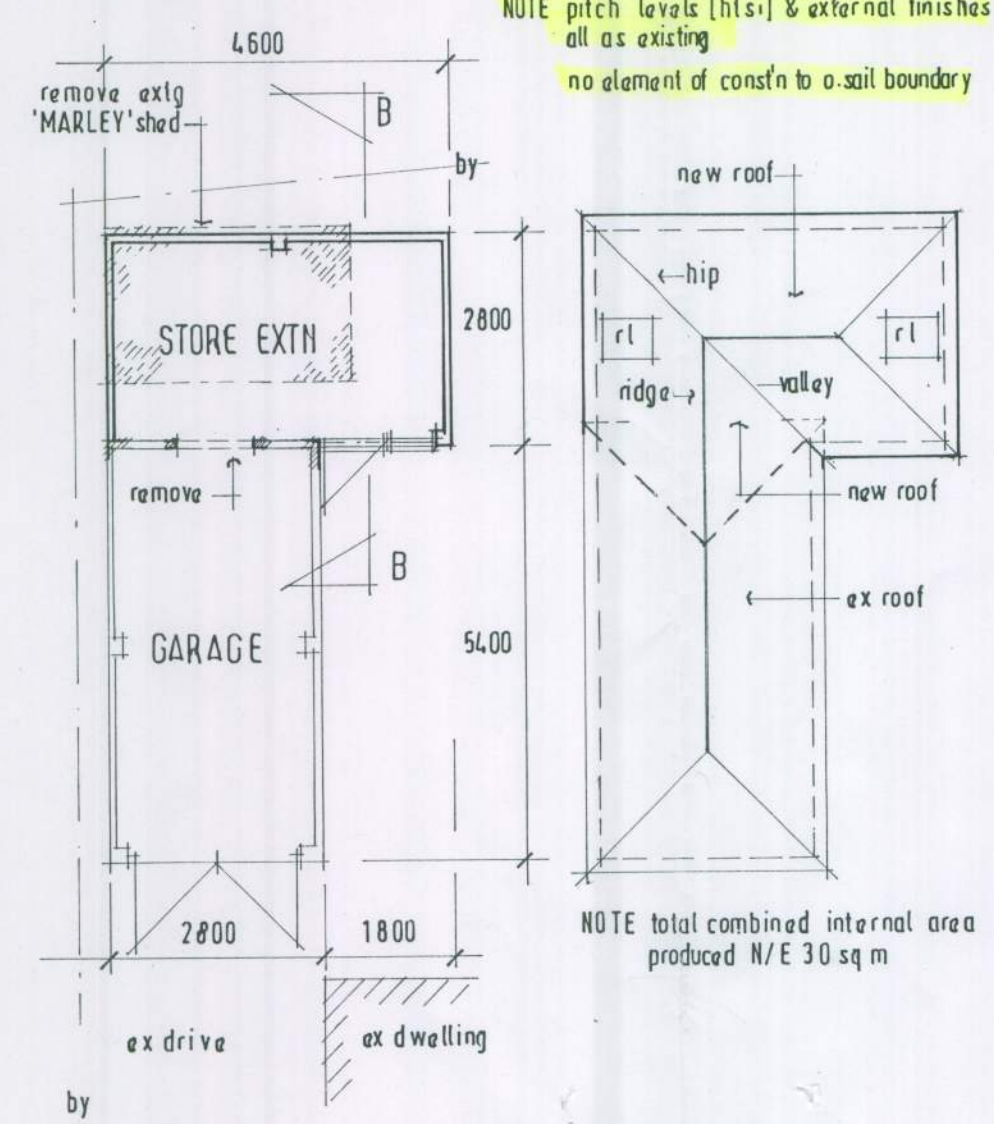


PLAN 1/100

ROOF PLAN 1/100

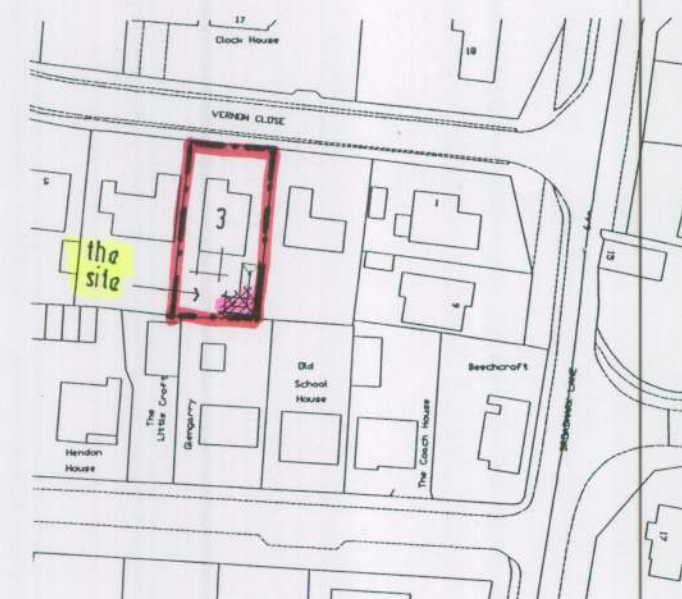

LOCATION 1/1250

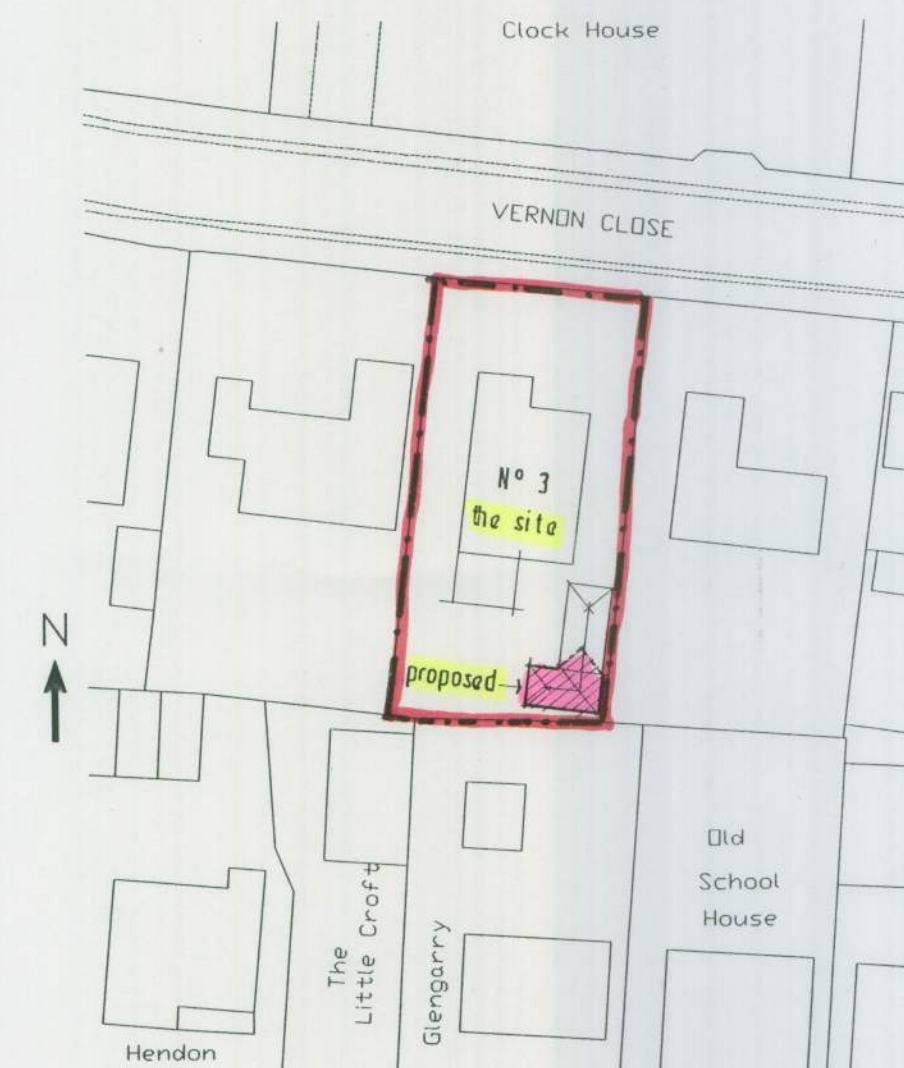

BLOCK PLAN 1/500

TREVOR E. UNSTED LTD

R.B.S. HOUSE • 59-61 SEA LANE • RUSTINGTON • WEST SUSSEX • BN16 2RD Tel: 01903 859090

Client: MR & MRS VAUGHAN.

Project: EXTENSION TO GARAGE 3; VERNON CLOSE;
RUSTINGTON;
W/SUSSEX; BN 16; 2 NR.

Drawing:

Scale: AS SHOWN

Date: MAY 2012

Drawn: T.U.

Copyright:

Drawing No.:

12/3946/1

Revisions:

The contractor must check all dimensions and levels on site and no dimensions are to be scaled from drawings.

It is the contractor's responsibility to ensure compliance with all statutory authority requirements, carry out works with total regard to existing and retained structure. Works and materials to latest CP/B.S.

Drawing to be read in strict accordance with engineer's information where applicable.

All structural timber C16 unless otherwise noted. All structural and external timber pressure impregnated with preservative, cut ends site swabbed with Cuprinol or similar treatment.

Local authority to witness satisfactory test on all new and affected foul/storm drainage.