



UNIT 6A & 6B


Do not scale from this drawing, work to figured dimensions only. All dimensions to be confirmed on site. This drawing is to be read in conjunction with other drawings in this series and all relevant consultants drawings and documentation where applicable. Please report any discrepancy on this drawing to Hargreaves Construction Co. Ltd. for clarification. © Copyright Hargreaves Construction Co. Ltd.

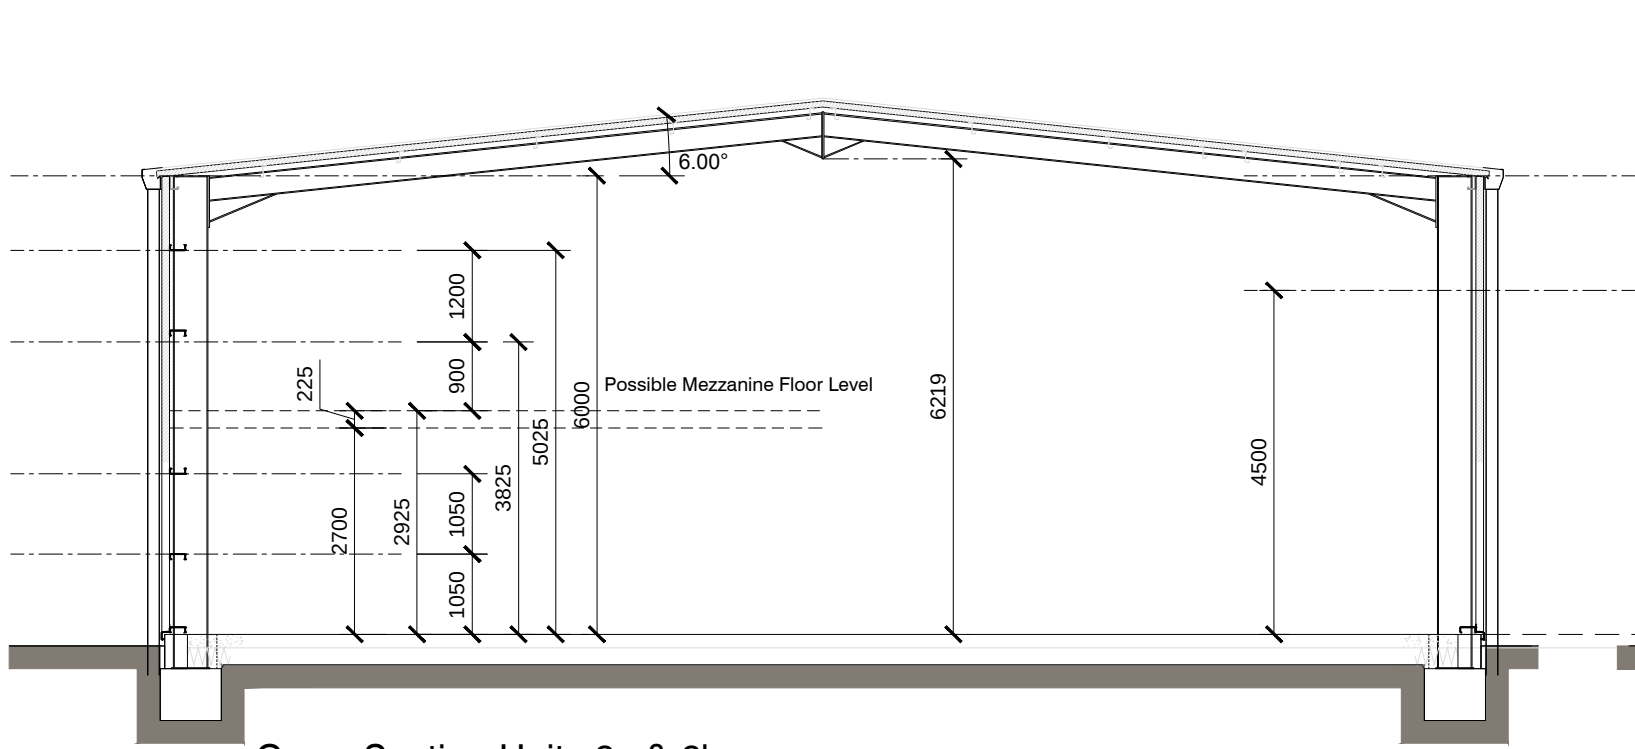


Cross Section Units 6a & 6b

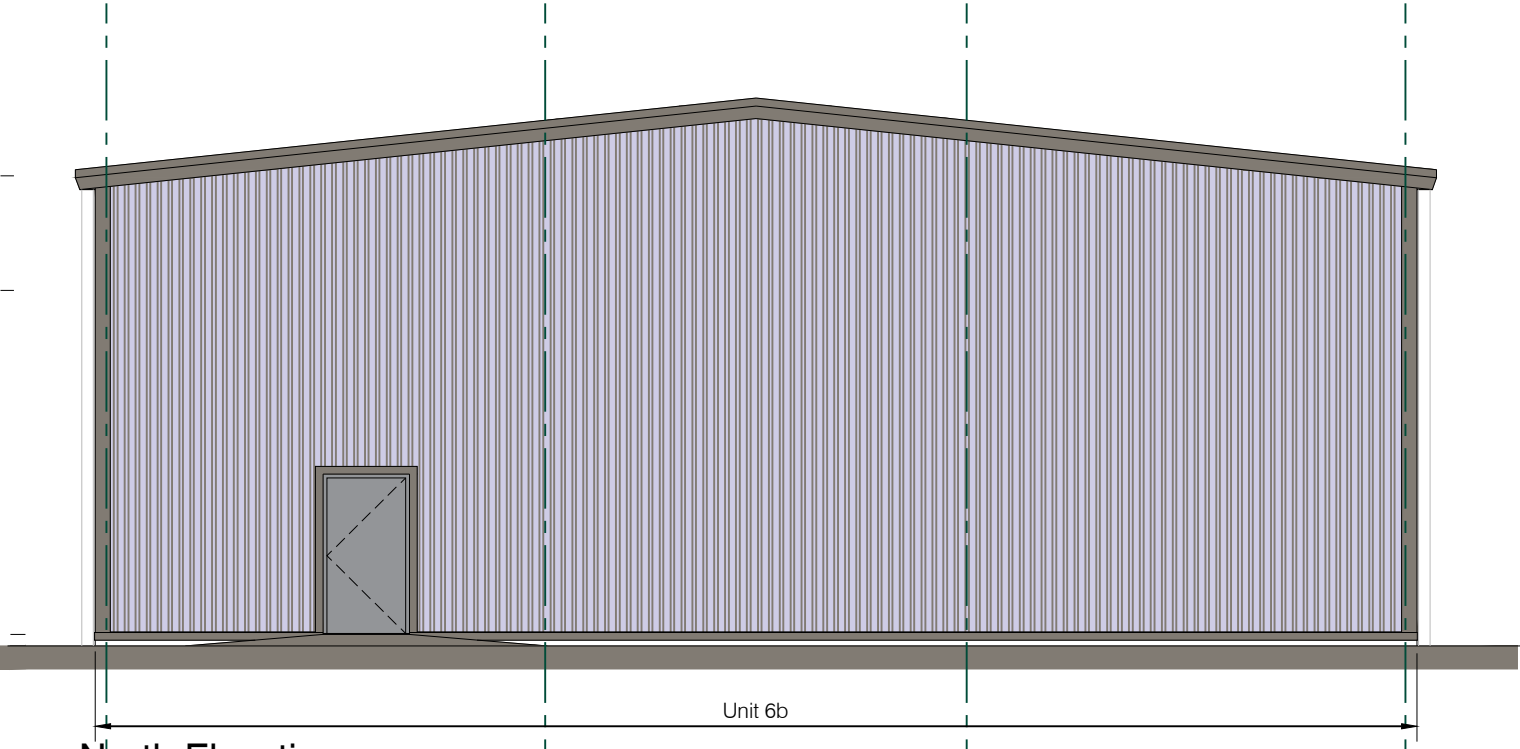


North Elevation

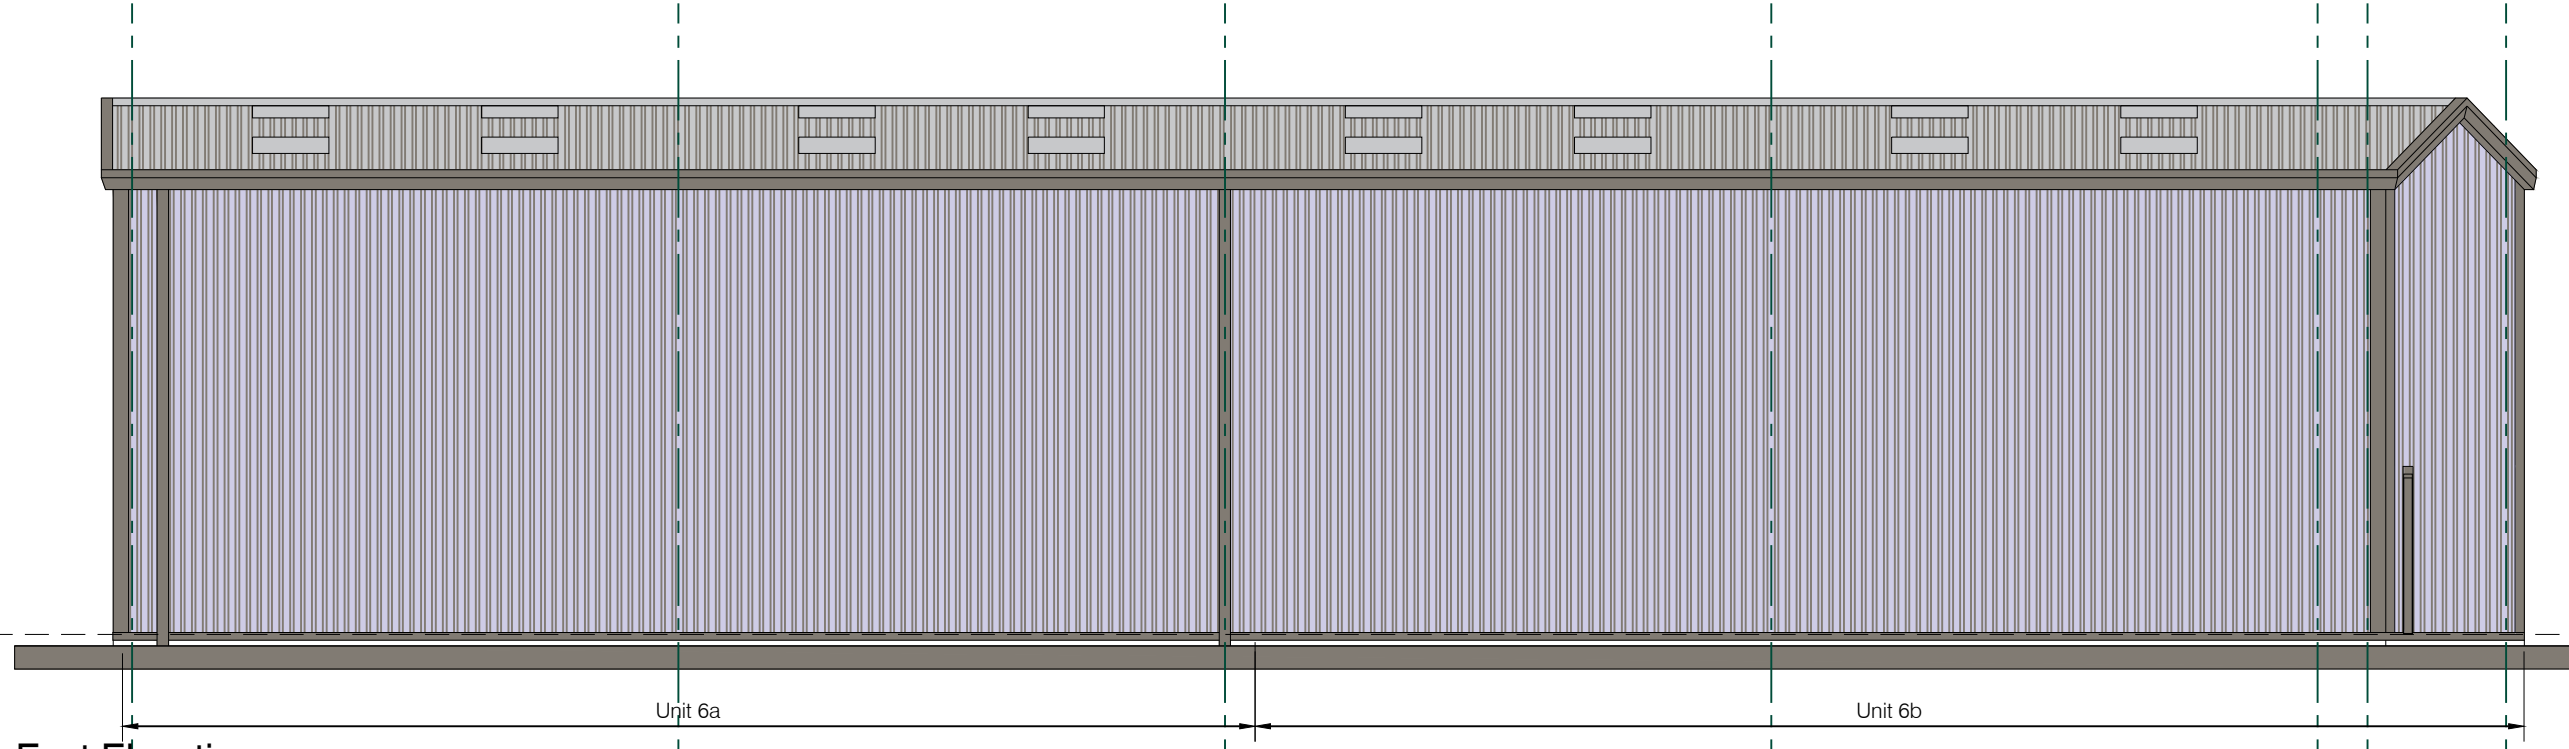

East Elevation

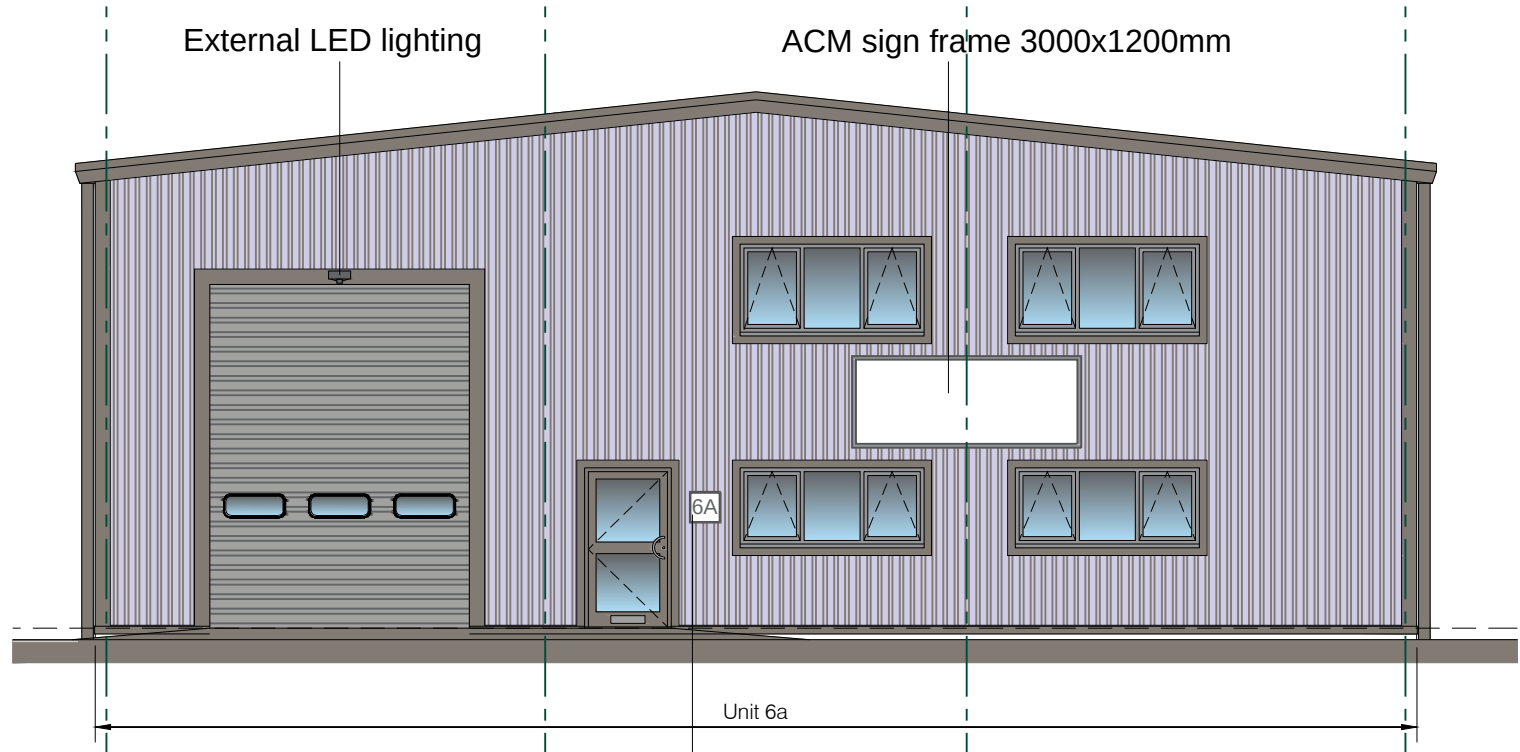


South Elevation

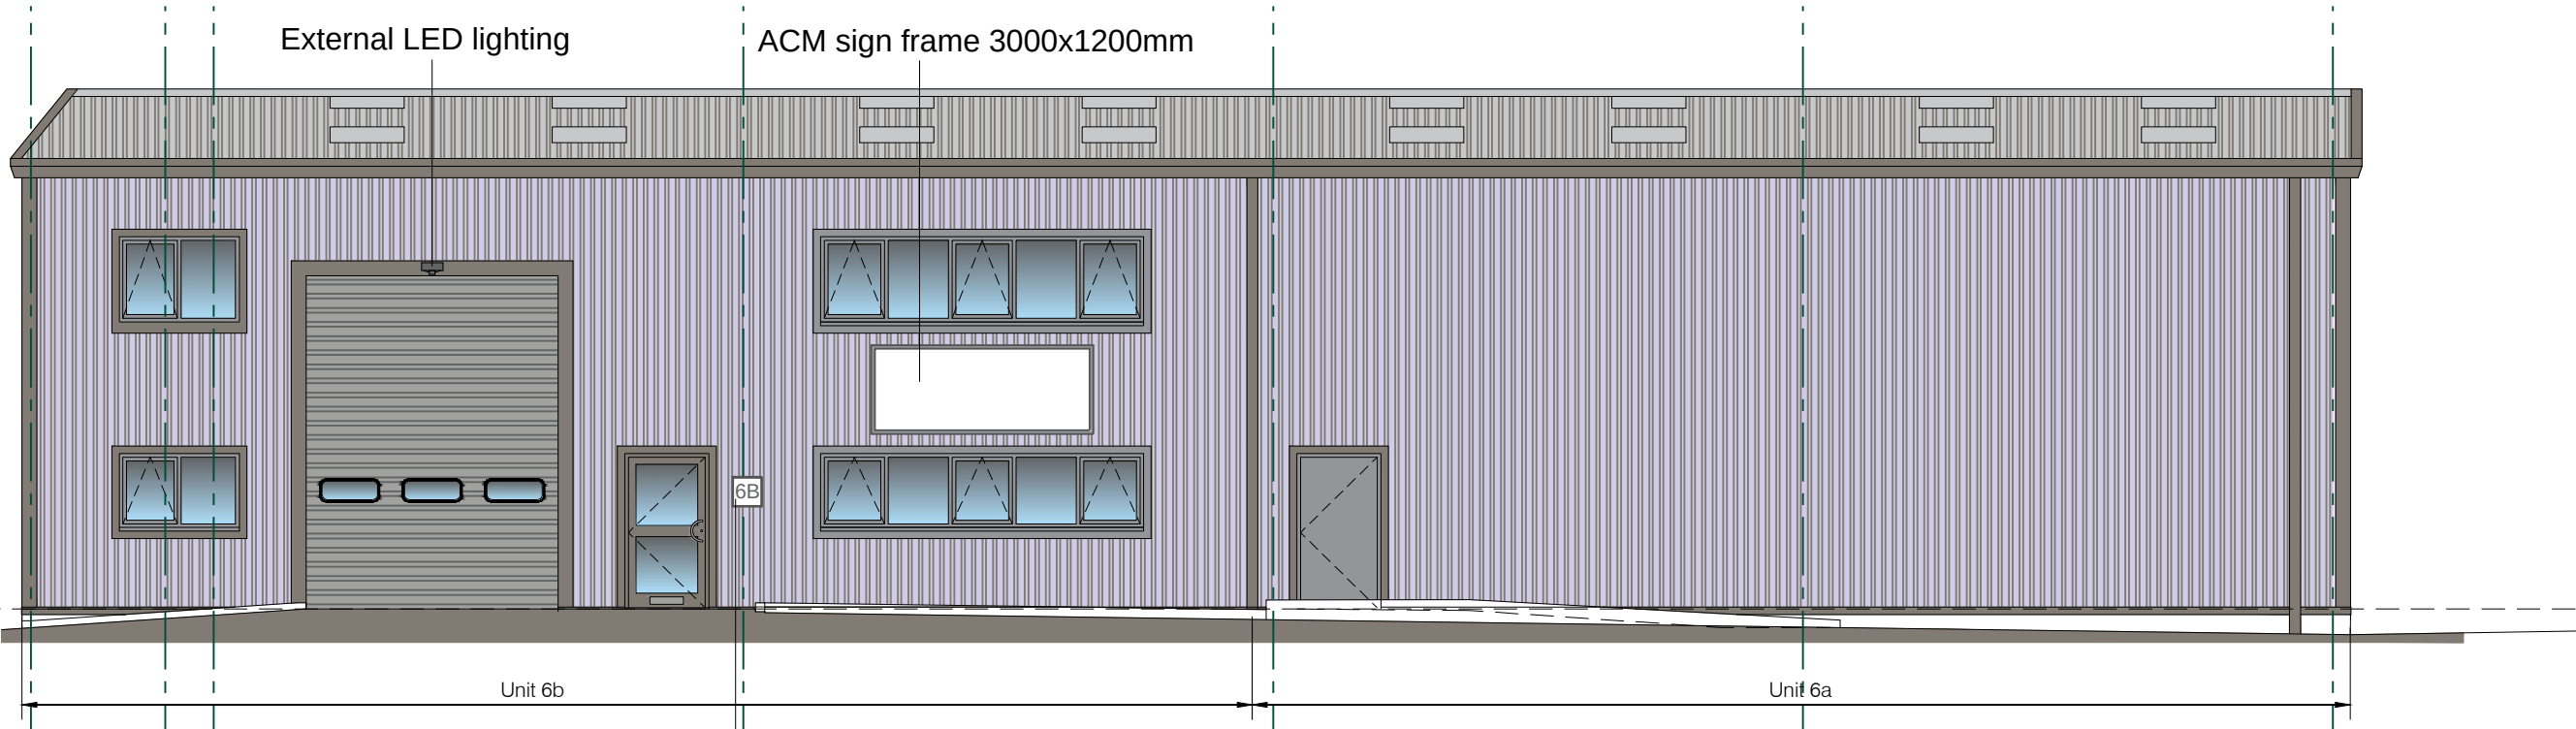


West Elevation


UNIT 7A & 7B

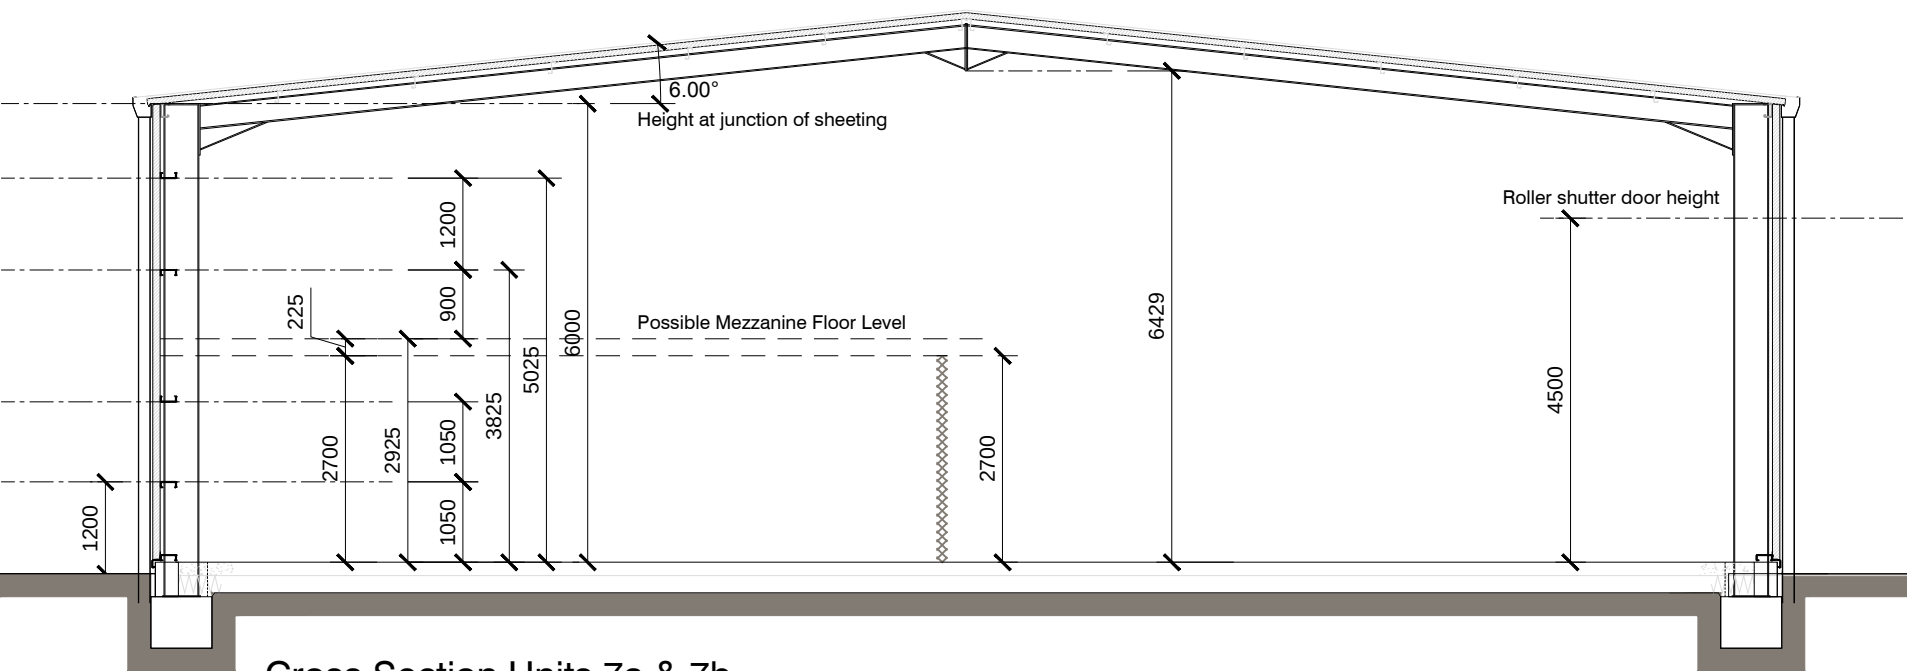


Cross Section Units 7a & 7b

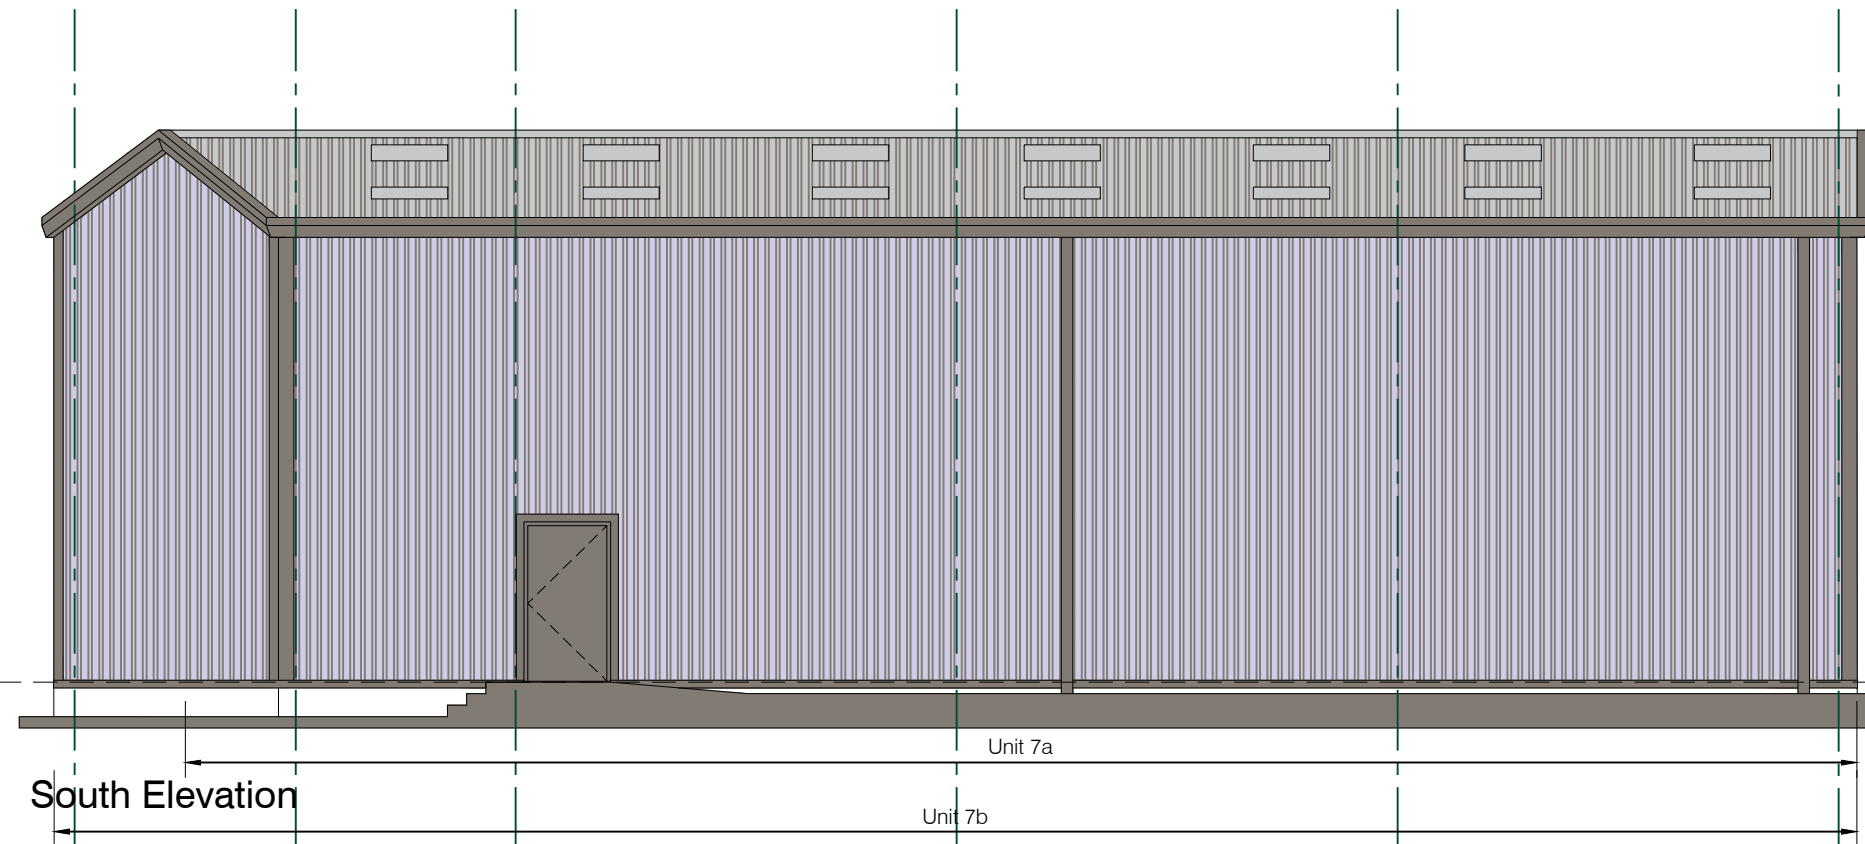


South Elevation

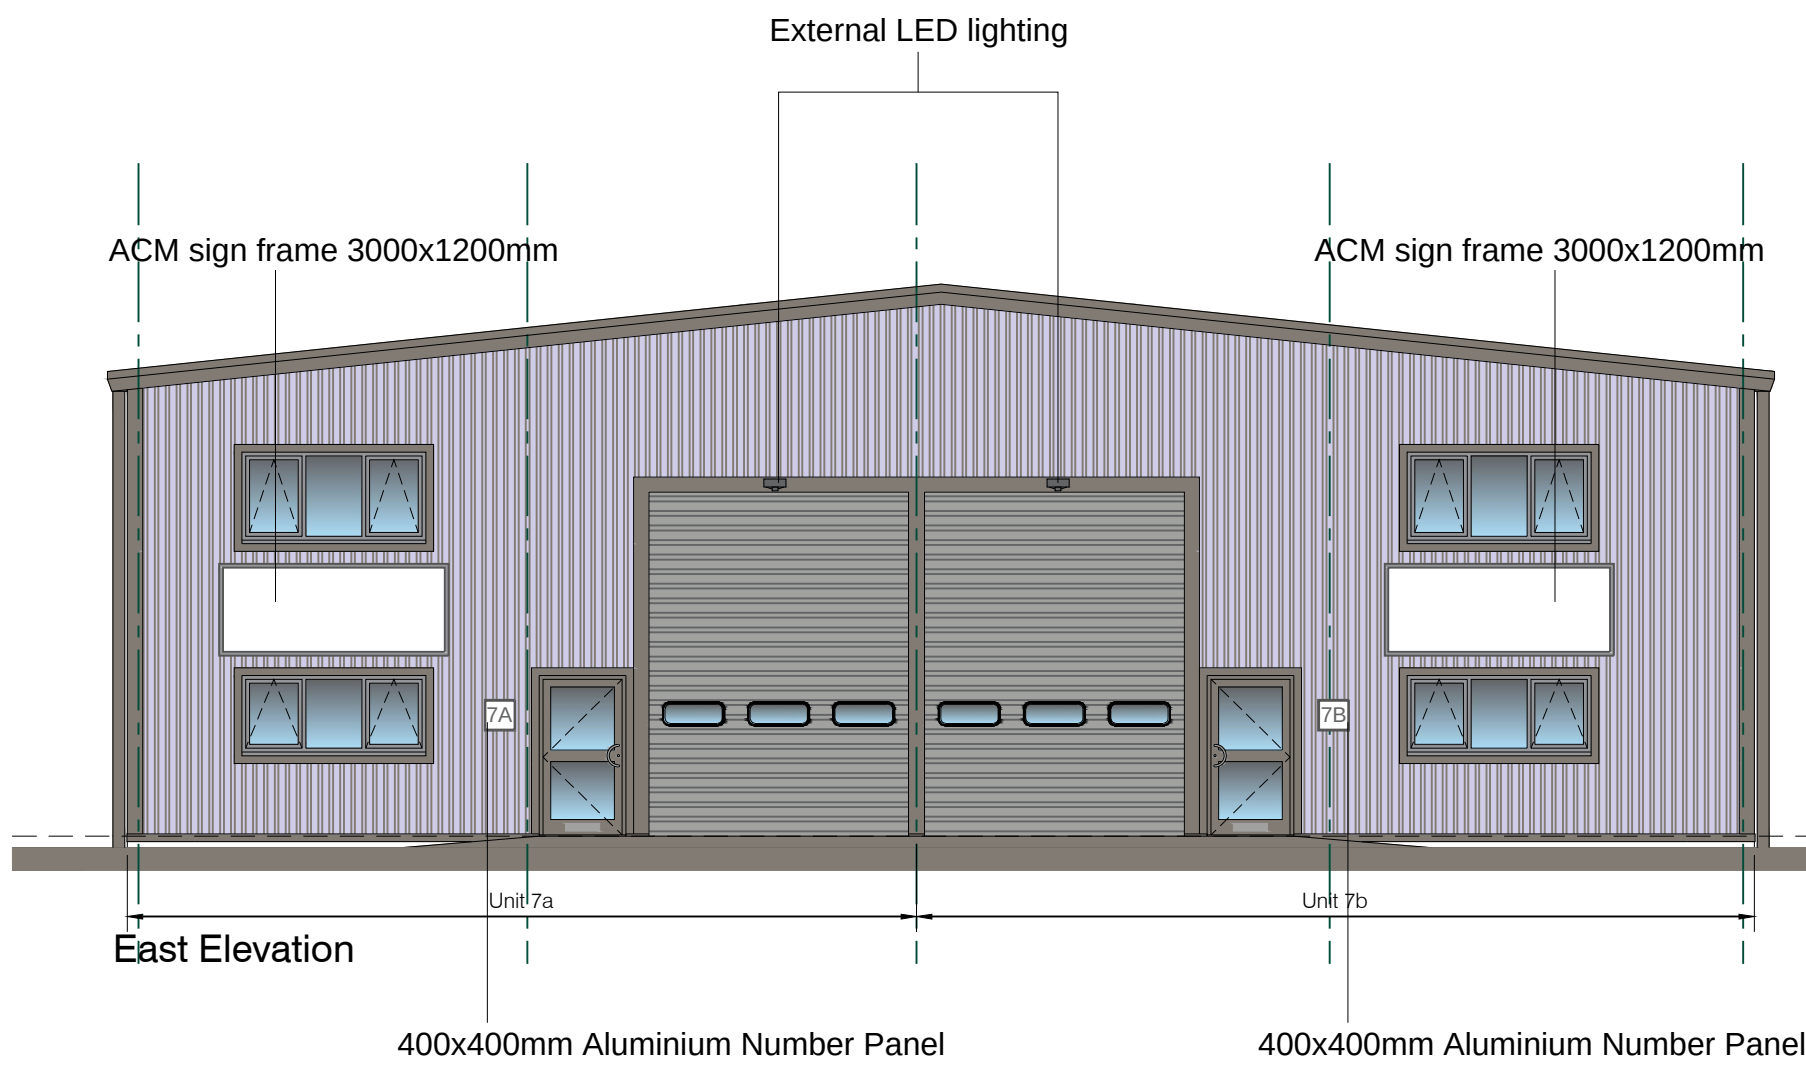

East Elevation

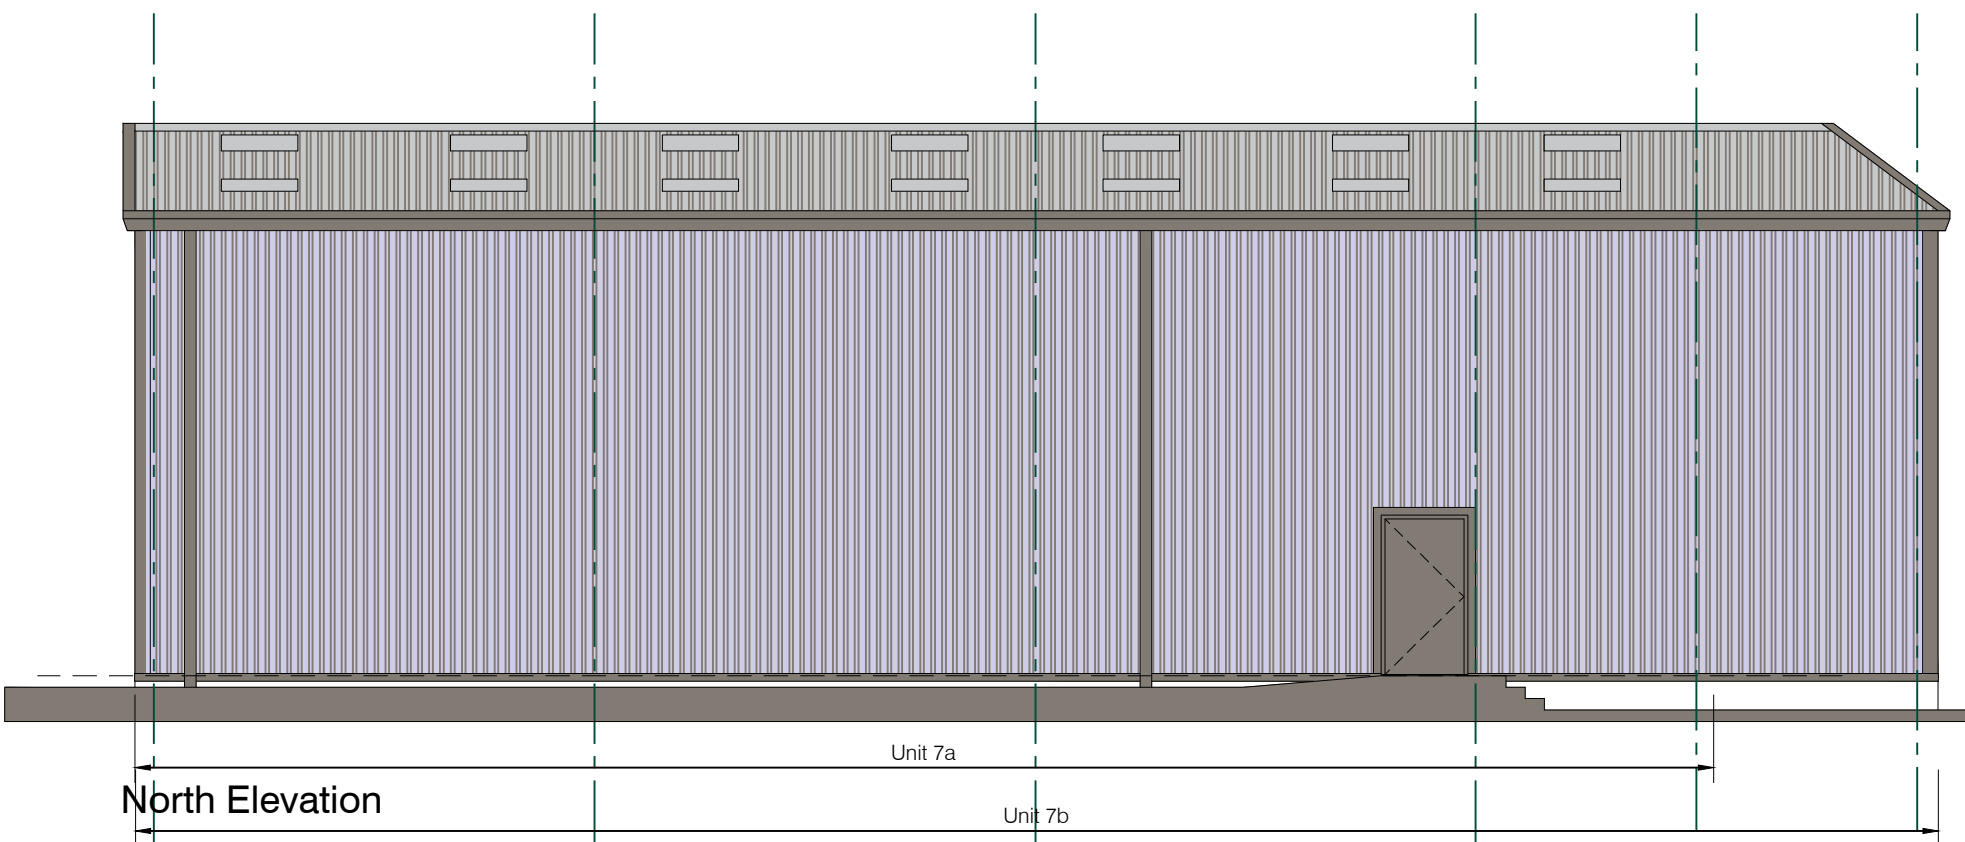

North Elevation

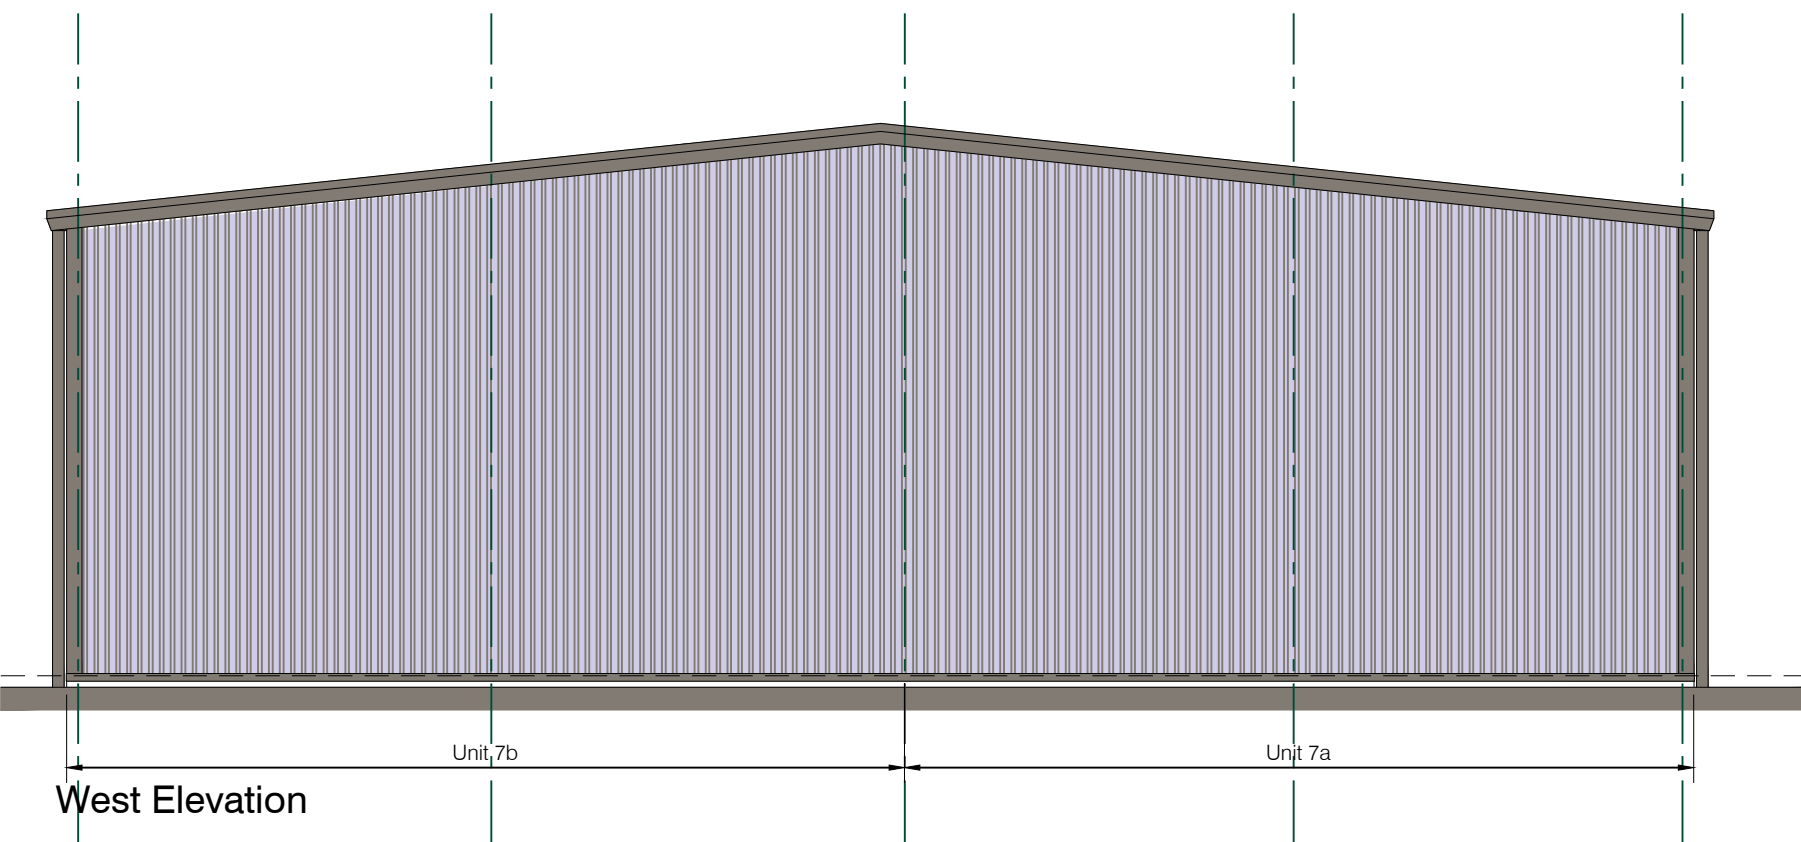

West Elevation

PLANNING ISSUE

A	Condition 9 of Planning Conditions - External Yard lighting	13.04.18
REV	DESCRIPTION	DATE
REVISION		

Proposed Redevelopment
Units 6 & 7
Brookside Industrial Estate
Brookside Avenue
Rustington, West Sussex
Elevations

job no.	drawing no.	rev.
RU - BRACS	P - 03	A

scale	drawn	date
1:100 @ A1 / 1:200 @ A3	MD	13.04.18

 **Hargreaves**
Rustington House, Worthing Road, Rustington, West Sussex, BN16 3PS
Tel No: (01903) 777775 E-mail: enquiries@hprop.co.uk
Website www.hargreaves.co.uk