




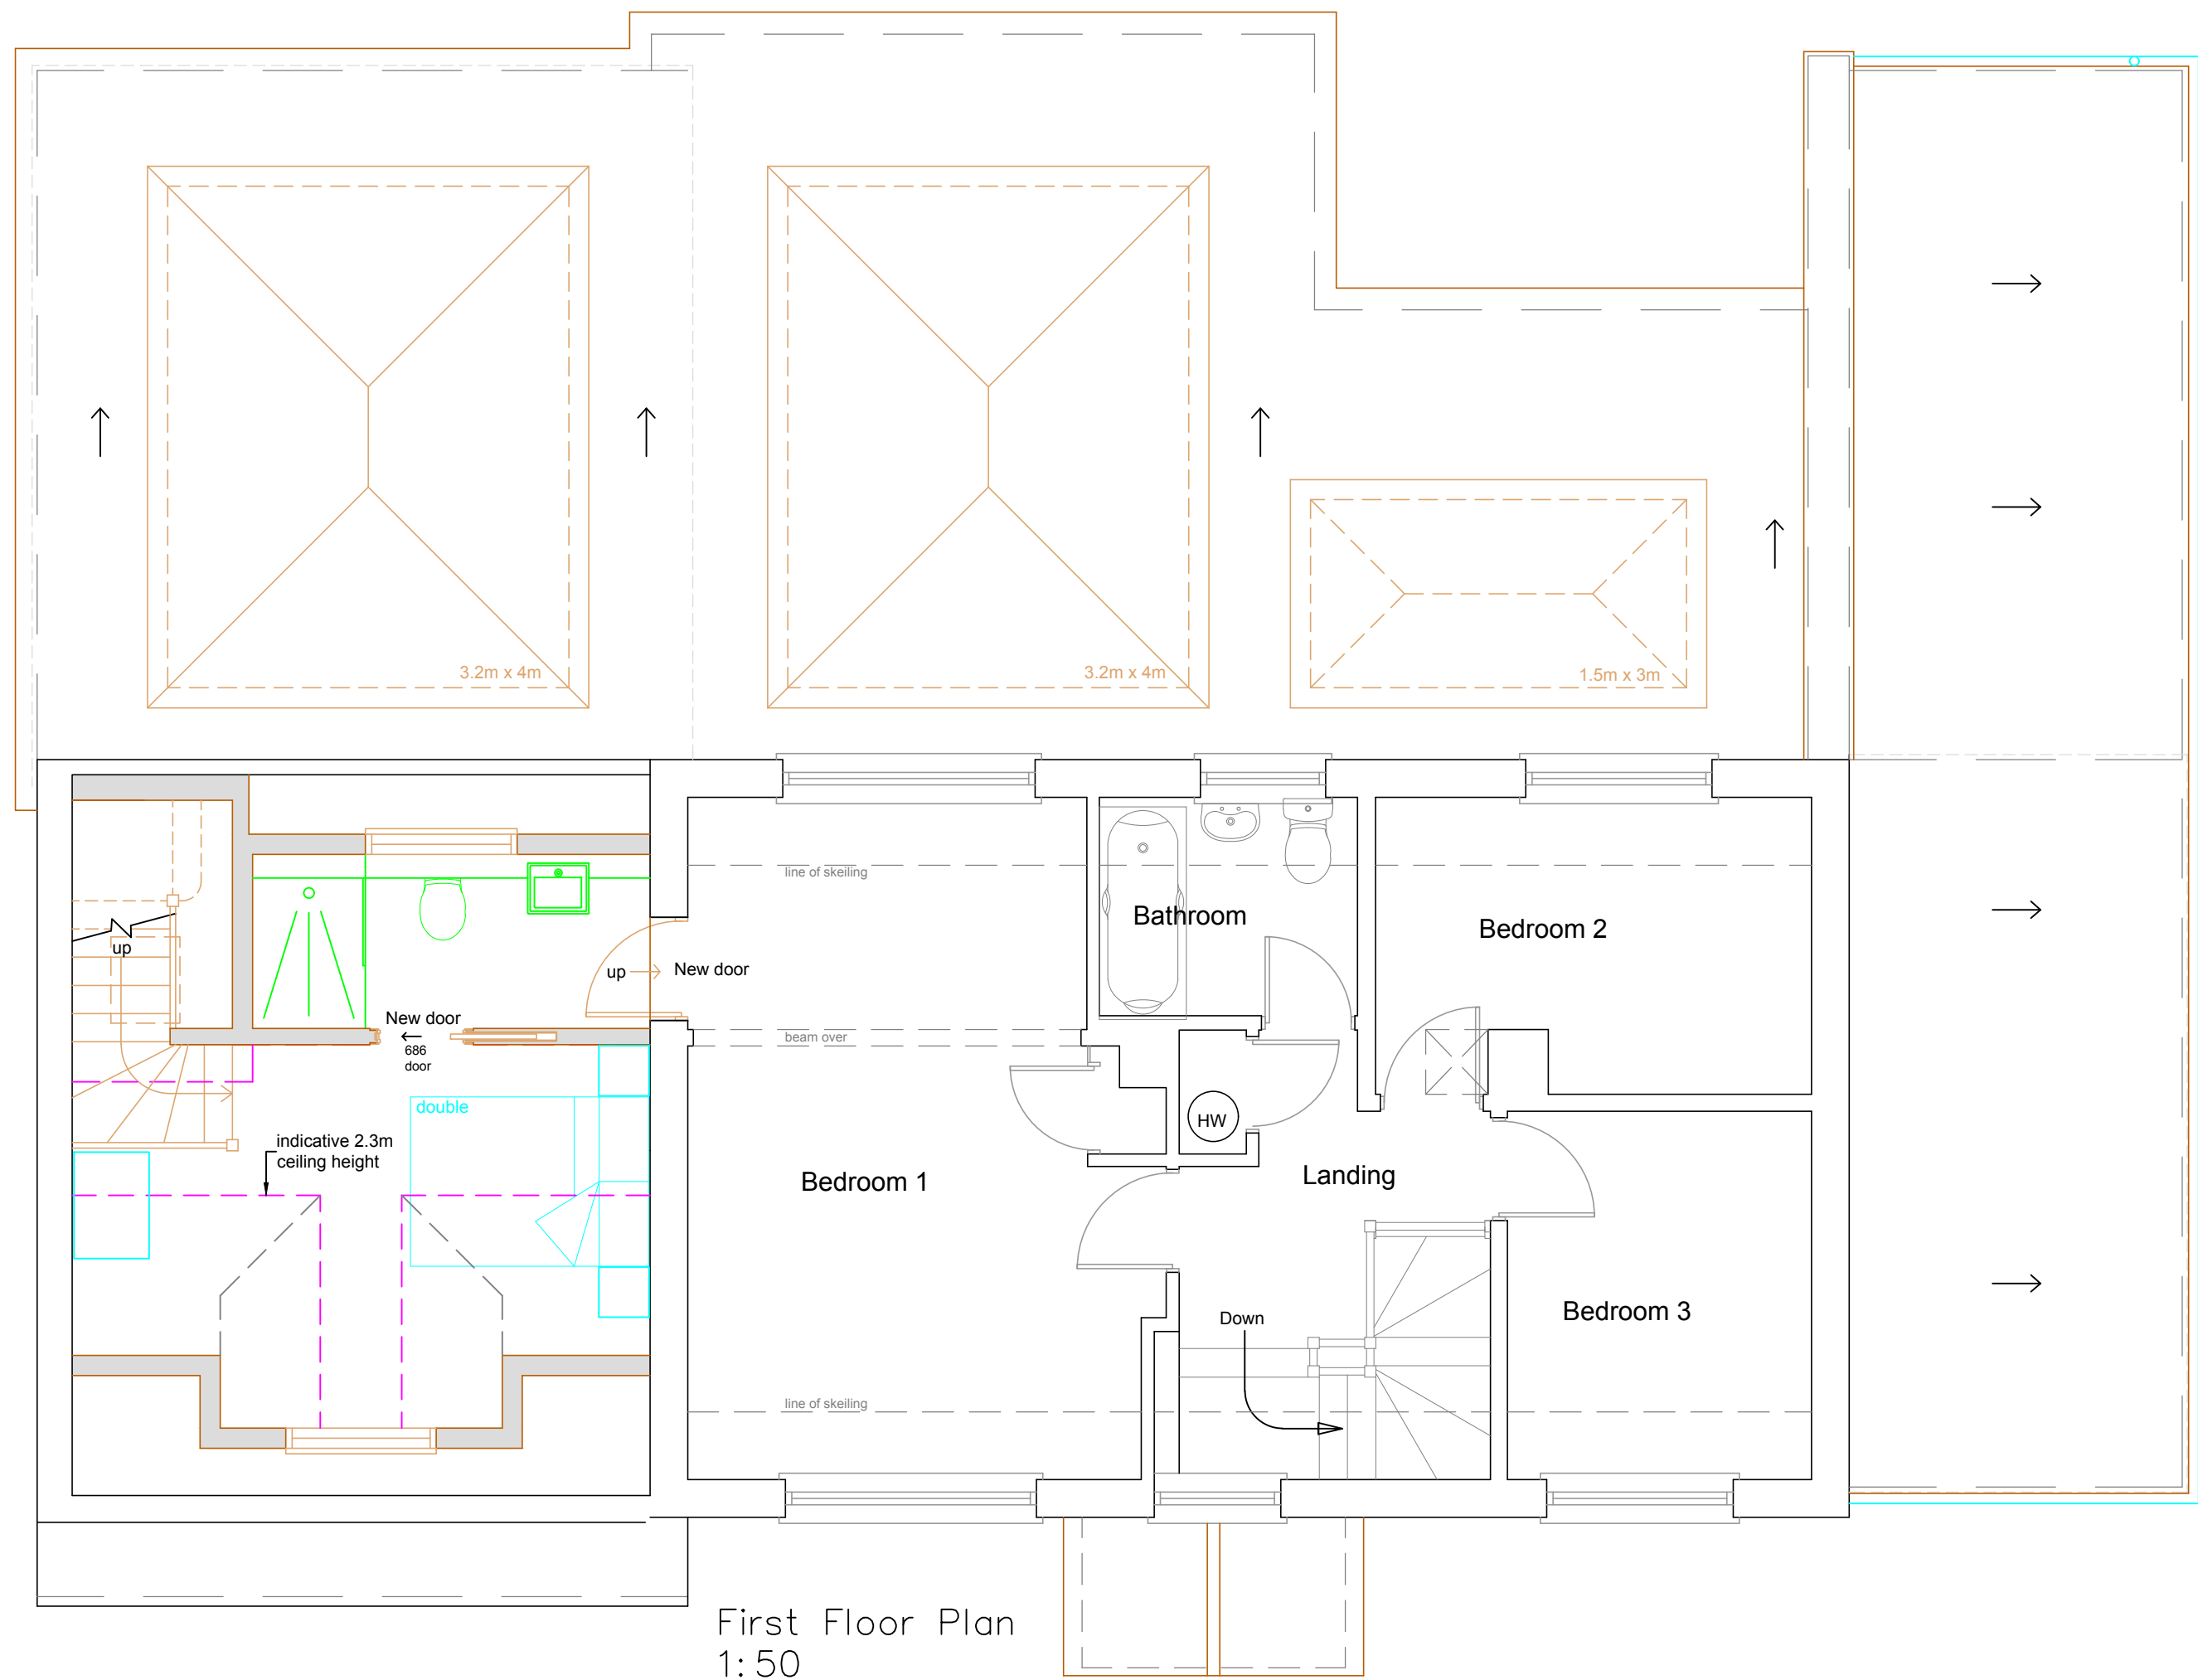

First Floor Plan
1:50

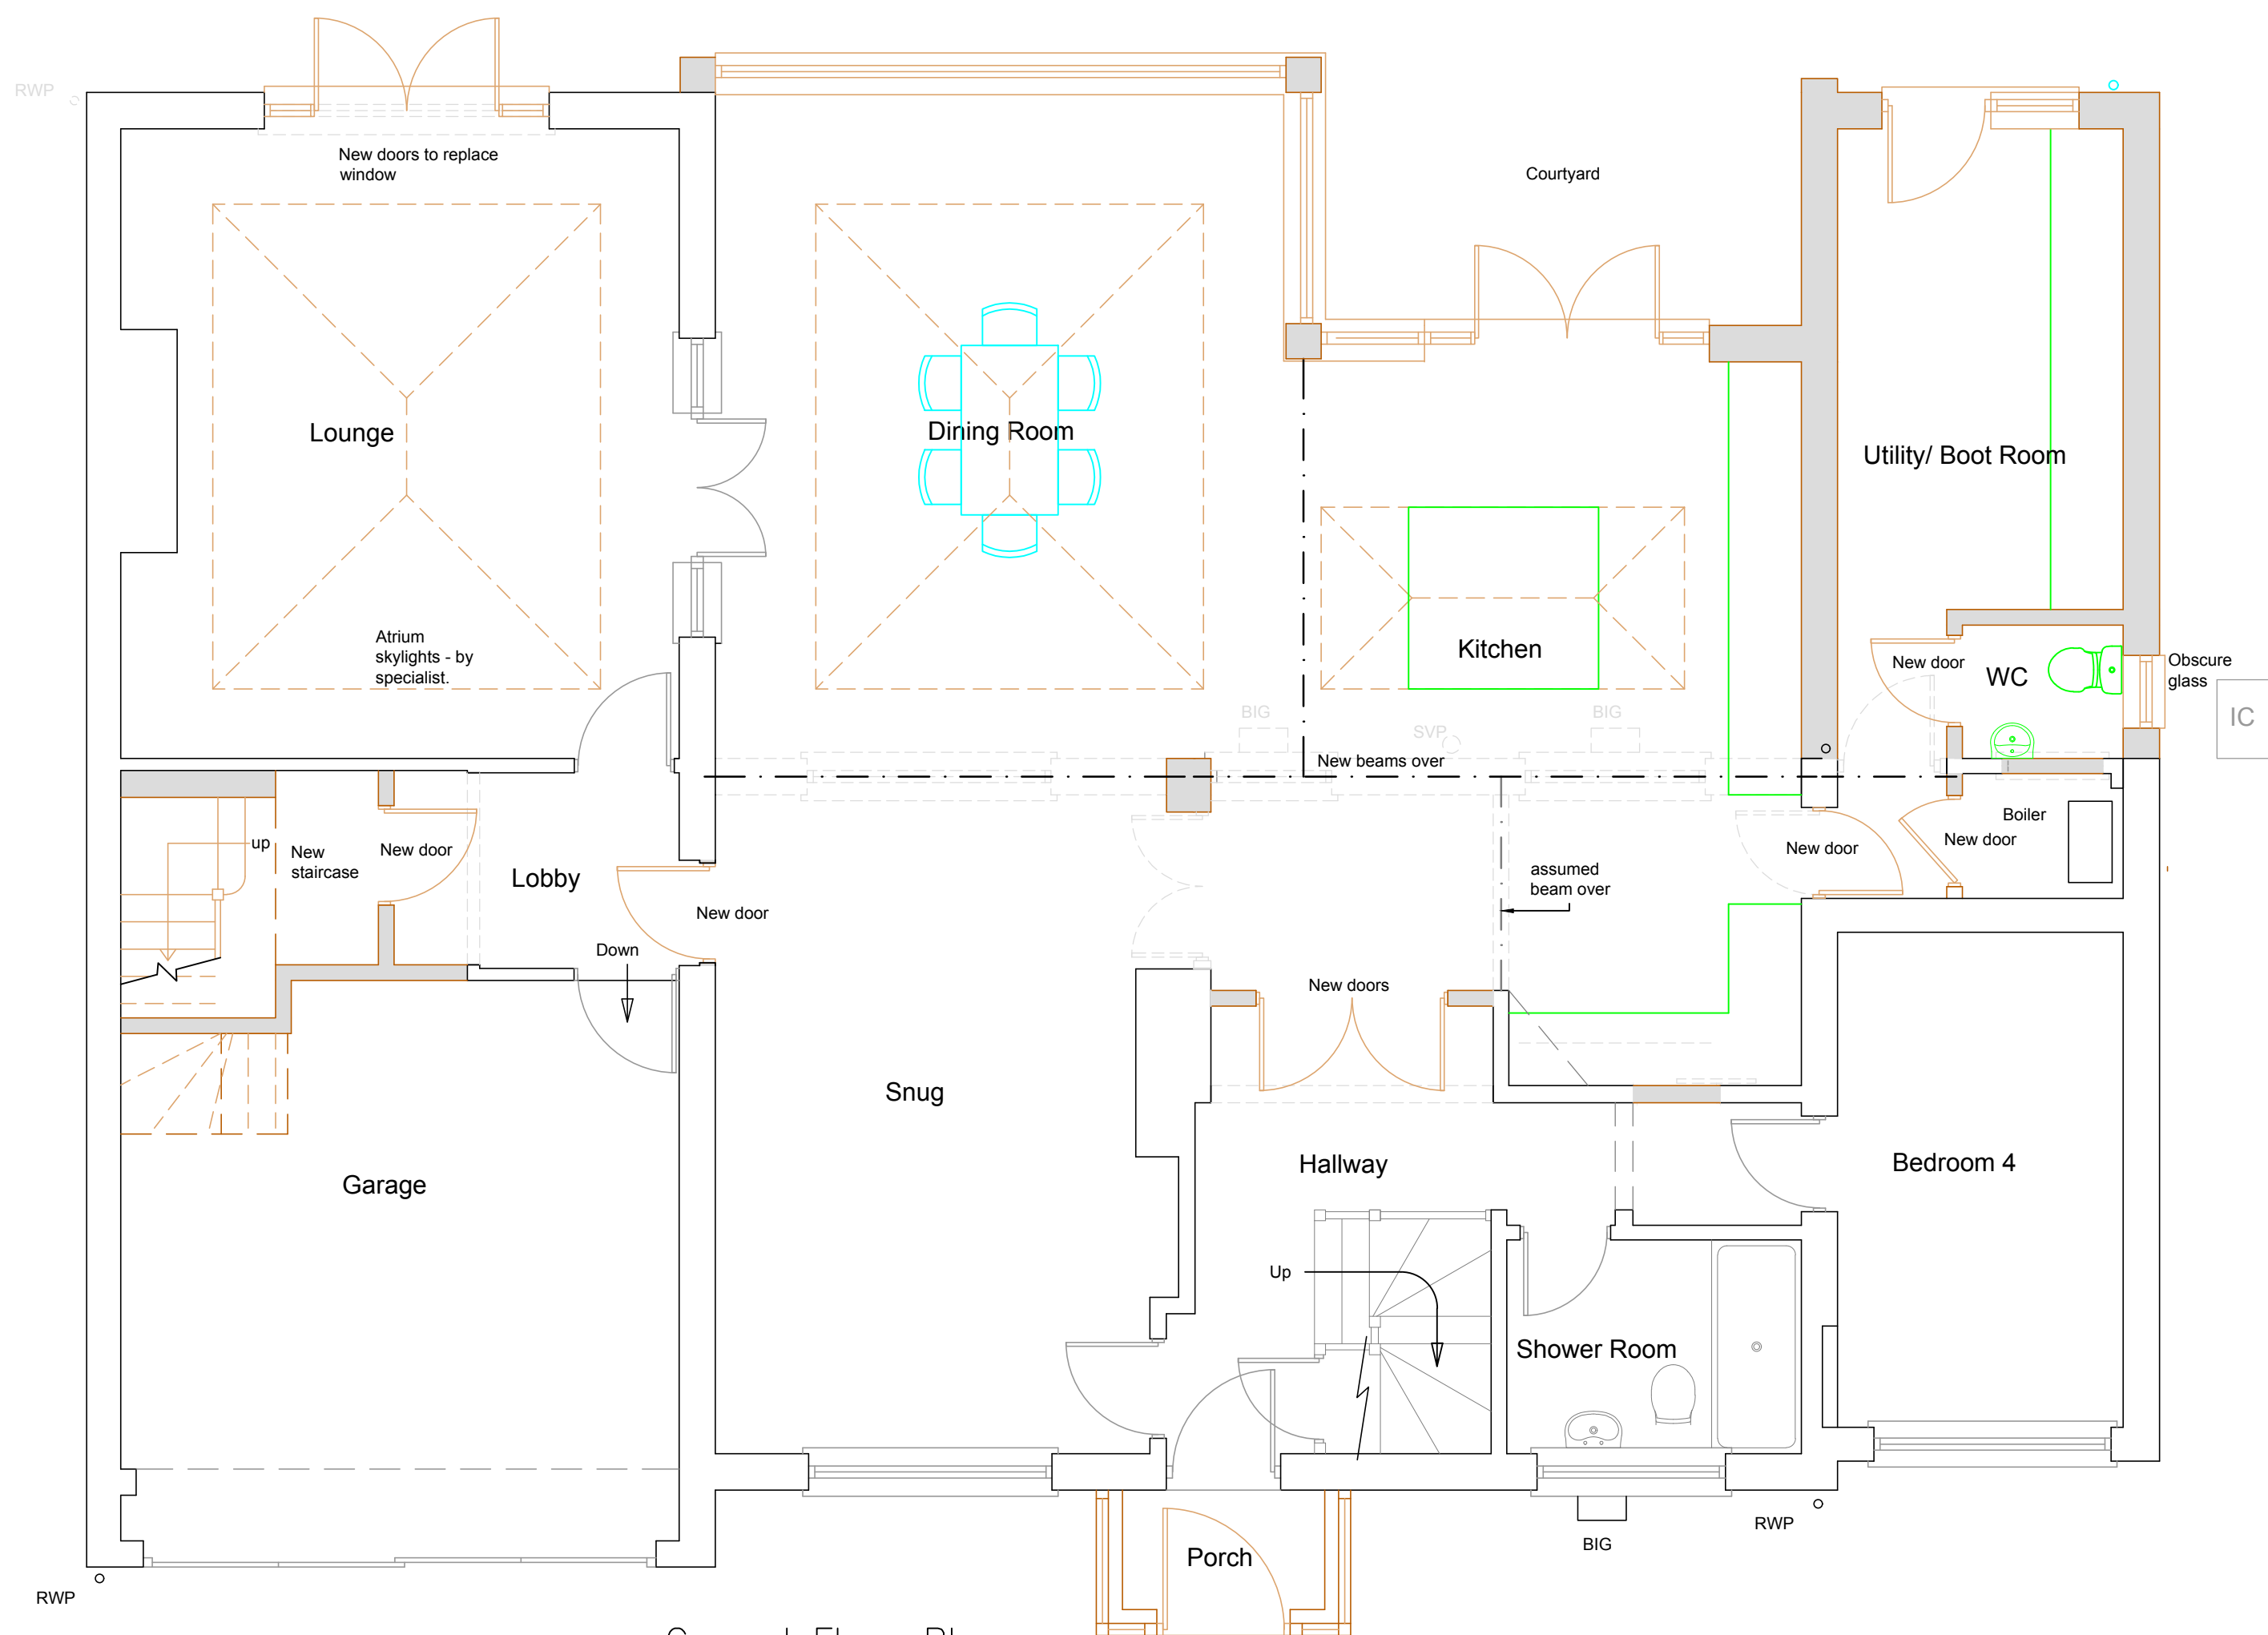

Ground Floor Plan
1:50

 

Notes:
Colour lines and hatching indicate proposed
Grey lines indicate existing
Light grey dashed lines indicate walls/doors to be removed

Revisions:

This drawing is the property of Fuller Associates and is not to be copied reproduced, retained or disclosed to any unauthorised person either wholly or in part without prior consent. Do not scale from this drawing except for Planning purposes. Use all figured dimensions only. All figured dimensions to be checked on site prior to construction. All discrepancies, errors and omissions to be reported to Fuller Associates prior to construction. Layout and dimensions existing building to be checked on site.

Chartered Surveyors • Architectural Design

FULLER

ASSOCIATES

10-11 The Parade, Willowhayne Crescent,
East Preston, West Sussex BN16 1NS

tel: 01903 774754

email: architectural@fuller-associates.co.uk
www.fuller-associates.co.uk

Job Title
Dolphin Cottage, 64 Sea Avenue, Rustington

Client
Mr B Maidment

Drawing Name
Ground Floor and First Floor Plans - Proposed

Drawing Status
Planning

Drawn by ALP Date Apr 21
Checked by DF Date Apr 21

Drawing Scale
1:50 at A1

Drawing No Status Revision
203146/ 04