





FRONT ELEVATION (S)

SIDE ELEVATION (North)

REAR ELEVATION (W)

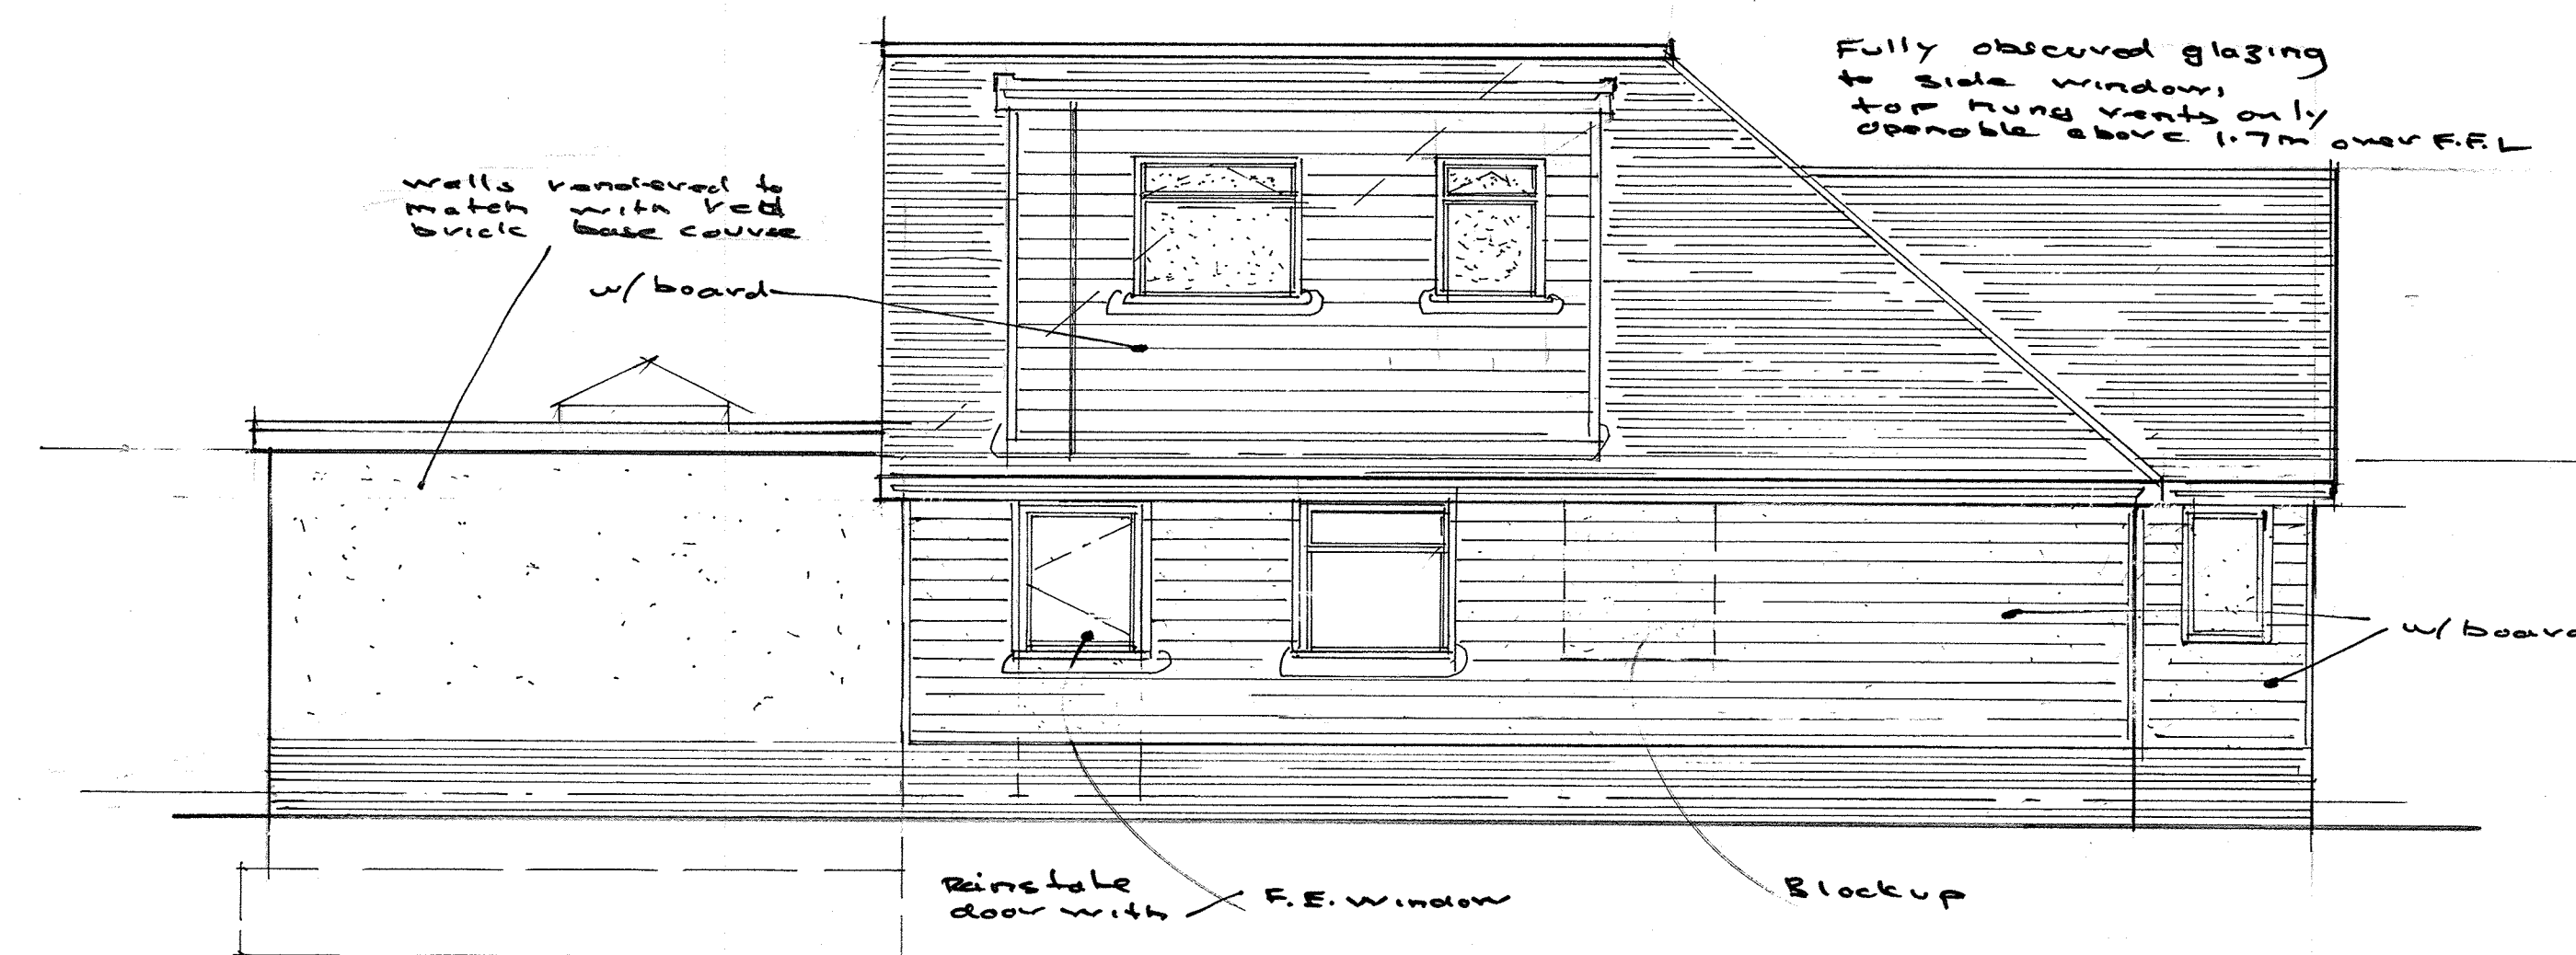

SIDE ELEVATION (South)

 

Elevations as proposed			
PROJECT: Proposed rear Extension, and Loft Conversion 26 Tennyson Avenue, Rustington West Sussex BN16 2PH		PHILIP J CLAY ARCHITECTURAL DESIGN TELEPHONE -01903 815889	
CLIENTS: Mr and Mrs Nikijuluw	Scale & plan size	DWG. NO.	P. J. Clay
	1:50 at A1 1:100 at A3	2277 - 2	Apr. 2021