



REVISION

A 22/06/20 10M GRID OMITTED FROM LOCATION + BLOCK PLAN

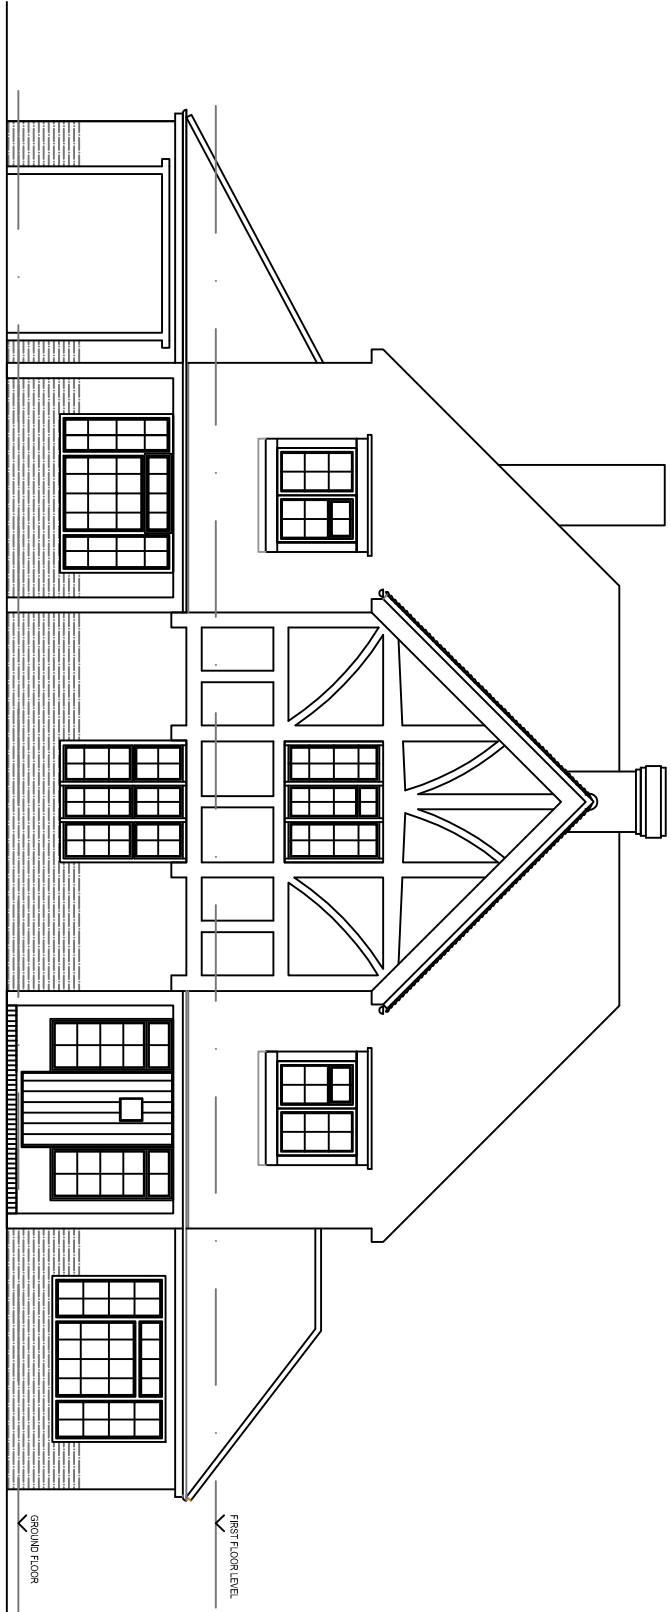


FRONT ELEVATION (WEST) - EXISTING

E: 1/100 0 1 2 3 4 5 6 7 8 9 10m

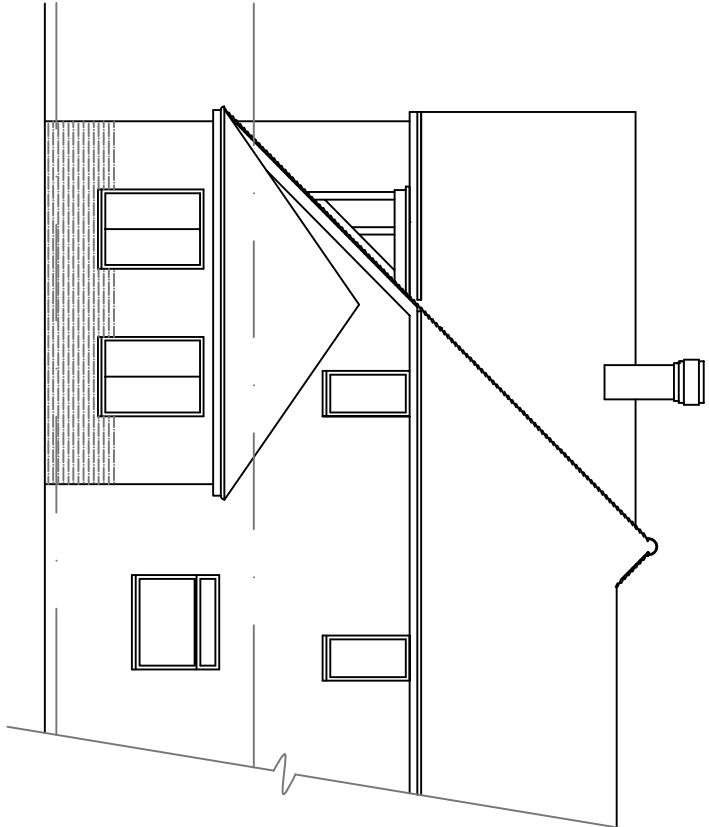



SIDE ELEVATION (SOUTH) - EXISTING

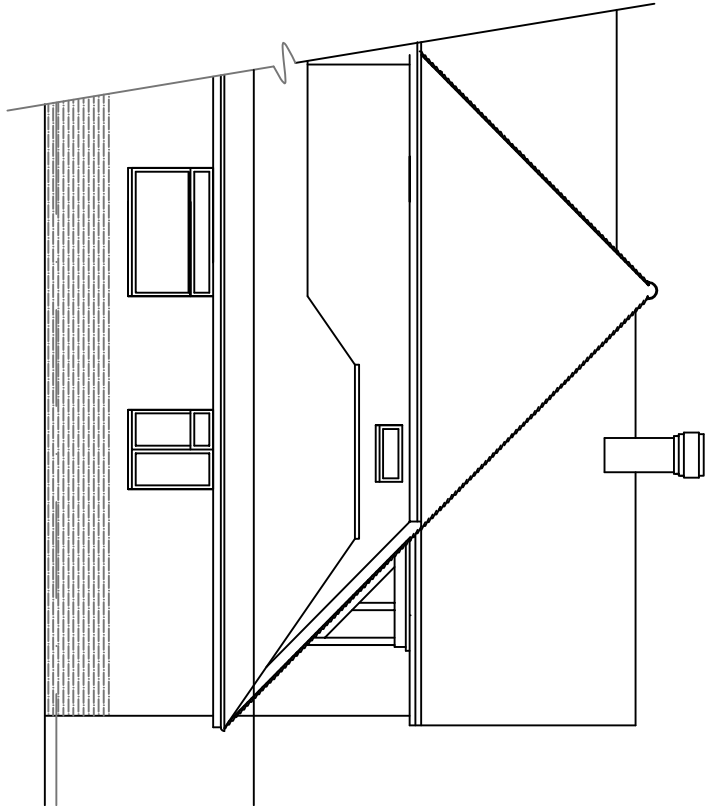

SIDE ELEVATION (NORTH) - EXISTING




SITE LOCATION PLAN
1:1/250

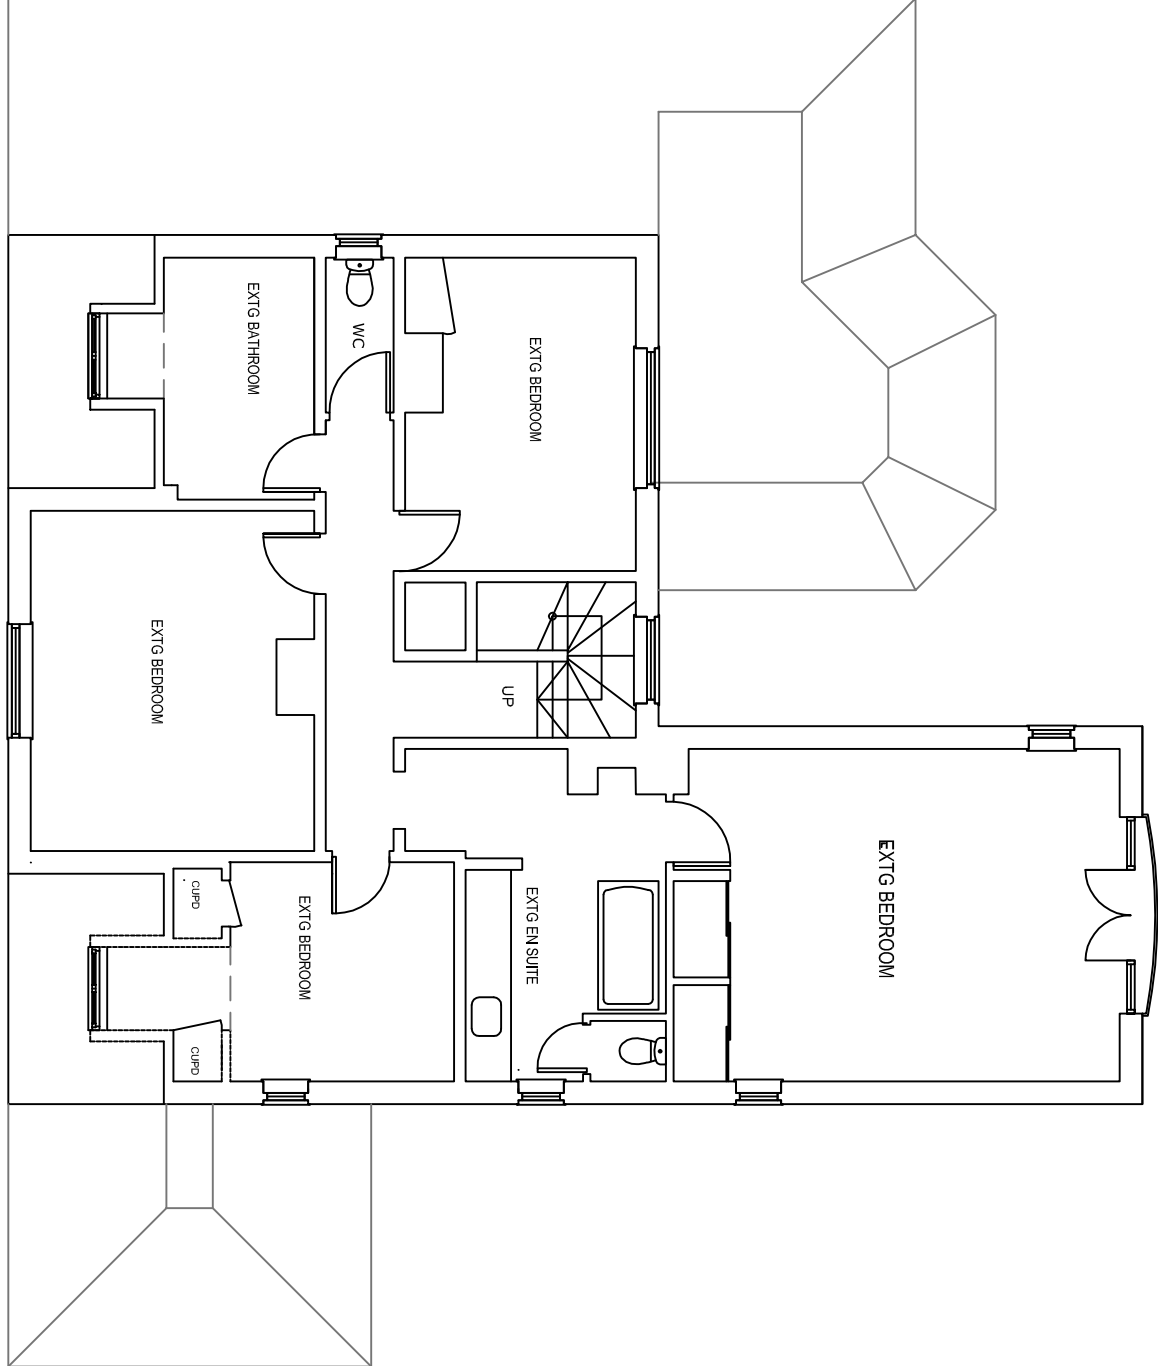 


FIRST FLOOR PLAN - EXISTING

E: 1/100 0 1 2 3 4 5 6 7 8 9 10m

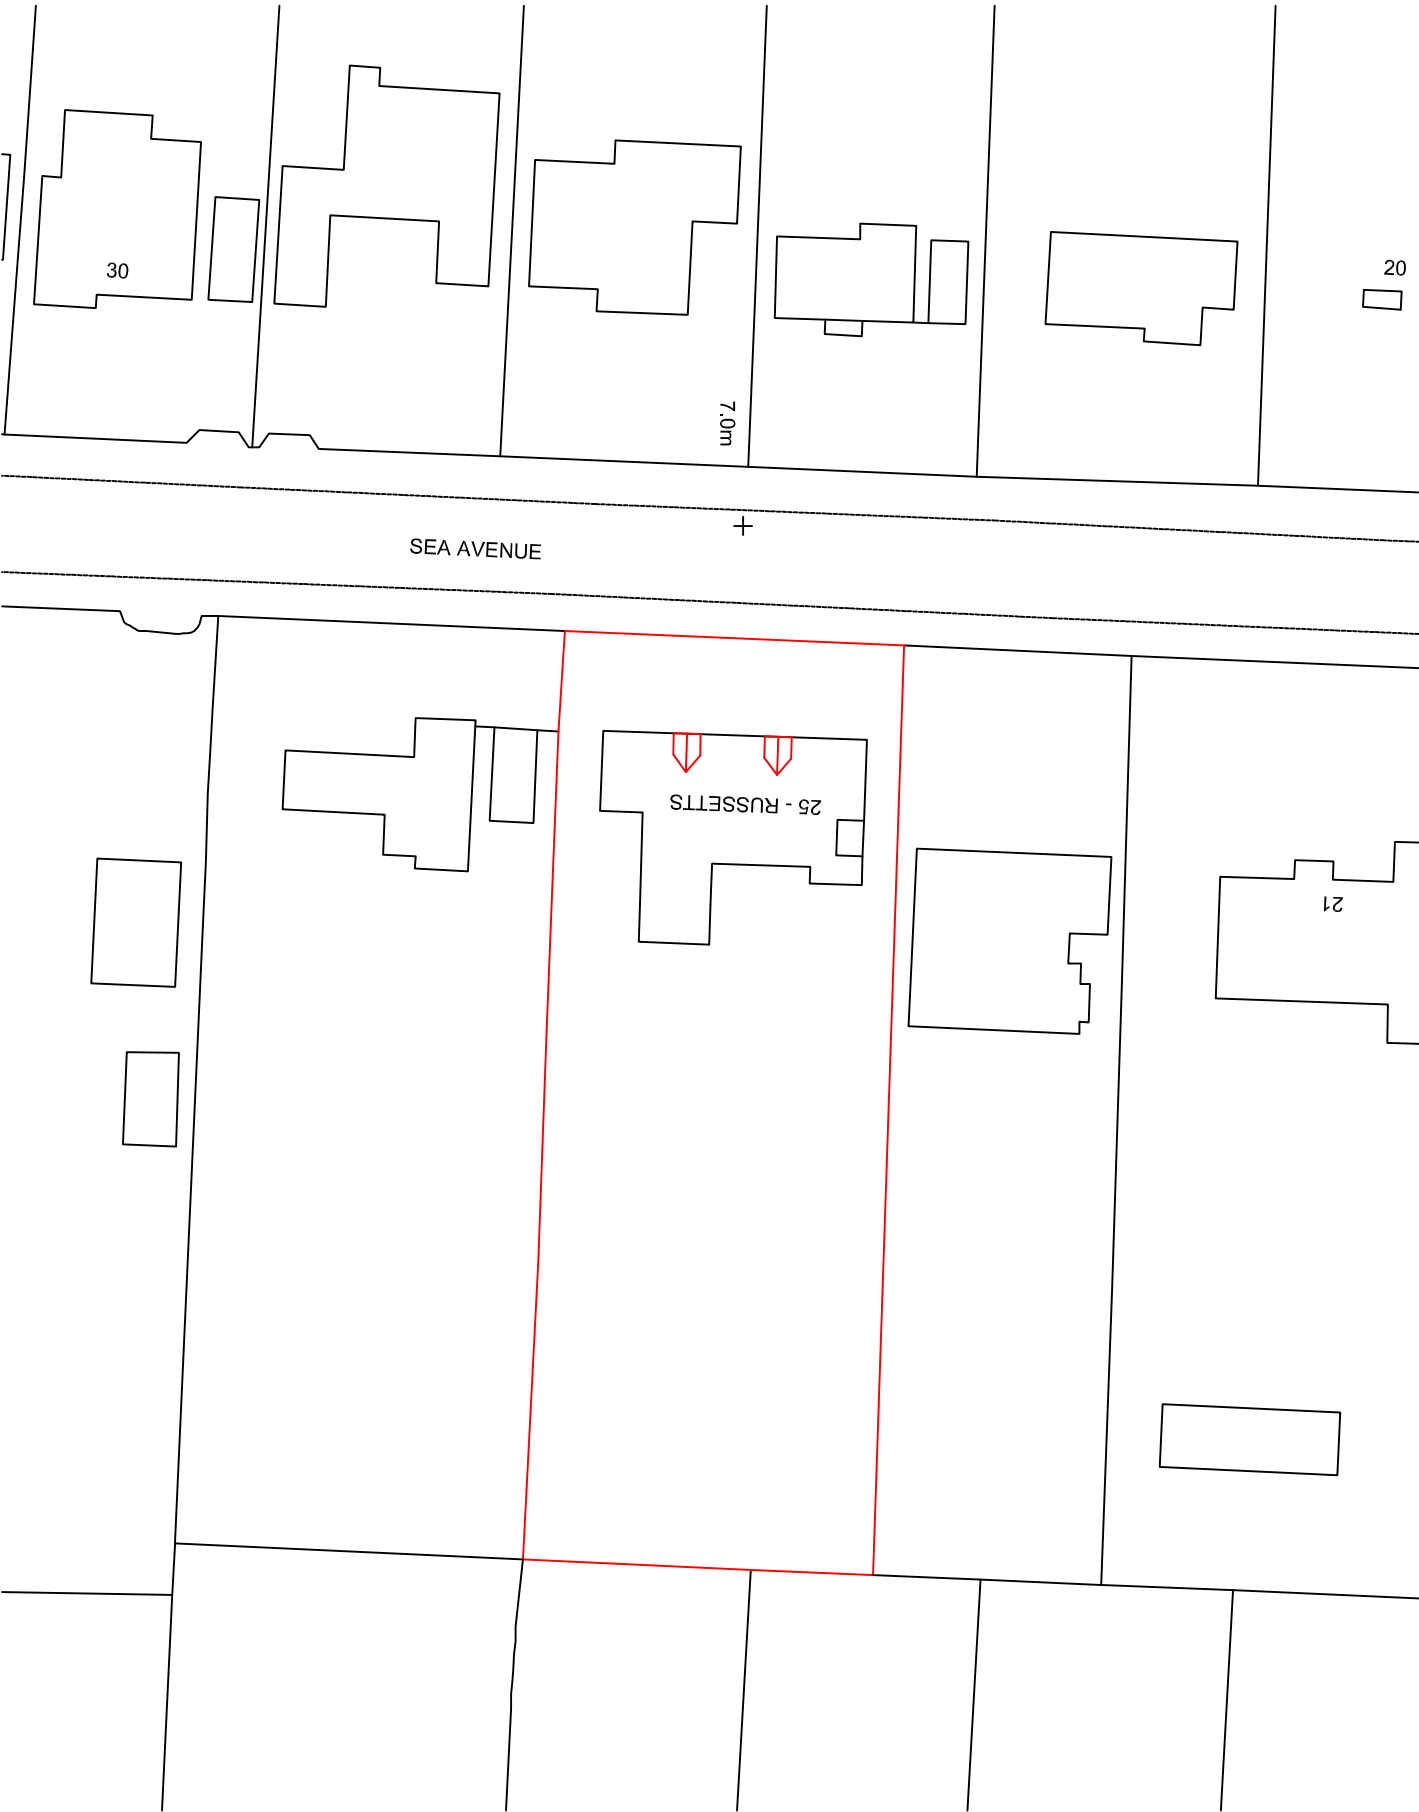

BLOCK PLAN 1:500

 

THIS DWG TO BE READ IN CONJUNCTION WITH:
ARCHITECTS DWG NOS: 20/102

CLIENT MR + MRS CHALLIS

PROJECT 'RUSSETTS',
25 SEA AVENUE,
RUSTINGTON,
WEST SUSSEX BN16 2DQ

TITLE PROPOSED DORMER ALTERATIONS
EXISTING PLAN, ELEVATIONS
+ SITE / BLOCK PLANS
PLANNING

SCALE 1:100 / 1:500 / 1:1/250

DATE 28/05/20

DRAWN *bjp*

NUMBER 230-01A

 waterside architects ltd

SUITE 7 WATERSIDE CENTRE
NORTH STREET LEWES
EAST SUSSEX BN7 2PE

TEL + FAX : (0 1 2 7 3) 4 8 0 1 8 8

E-MAIL: info@waterside.co.uk