



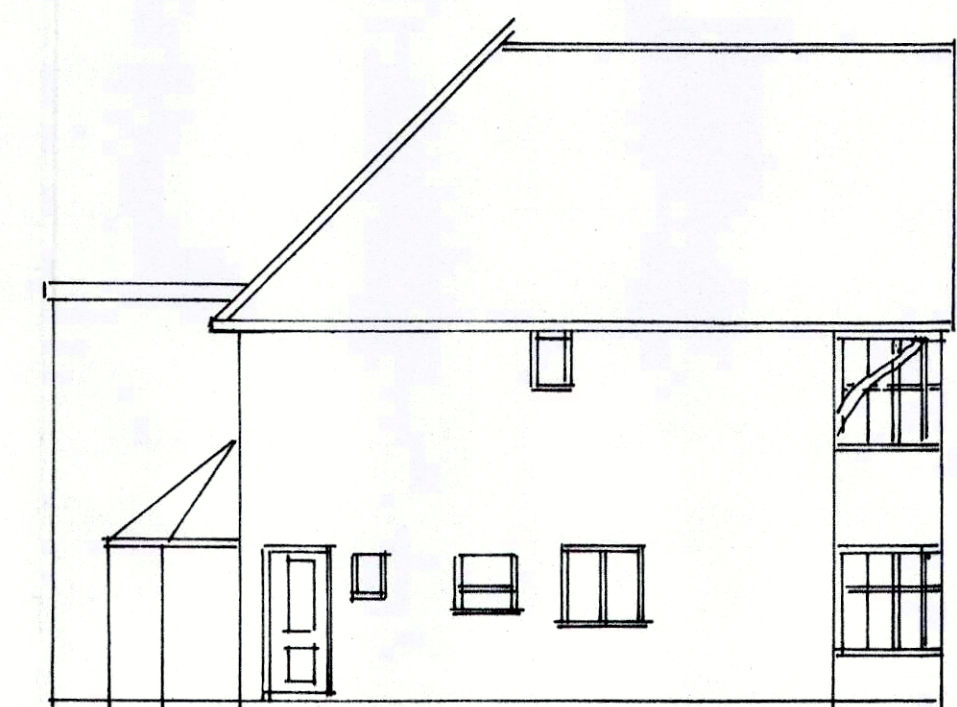

East Elevation

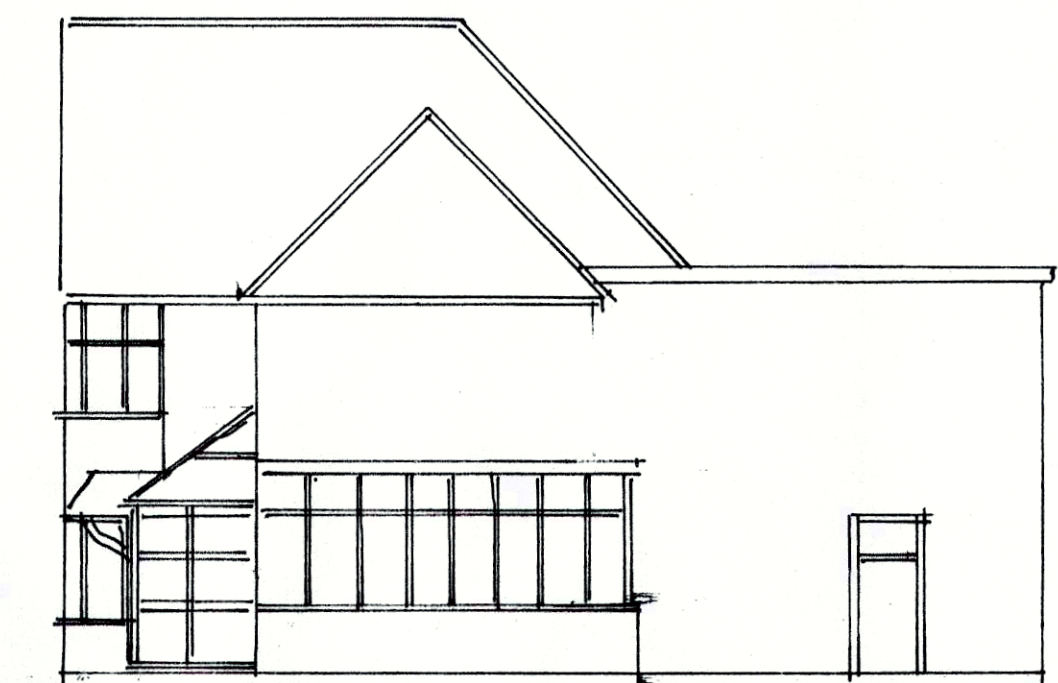


North Elevation




South Elevation



West Elevation

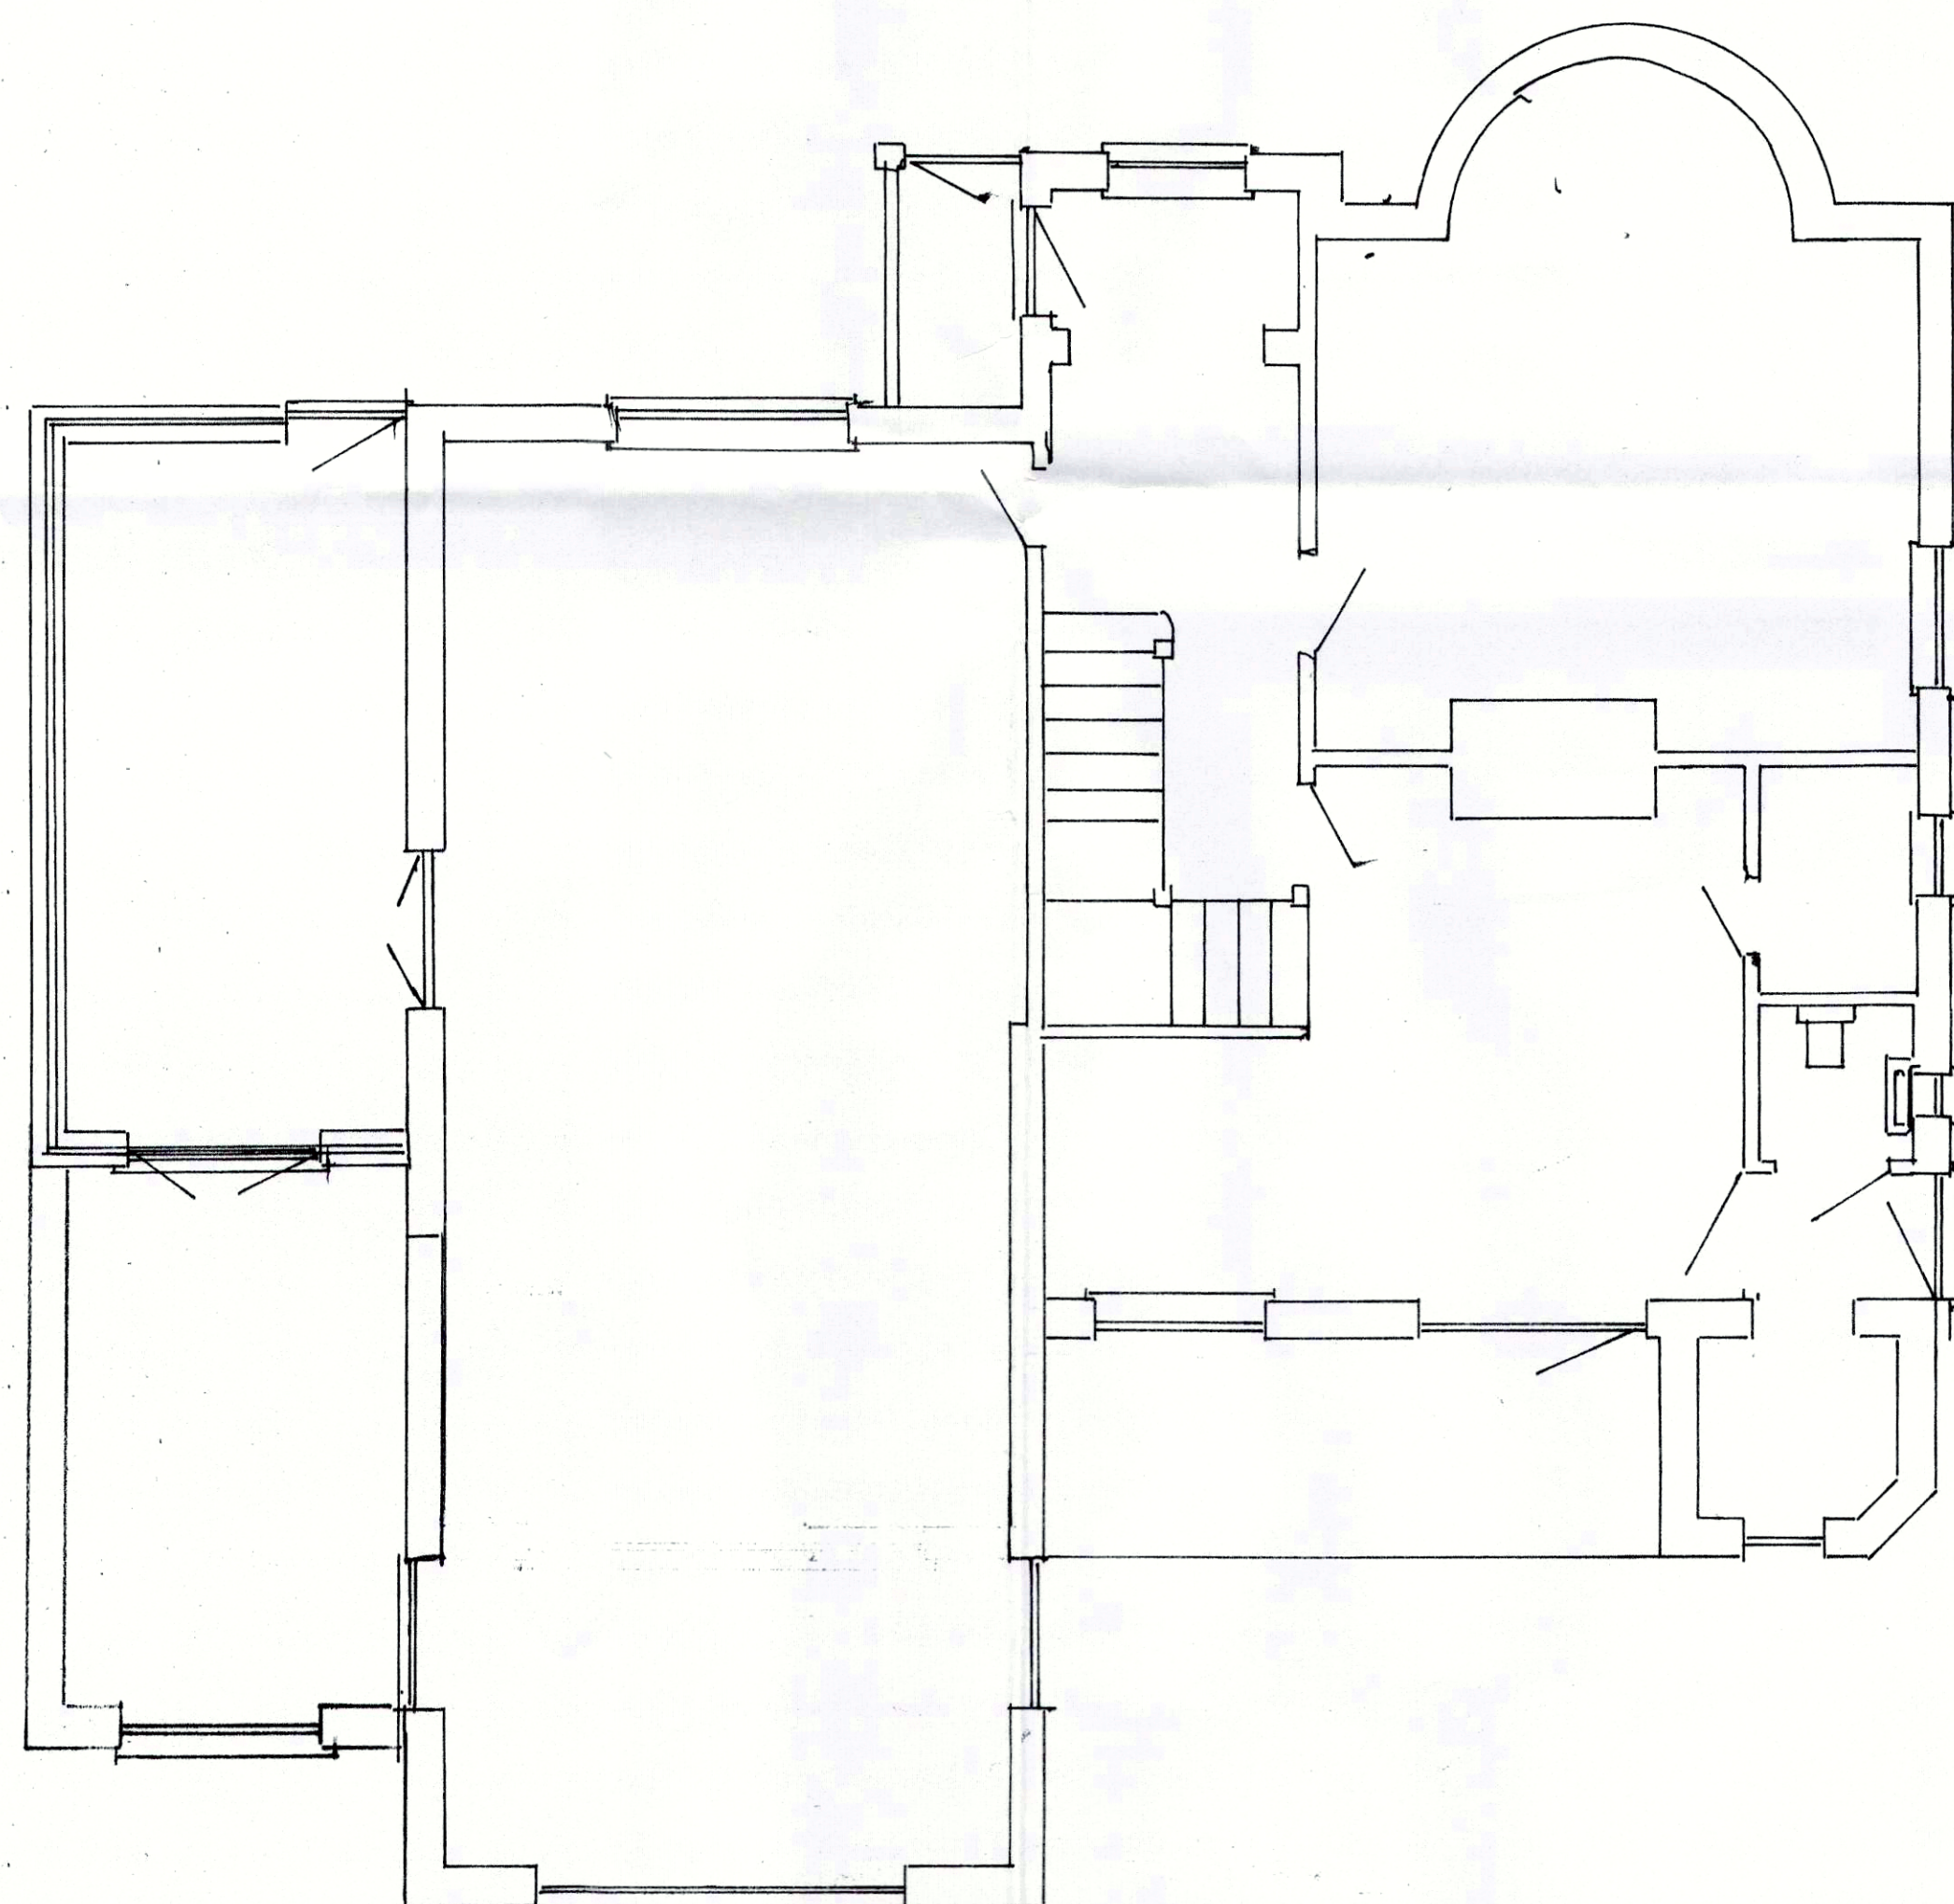

Ground Floor Plan

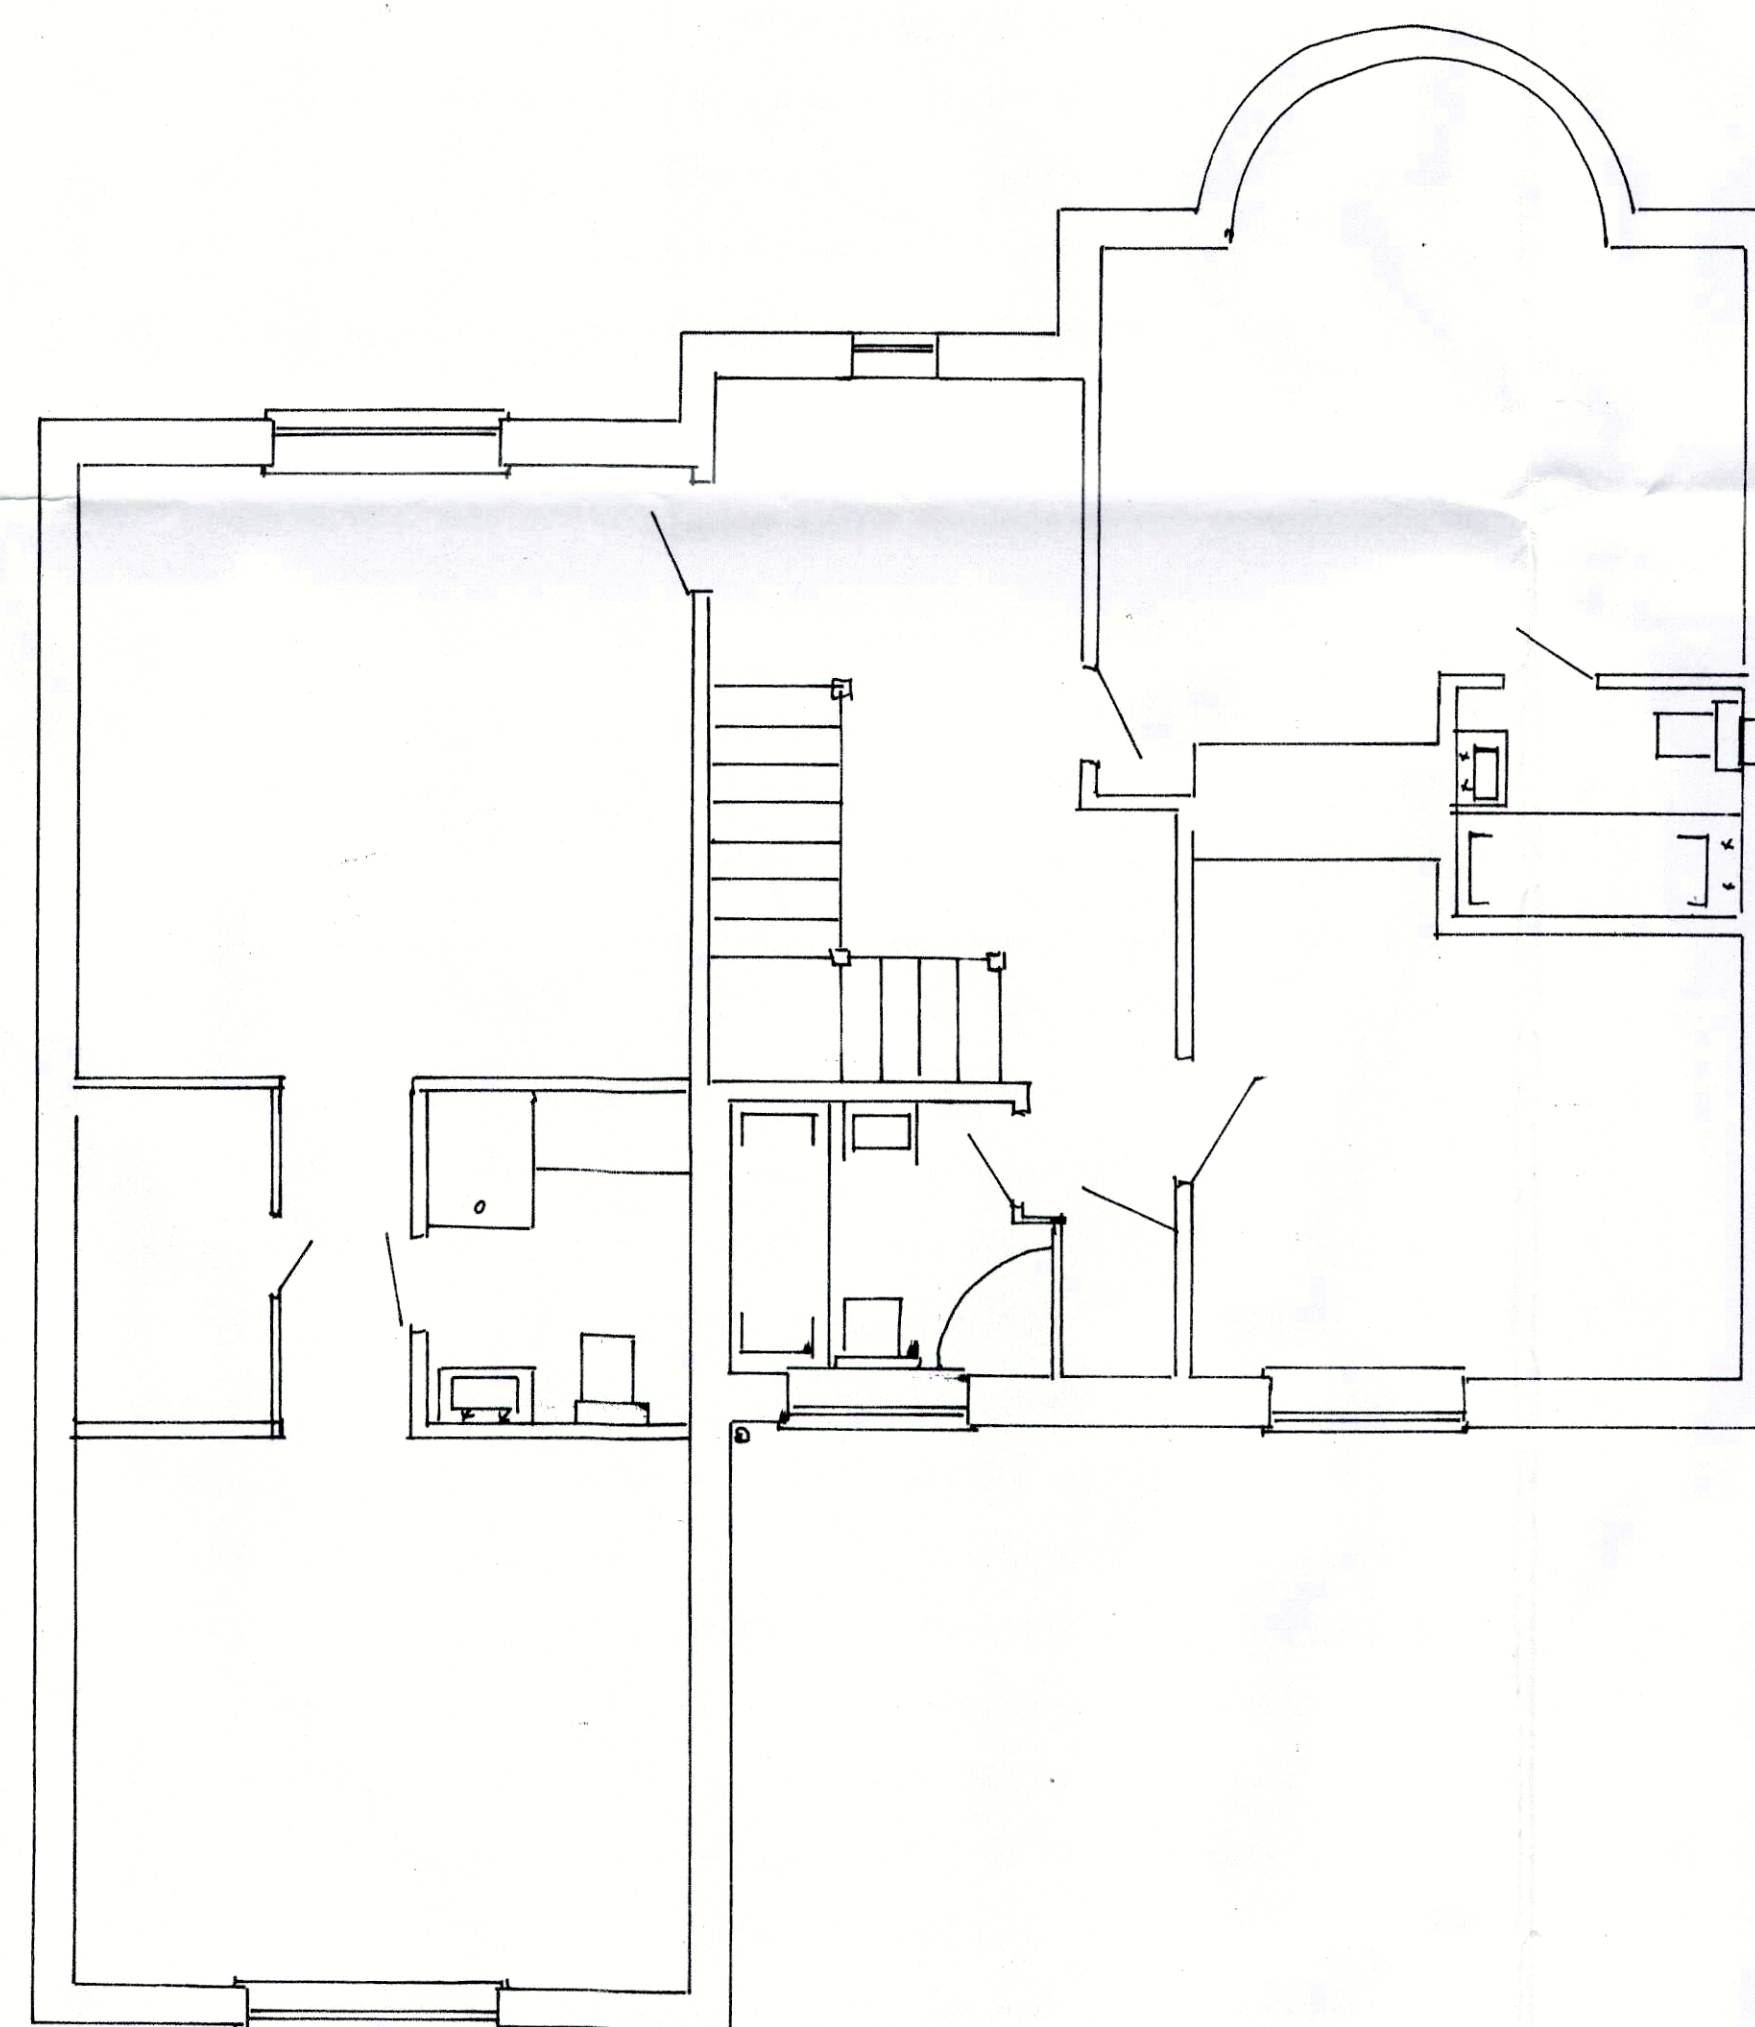

First Floor Plan

NOTES:
All dimensions must be checked on site and not scaled from this drawing.

A	Date	Revisions

© copyright

Ogrodnik

Client
Mr. & Mrs. Ogrodnik

Job Title
**28, Mill Lane
Rustington**

Drawing Title
Existing Building

Scale
1-100 & 1-50

Date
18th June 2016

Drawn by

Drg. No.	Rev.
1	0