




No.	2	10	6
RECEIVED			
9/1/06			

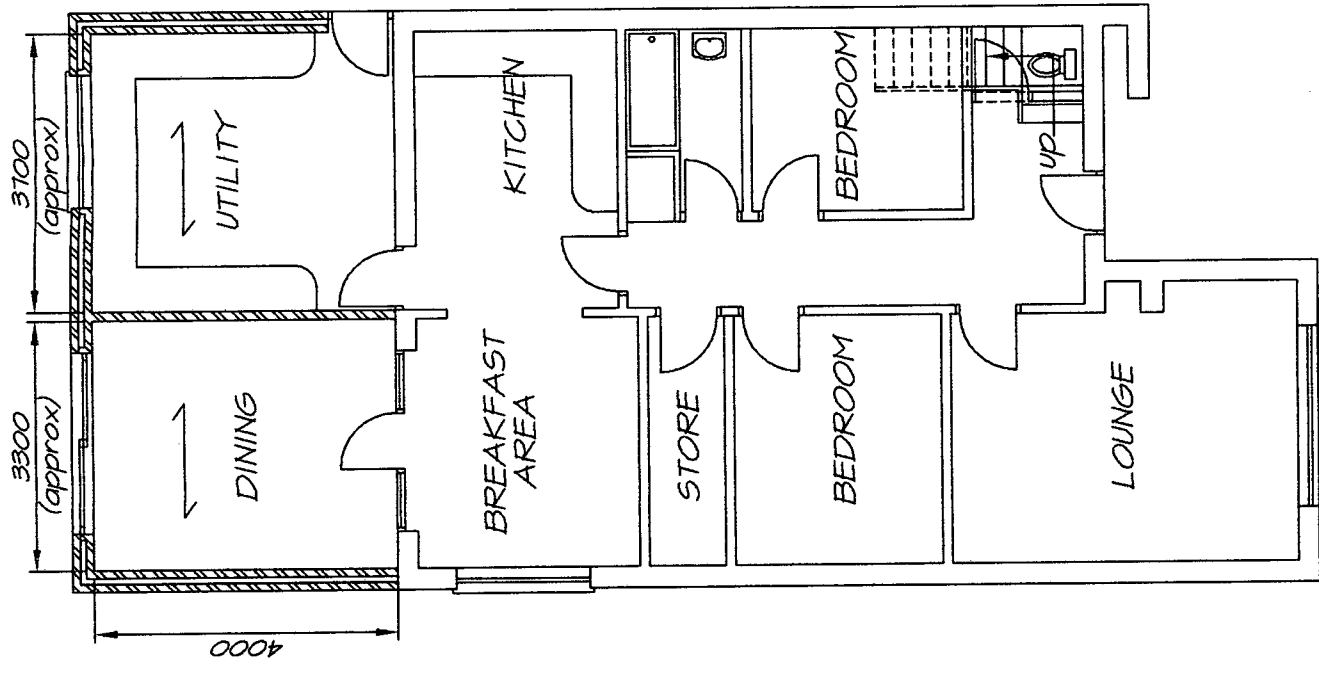


PROPOSED GROUND FLOOR

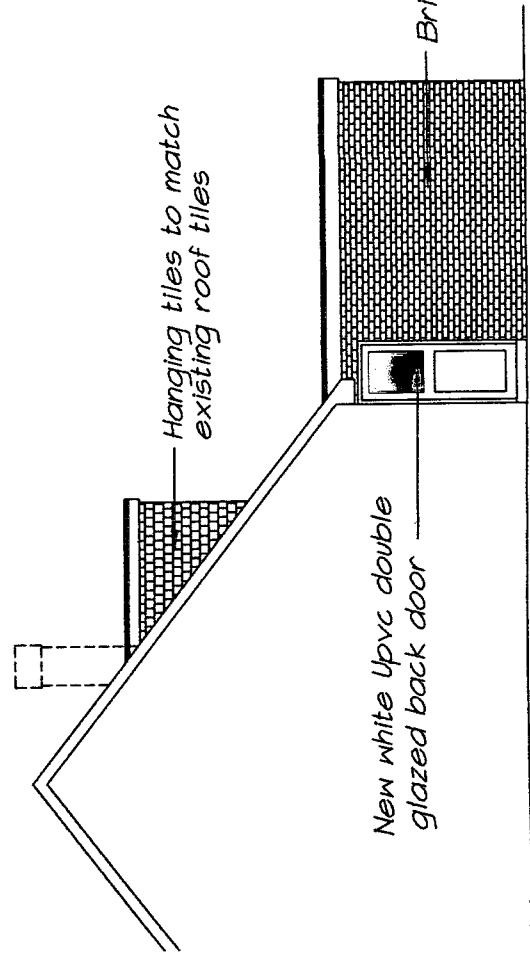


PROPOSED SIDE ELEVATION

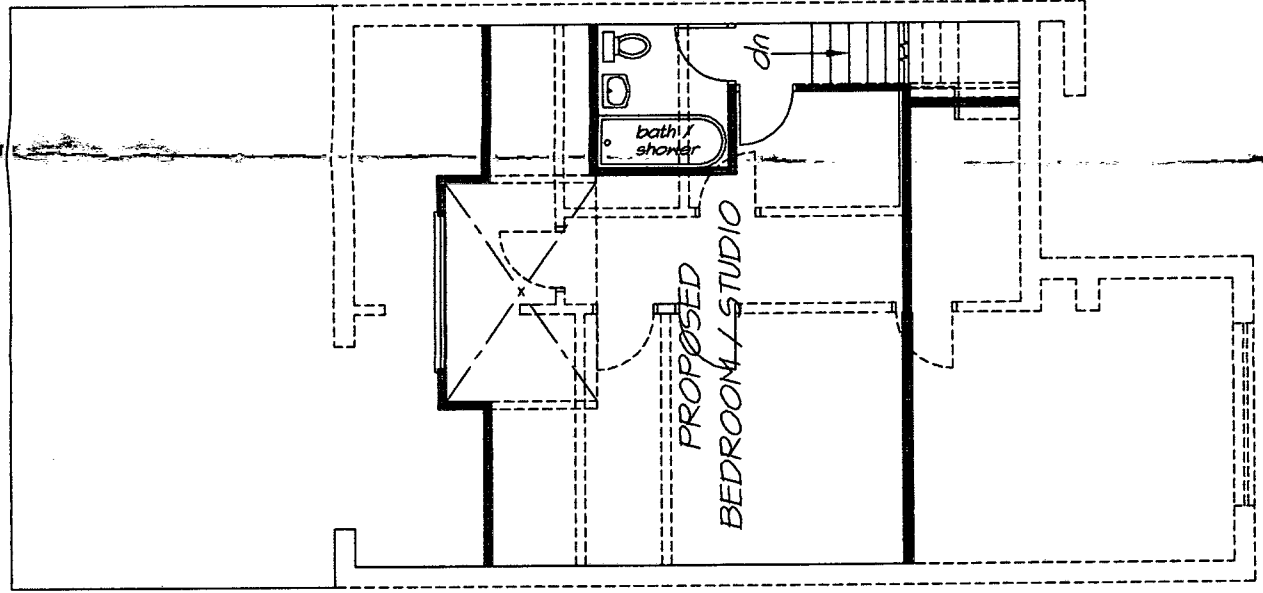

PROPOSED FIRST FLOOR FLOOR

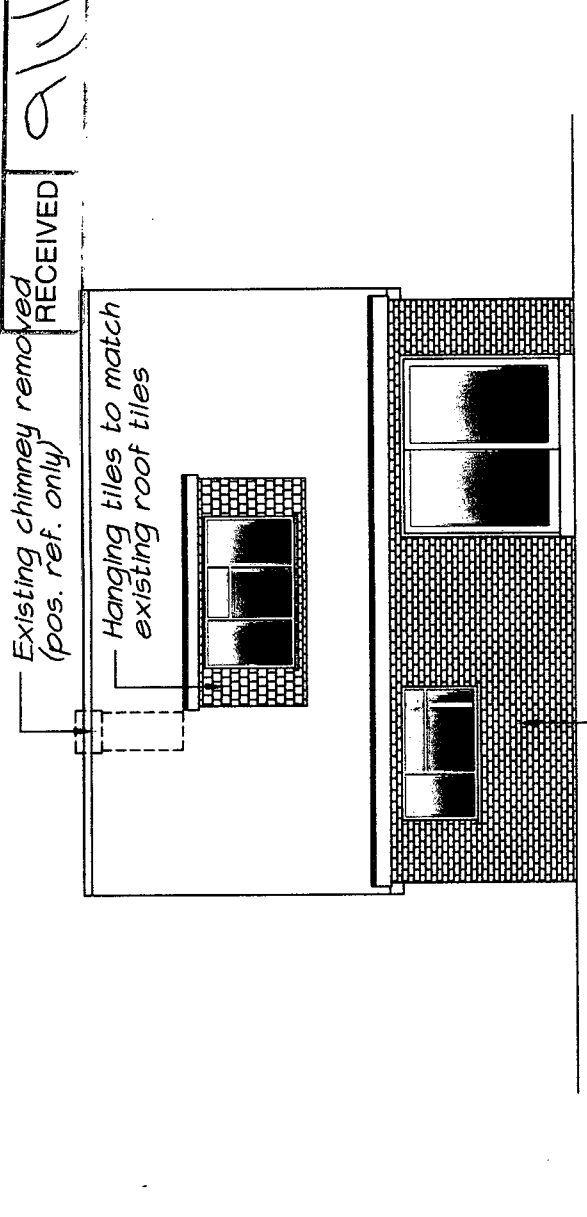

PROPOSED REAR ELEVATION

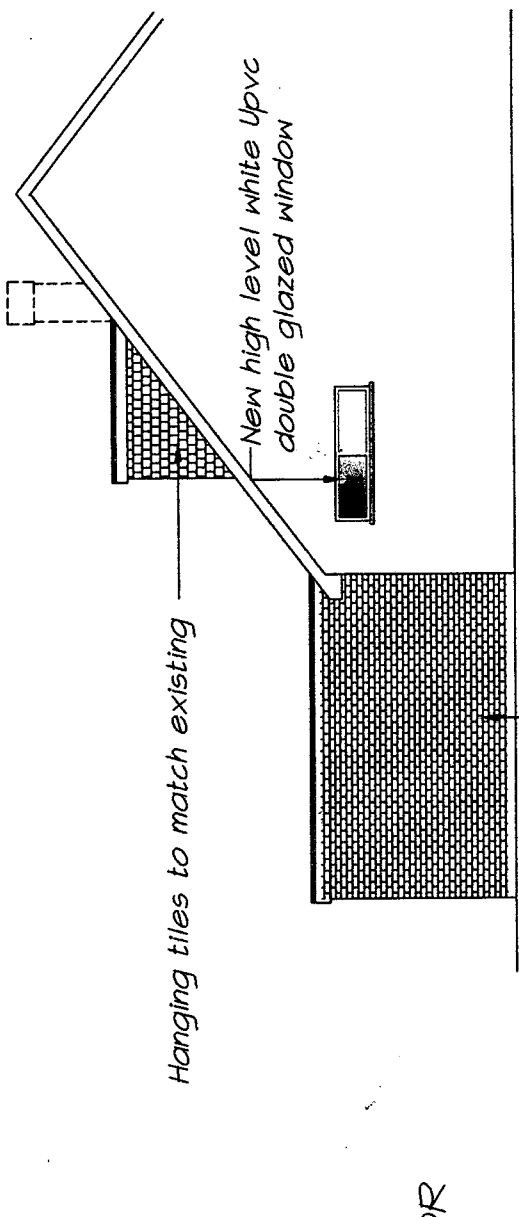

PROPOSED SIDE ELEVATION

PLANNING APPLICATION

PROPOSED EXTENSION AND LOFT CONVERSION				
drawing date DEC/05	scale 1:100	client MR. & MRS. PERRY, 61, FIRCROFT CRESCENT, RUSTINGTON, WEST SUSSEX.		
drawn by LC	checked NC			
issue		drawing no	02712/05-1	

<p>This drawing is the property of CHRISTIAN & SON, and may not be copied nor used for any other purpose than that for which it is supplied without express written authority.</p>	<p>CHRISTIAN & SON, BUILDERS, 22, WINDMILL PARADE, WORTHINGTON, WEST SUSSEX. BN16 3JX.</p>
--	--