



NOTES
1. ALL DIMENSIONS TO BE TAKEN IN PREFERENCE TO SCALE, AND
2. ALL DIMENSIONS TO BE CHECKED ON SITE PRIOR TO COMMENCING WORK.
3. THIS DRAWING IS TO BE READ IN CONJUNCTION WITH ALL OTHER
DOCUMENTS RELATING TO THIS PROJECT.
4. ANY DISCREPANCIES ARE TO BE REFERRED IMMEDIATELY TO THE
PROJECT DESIGNER.
5. THIS DRAWING IS COPYRIGHT, AND SHOULD NOT BE USED OR
REPRODUCED WITHOUT PERMISSION.
6. IT IS THE CONTRACTOR'S RESPONSIBILITY TO ENSURE COMPLIANCE
WITH THE BUILDING REGULATIONS.

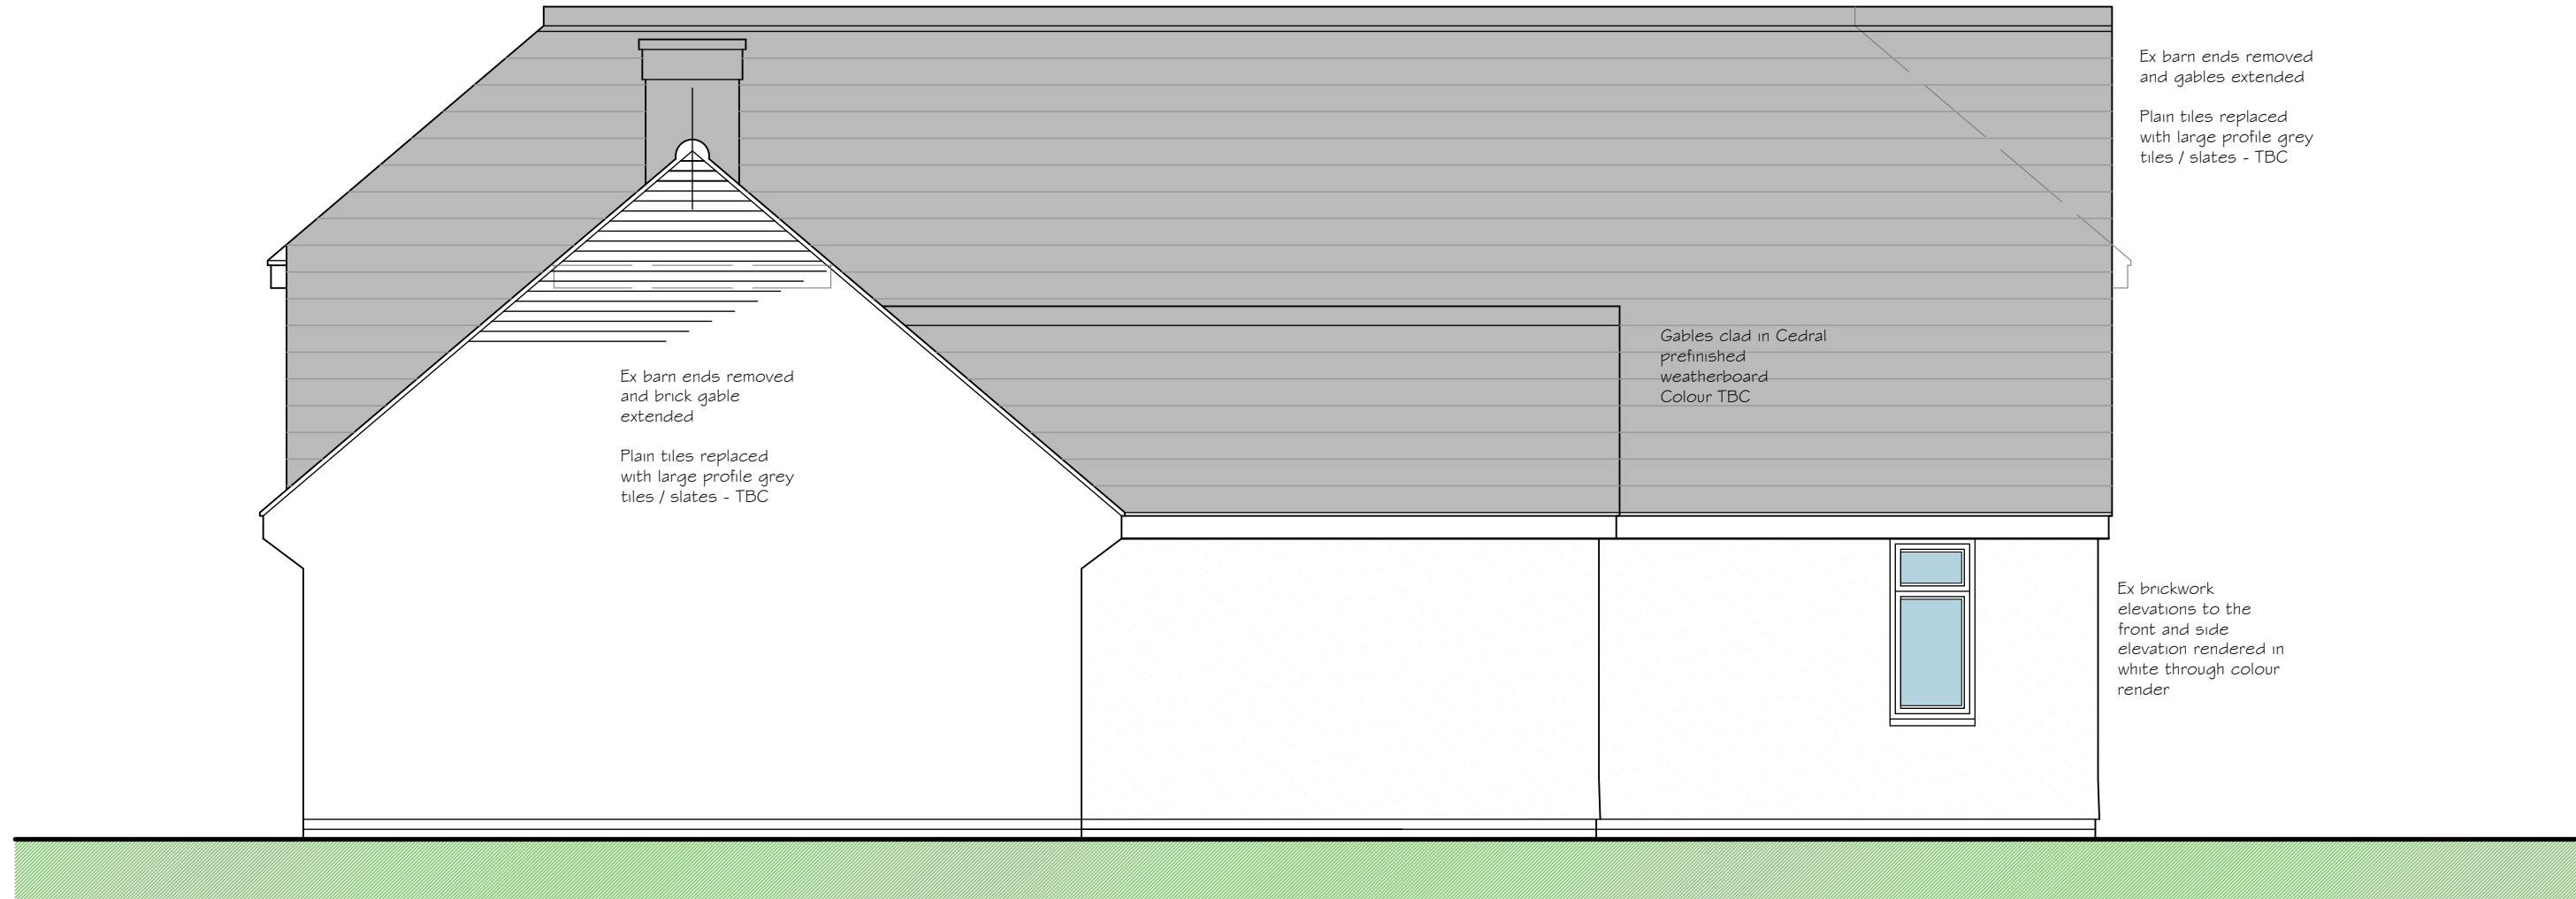


FRONT ELEVATION - EAST




SIDE ELEVATION - SOUTH

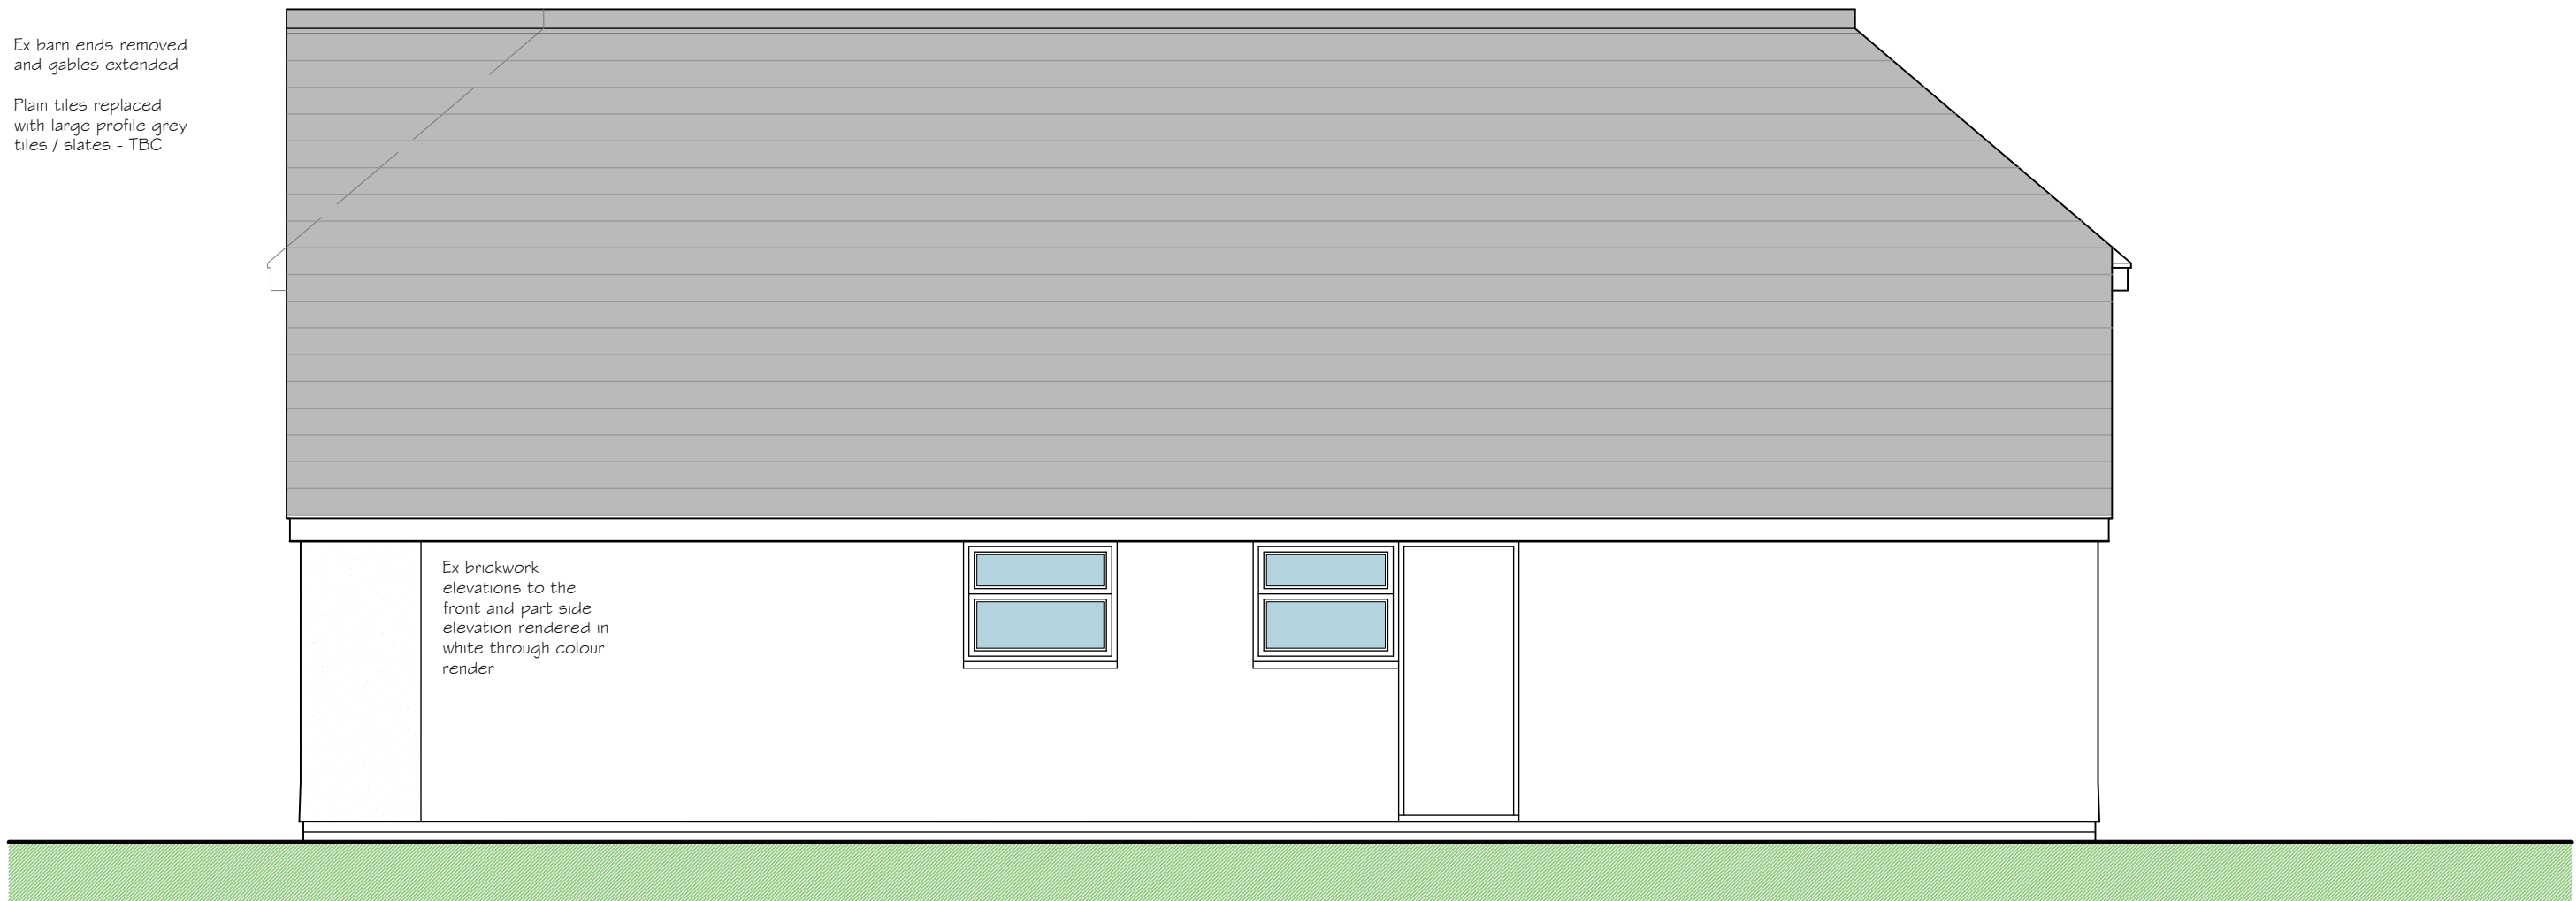


SIDE ELEVATION - NORTH

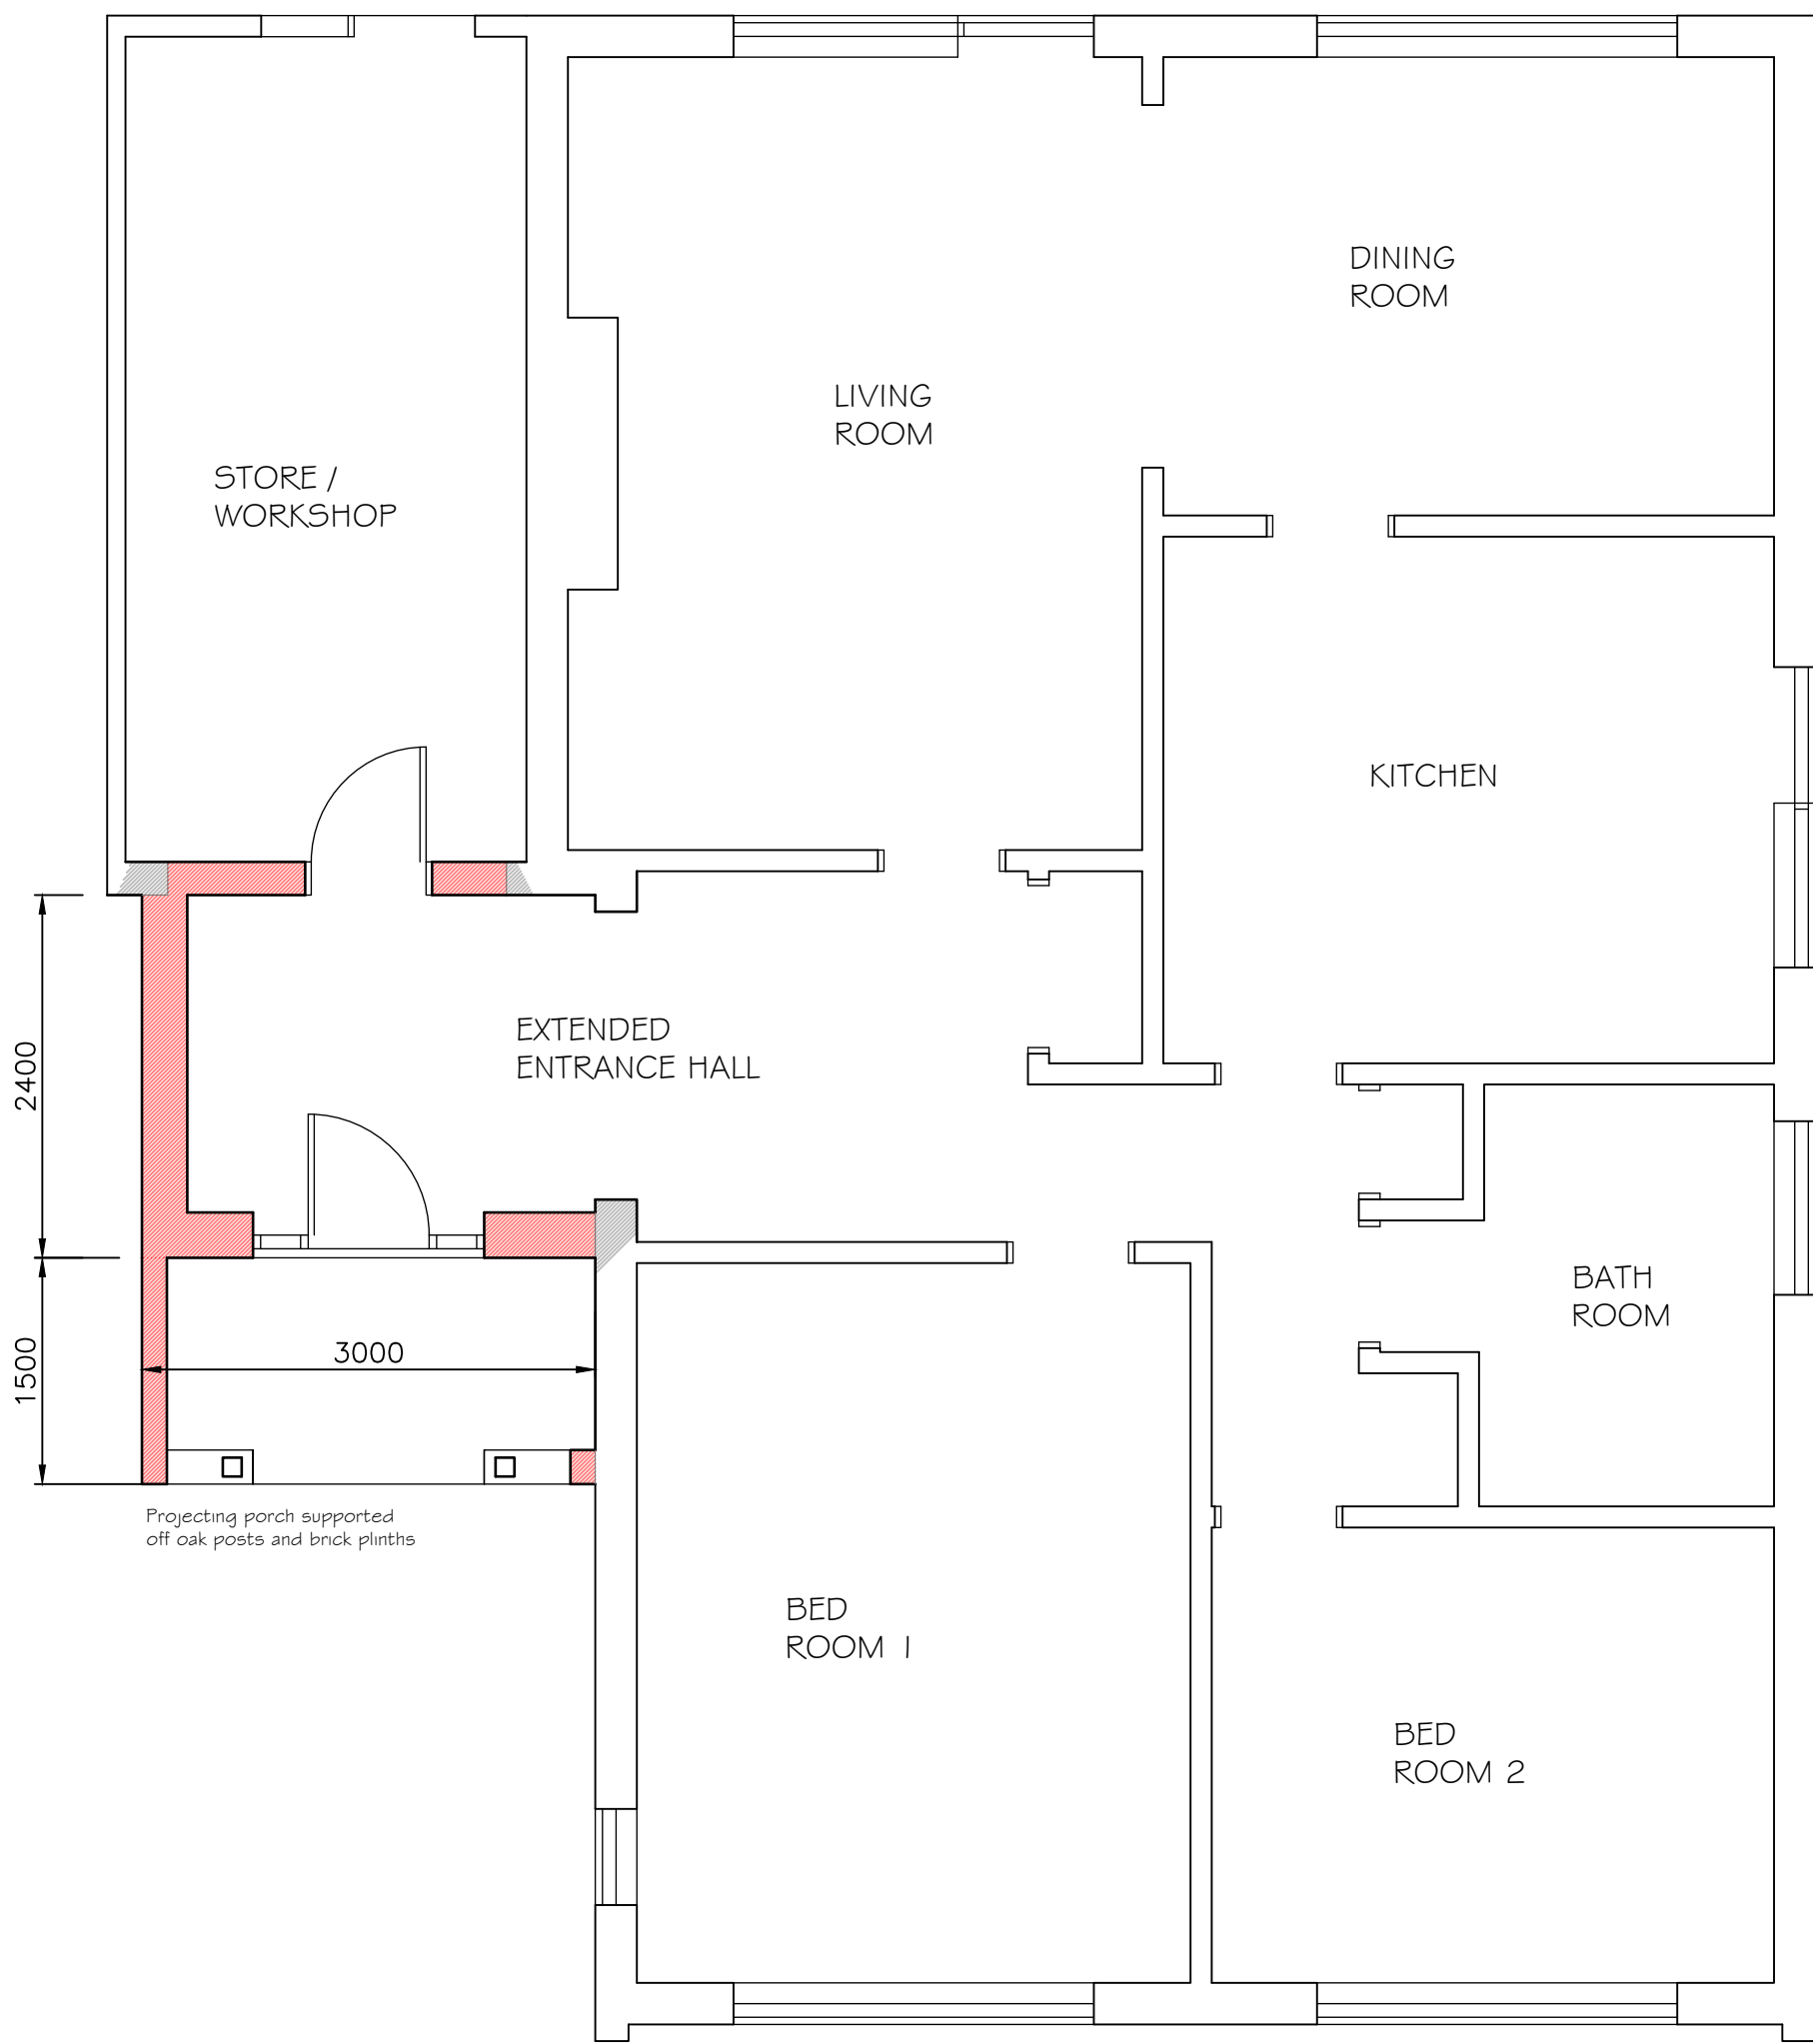

GROUND FLOOR PLAN

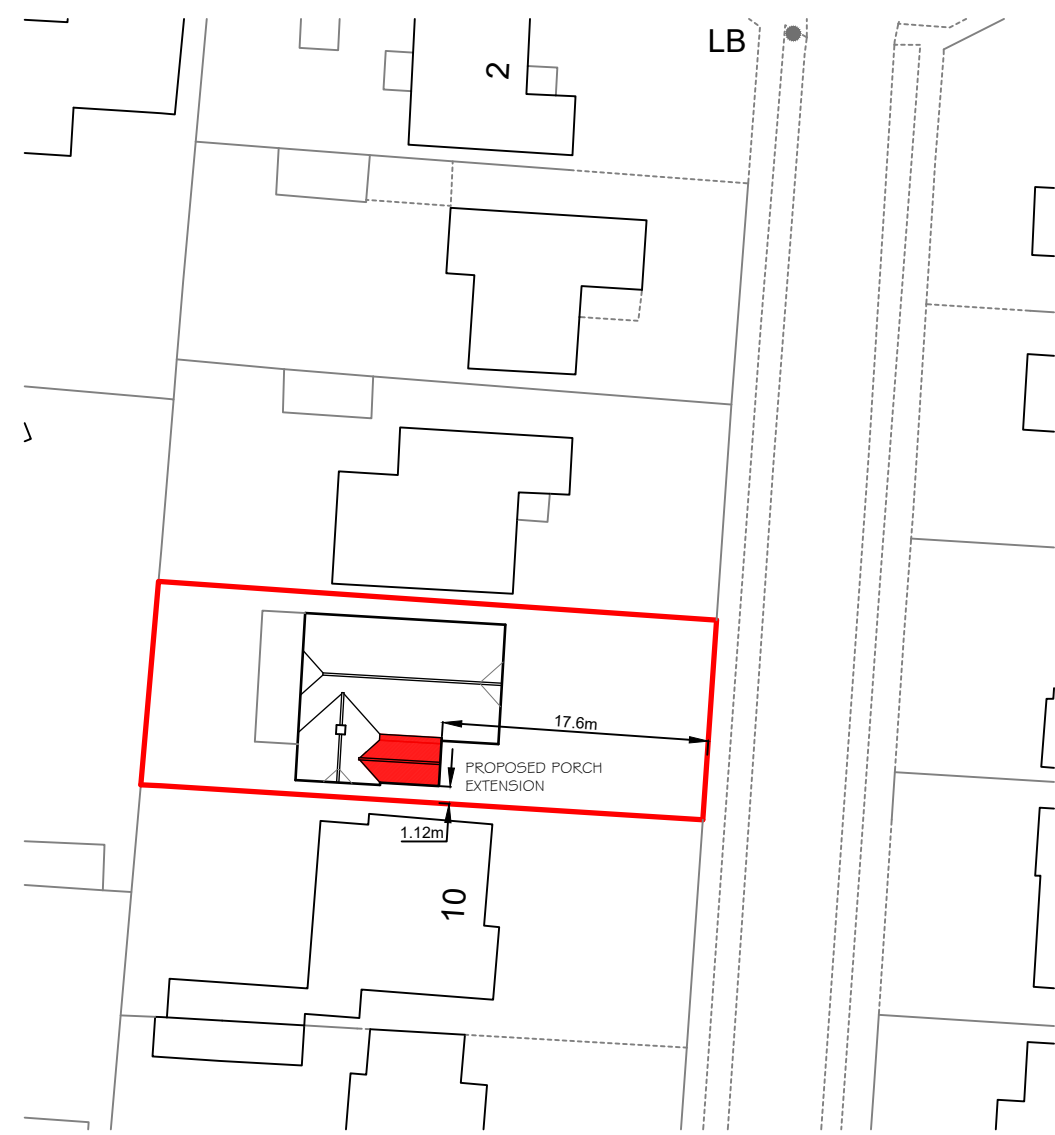

SITE PLAN
1:500

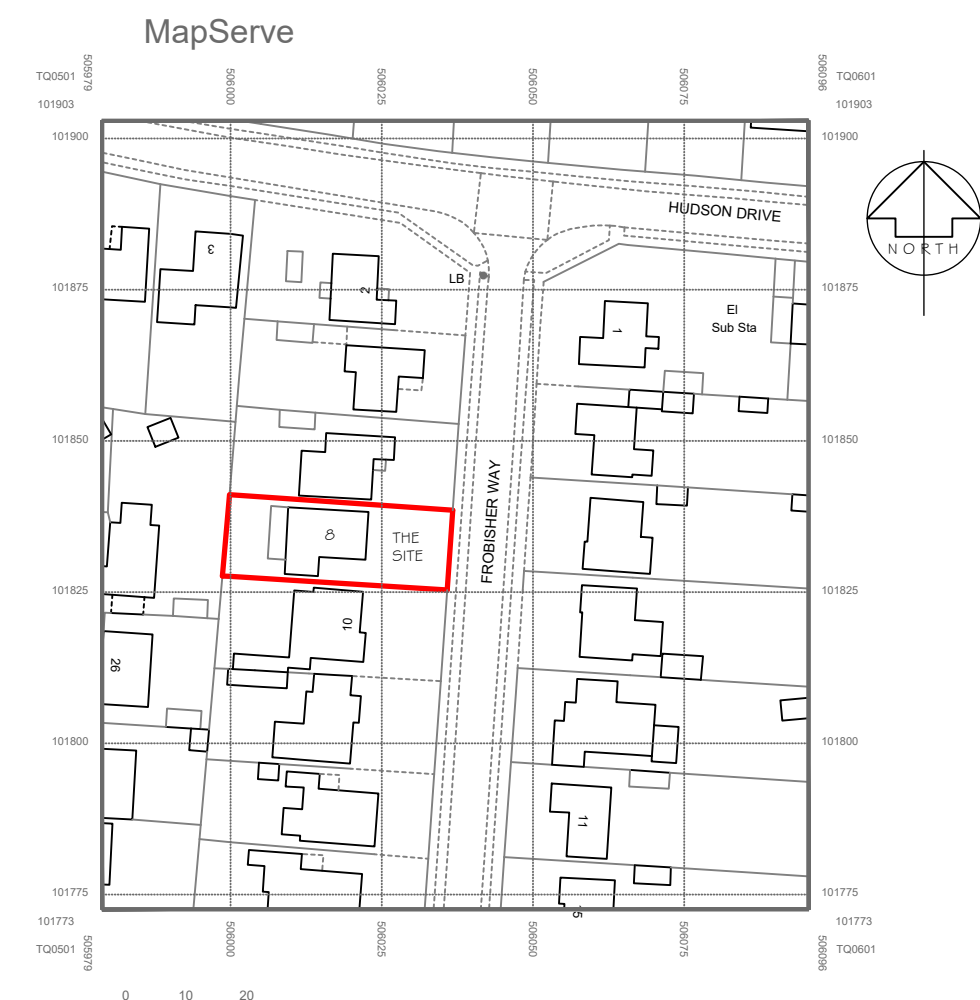

LOCATION PLAN
1:1250

REV B - Jan 2022 - Porch canopy and oak posts added to porch extension to porch extension

PROJECT TITLE:
8 FROBISHER WAY, ANGMERING
WEST SUSSEX

DRAWING TITLE:
PLANS & ELEVATIONS Proposed

1:50 Scale at A1 Paper Size
Drg PL001 rev B
Client: Mr & Mrs Linehan