



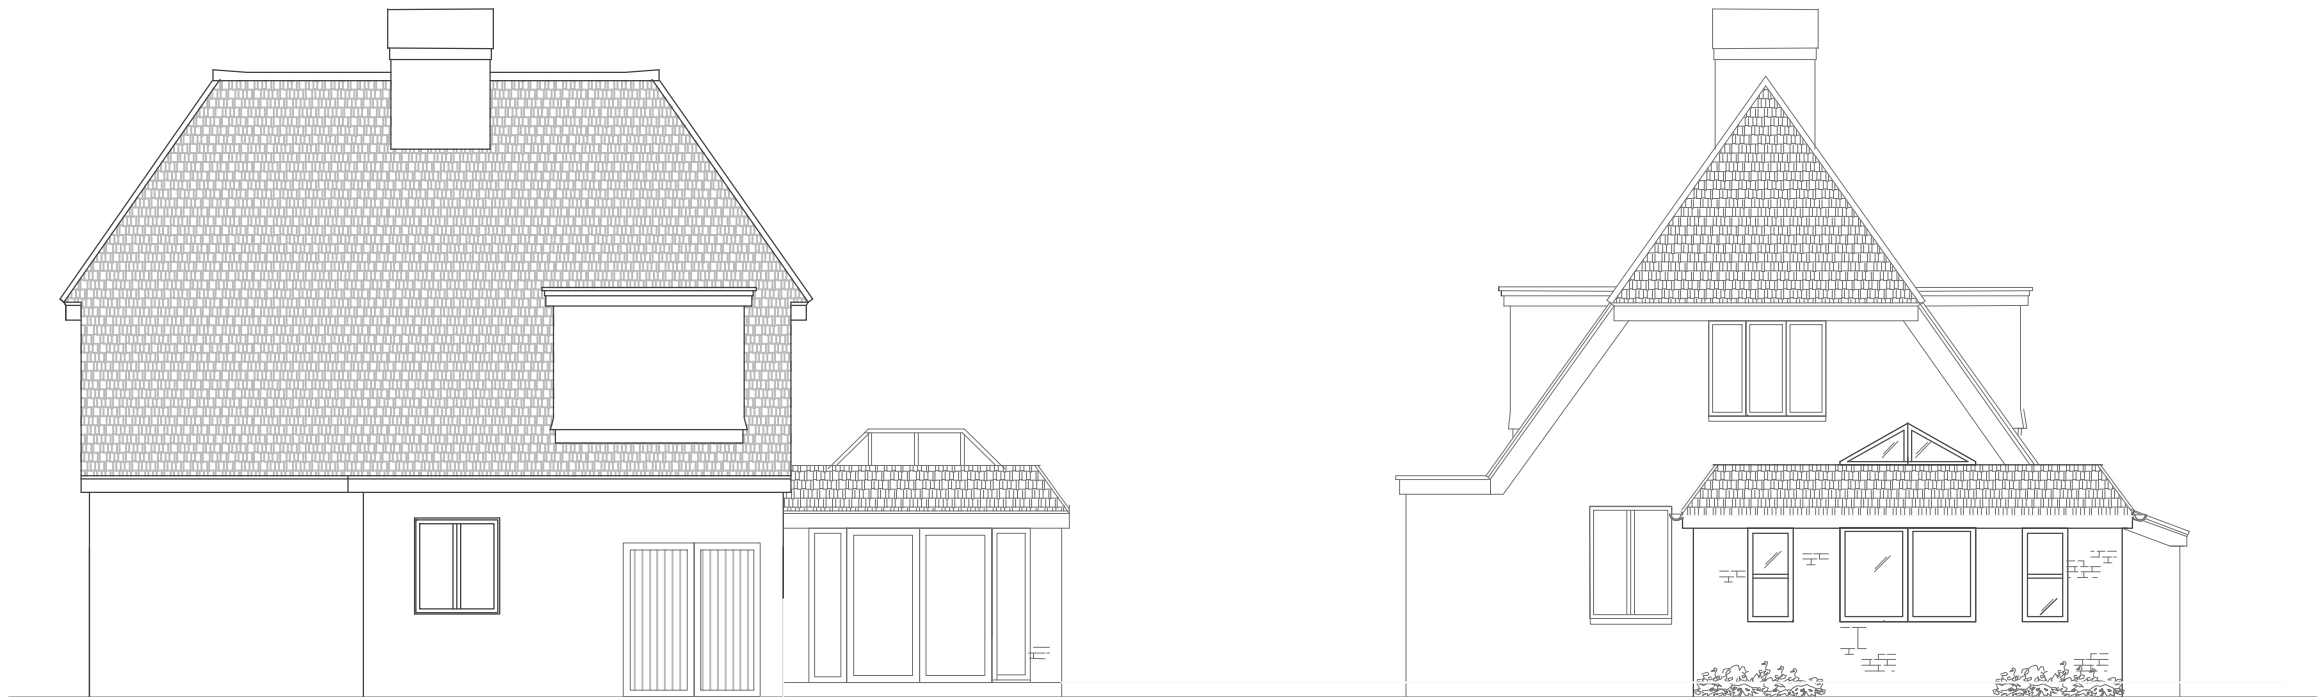

North Elevation

West Elevation

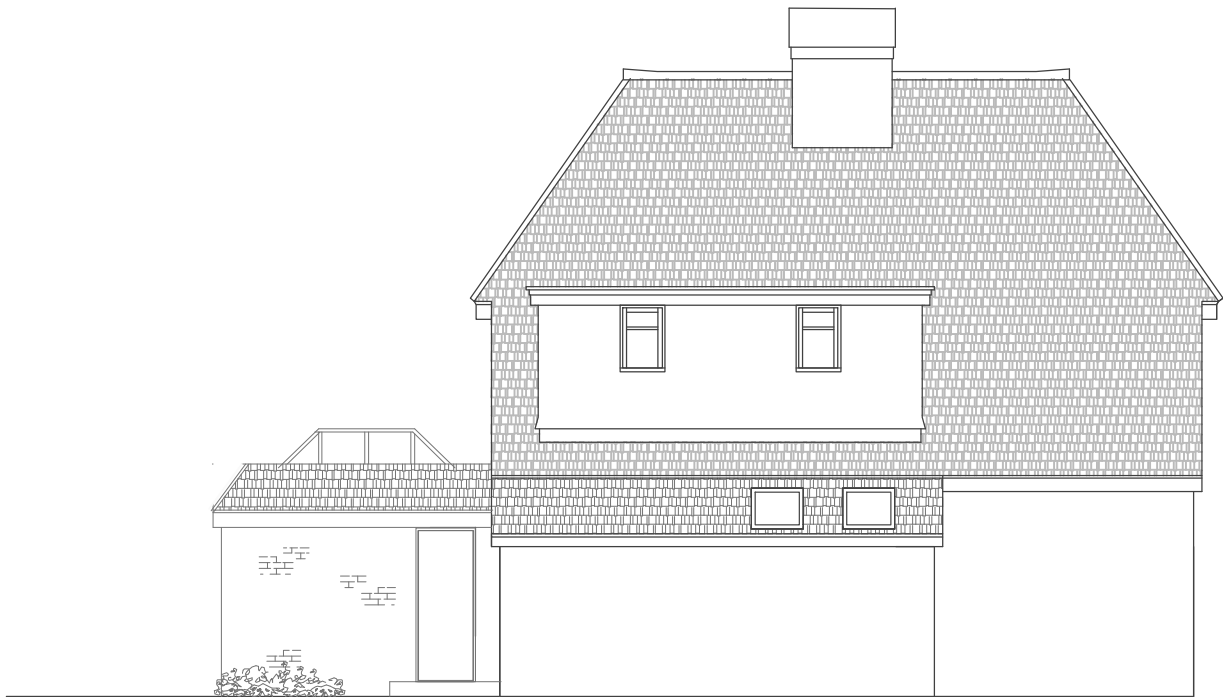


South Elevation

PROPOSED ELEVATIONS scale 1:100 @ A3

Rev.	Notes	Date
------	-------	------

A- Amendment to elevations 30.07.18

© Leah Mew Architecture, all rights reserved.
 Use figured dimensions only.
 All dimensions are to be checked on site before
 any work is carried out.
 Please contact the Architect immediately
 regarding any discrepancies discovered on site.

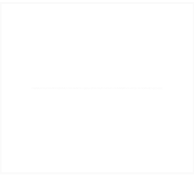

Leah Mew
 Architecture

M: 07479300032
 E: leah@lmarchitecture.co.uk
 W: www.lmarchitecture.co.uk

Project
 66 Sea Lane
 Rustington
 West Sussex

Drawing

Proposed Elevations

Drawn By LMS	Scale 1:100 @ A3
Date Apr 2018	Revision A
Drawing No. 18002-DPA -04	