



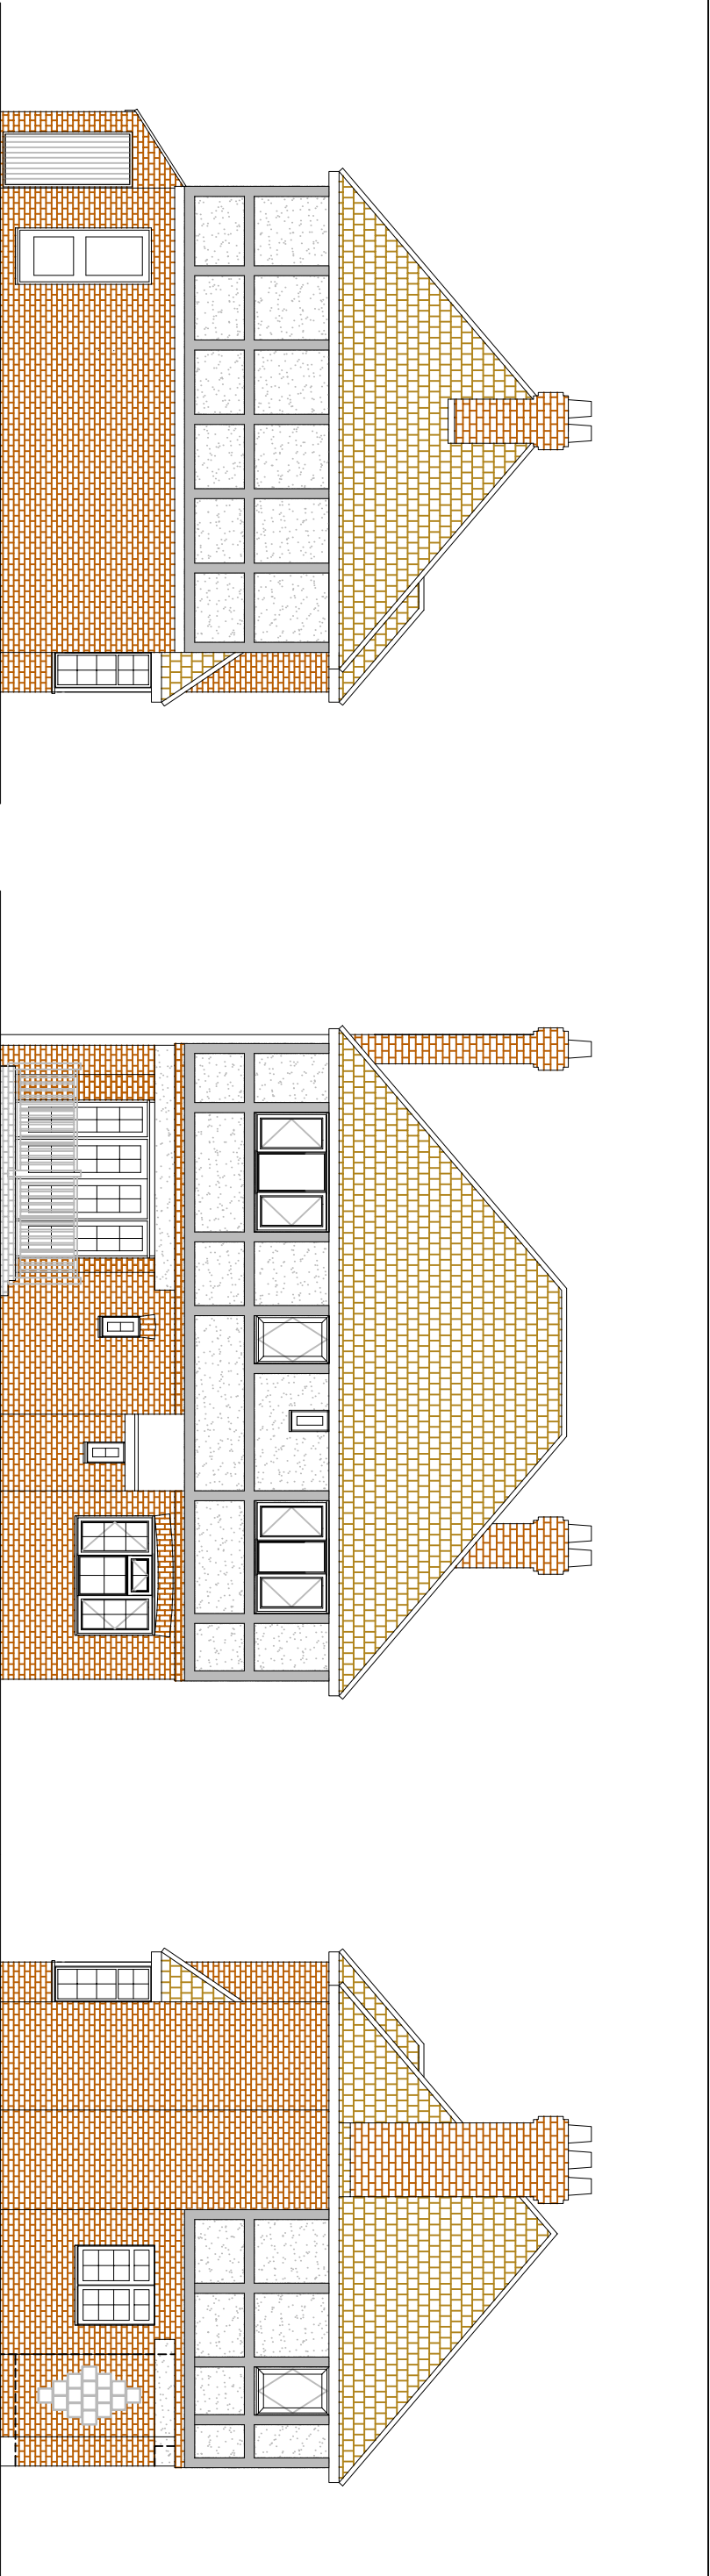

EXISTING NORTH ELEVATION.

EXISTING EAST ELEVATION.

EXISTING SOUTH ELEVATION.

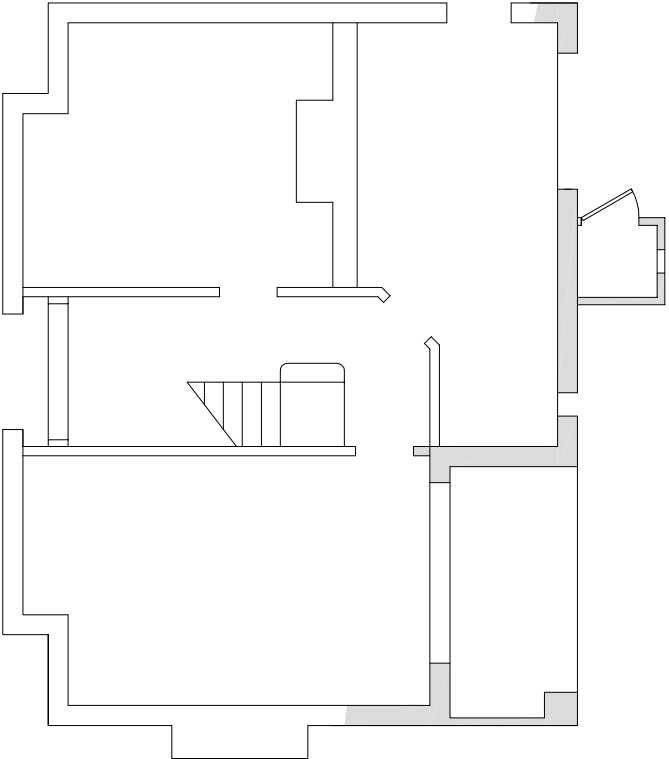

EXISTING GROUND FLOOR PLAN

General Notes:

Do not scale dimensions from this drawing, unless for Planning purposes.

The Contractor is responsible for checking all dimensions on site prior to commencement of the works.

This drawing is to be read in conjunction with the specification.

Brian Elstone Surveying Services Ltd Brian Elstone, MCIQB, IMapS, FCABE Building Surveyor and Architectural Consultant CDM Consultant 4 Heme Court, Station Road, Rustington, West Sussex, BN16 3BQ Phone: 01903 784884, Mobile: 07710 593021. Email: brian@elstone.biz			
Client: Mr & Mrs M Lawson 25 Hawley Road, Rustington BN16 2QD.		Revision	Date
Project: Rear Extension		Scale:	Date:
Drawing Title: Existing Plan and Elevations		1:100	22.04.2019
		Drawn By:	BE
		Drawing Number:	1324/002
		Revision:	-
Issued 14-05-2019			