


**THIS DRAWING TO BE READ
IN CONJUNCTION WITH
STRUCTURAL ENGINEERS
DETAILS & CALCULATIONS**

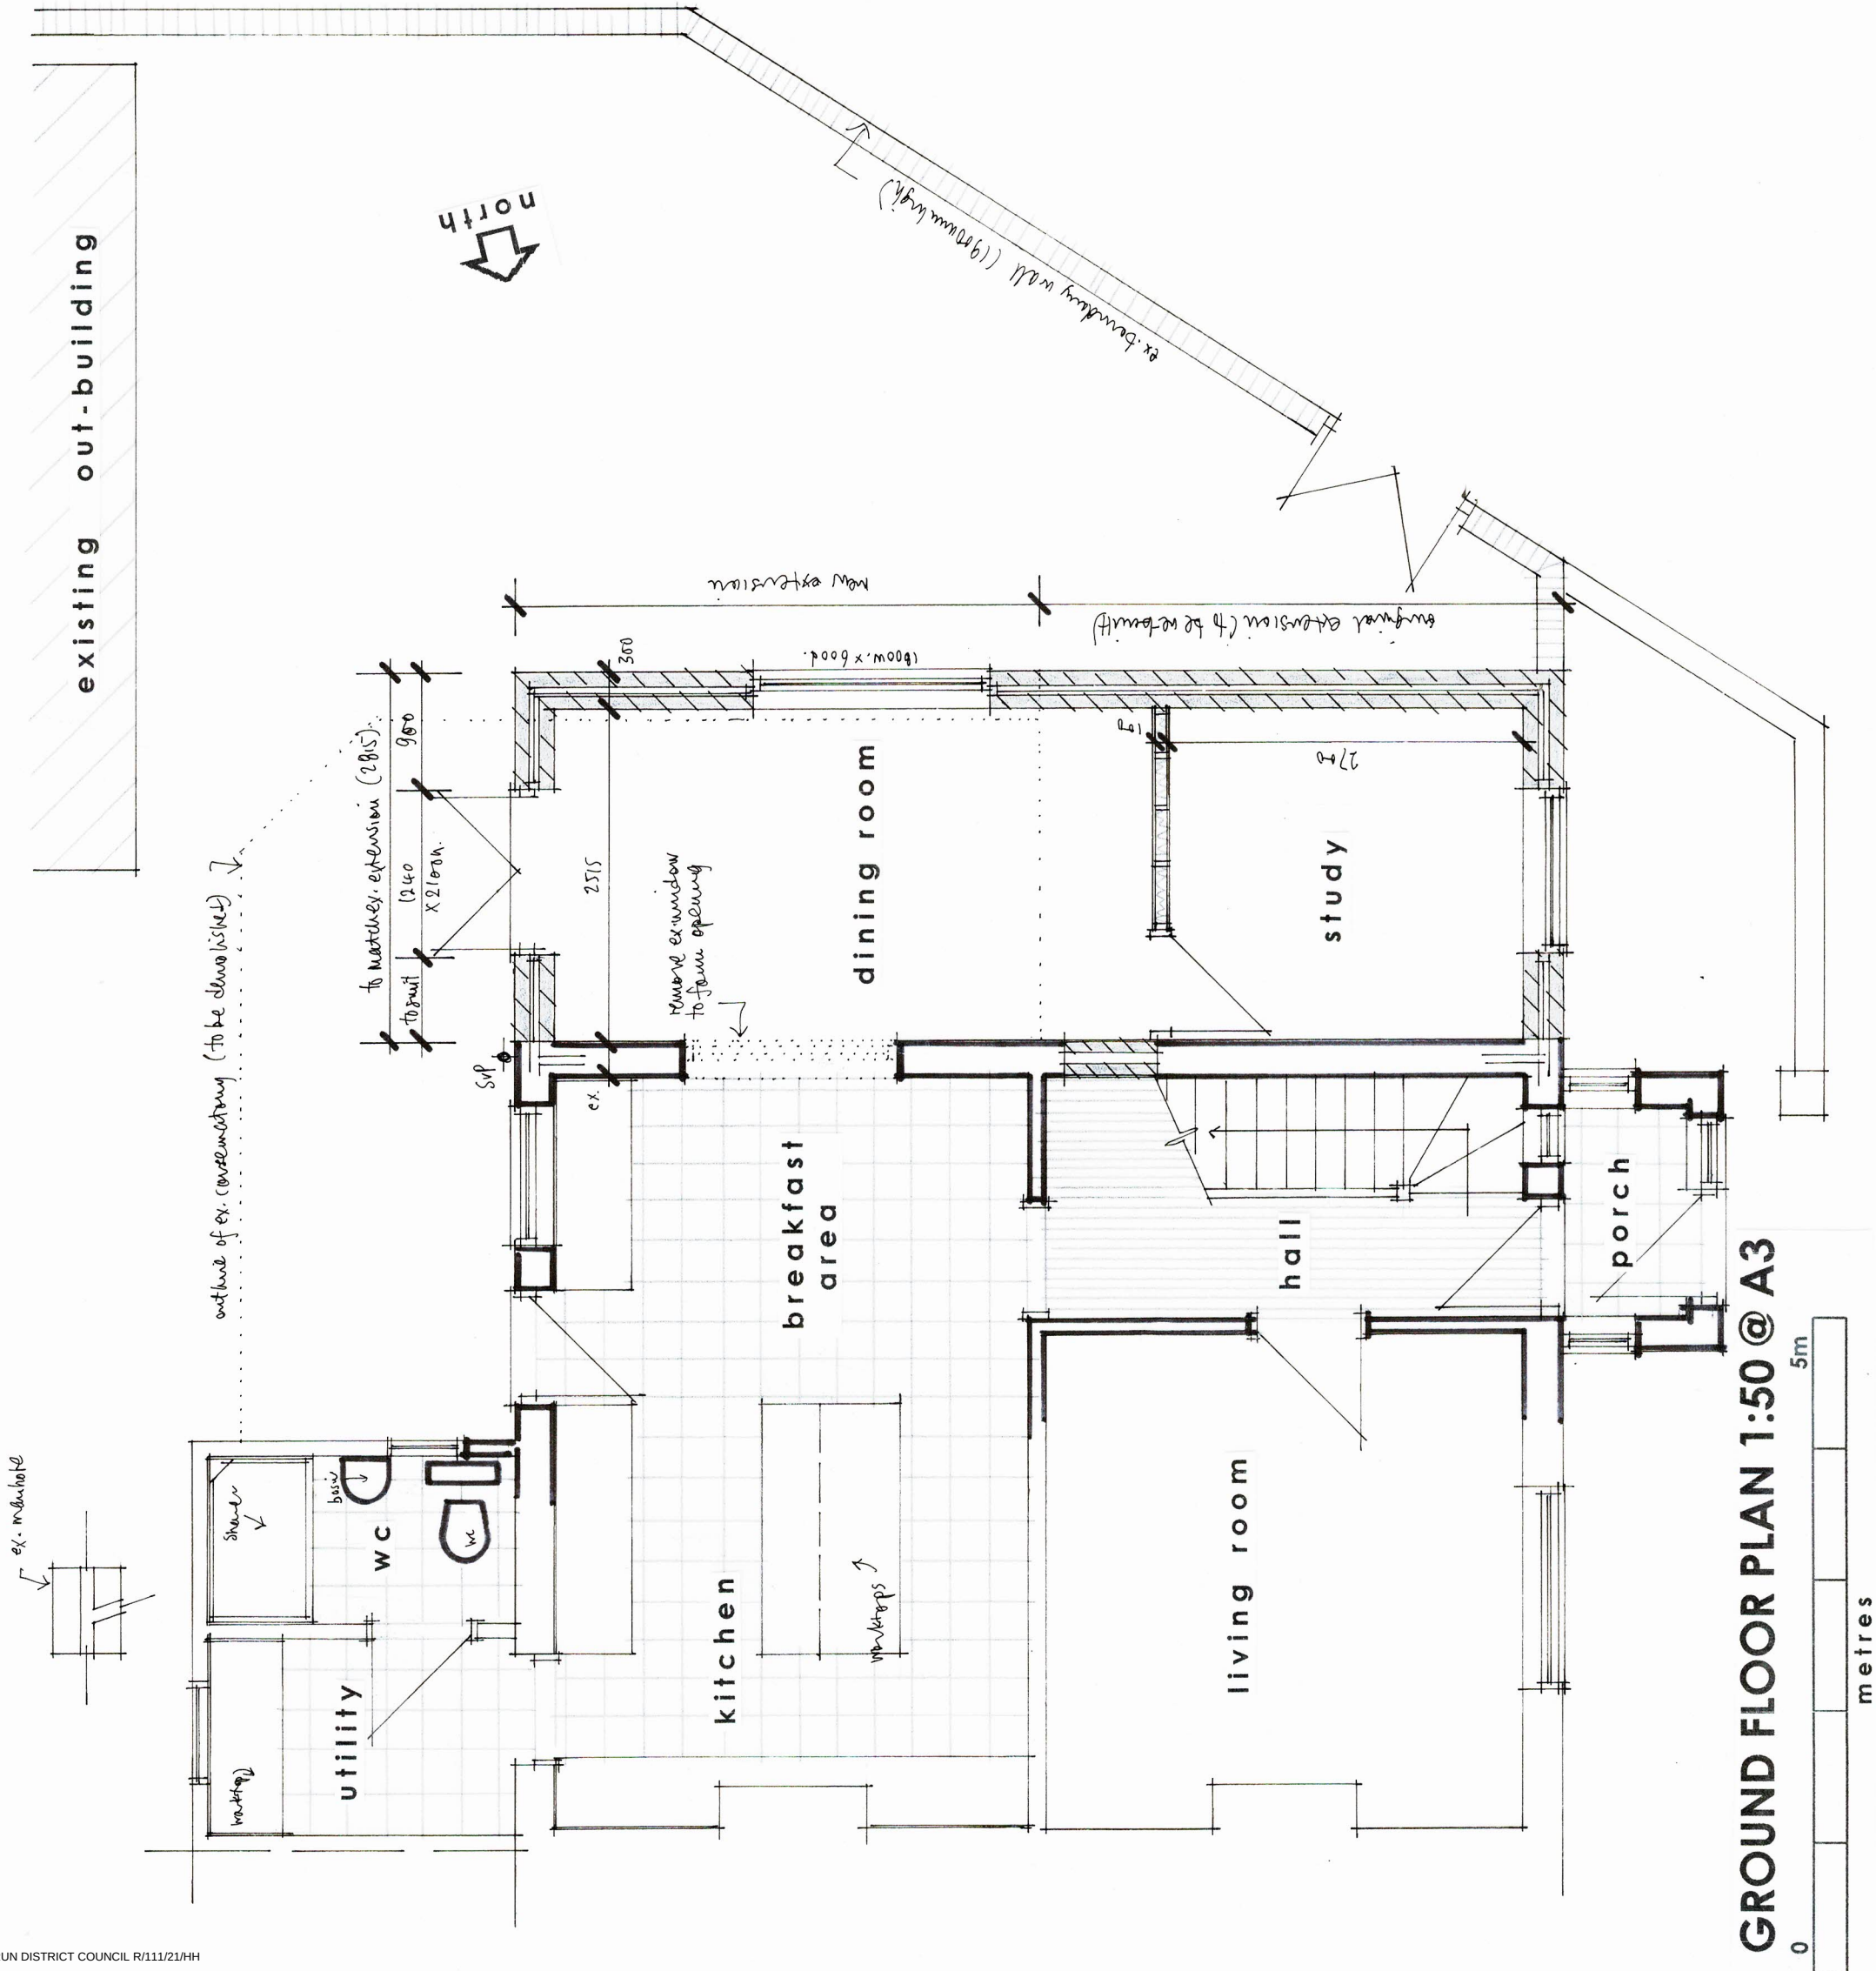

GROUND FLOOR PLAN 1:50 @ A3

5m

metres

Figured dimensions to take precedence over scaled dimensions. The contractor is to verify all dimensions on site before commencing any works.

Any discrepancies whatsoever to be brought to the attention of the client immediately.

The copyright of this drawing is reserved and the drawing must not be disclosed without authority.

Project

1 WALLACE ROAD, RUSTINGTON

Proposed two storey side extension

Client

Mr & Mrs Merridue

Drawing no.

RT/WR/03

Scale	AS SHOWN	Date	April 2021
-------	----------	------	------------

April 2021

Drawn By

WG

WAYNE GANDER MCIAT
Chartered Architectural Technologist

98 Durrington Lane
WORTHING
West Sussex
BN13 2RQ
M 07808 887896

Email - wayne.gander08@gmail.com
 IM 07008 007070