

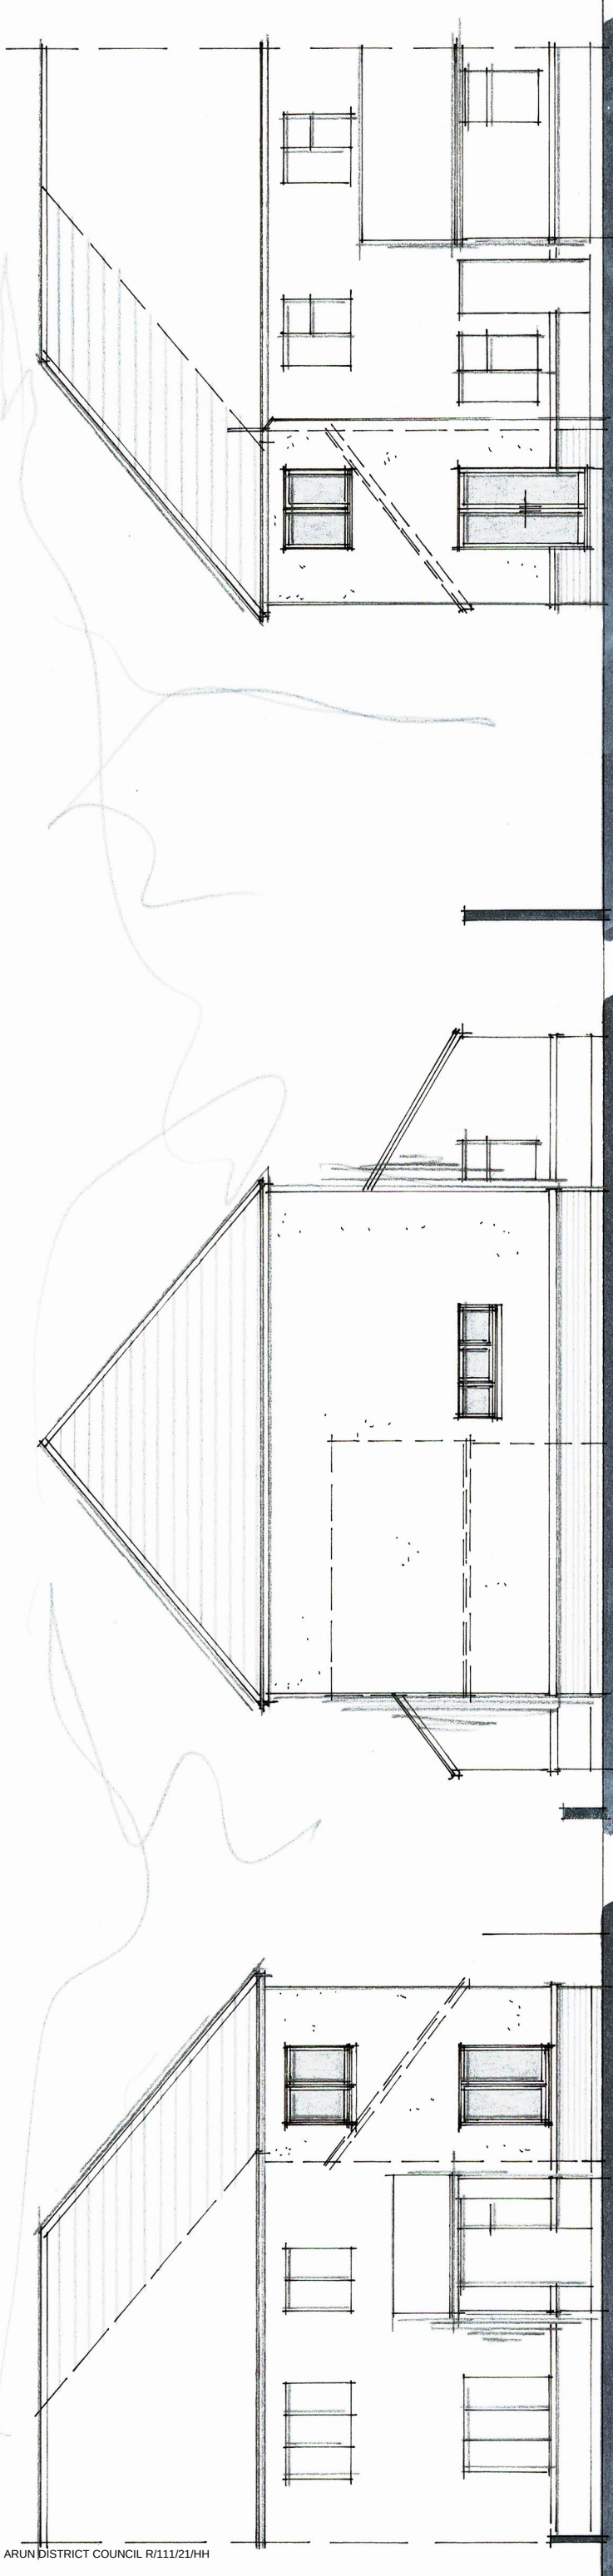


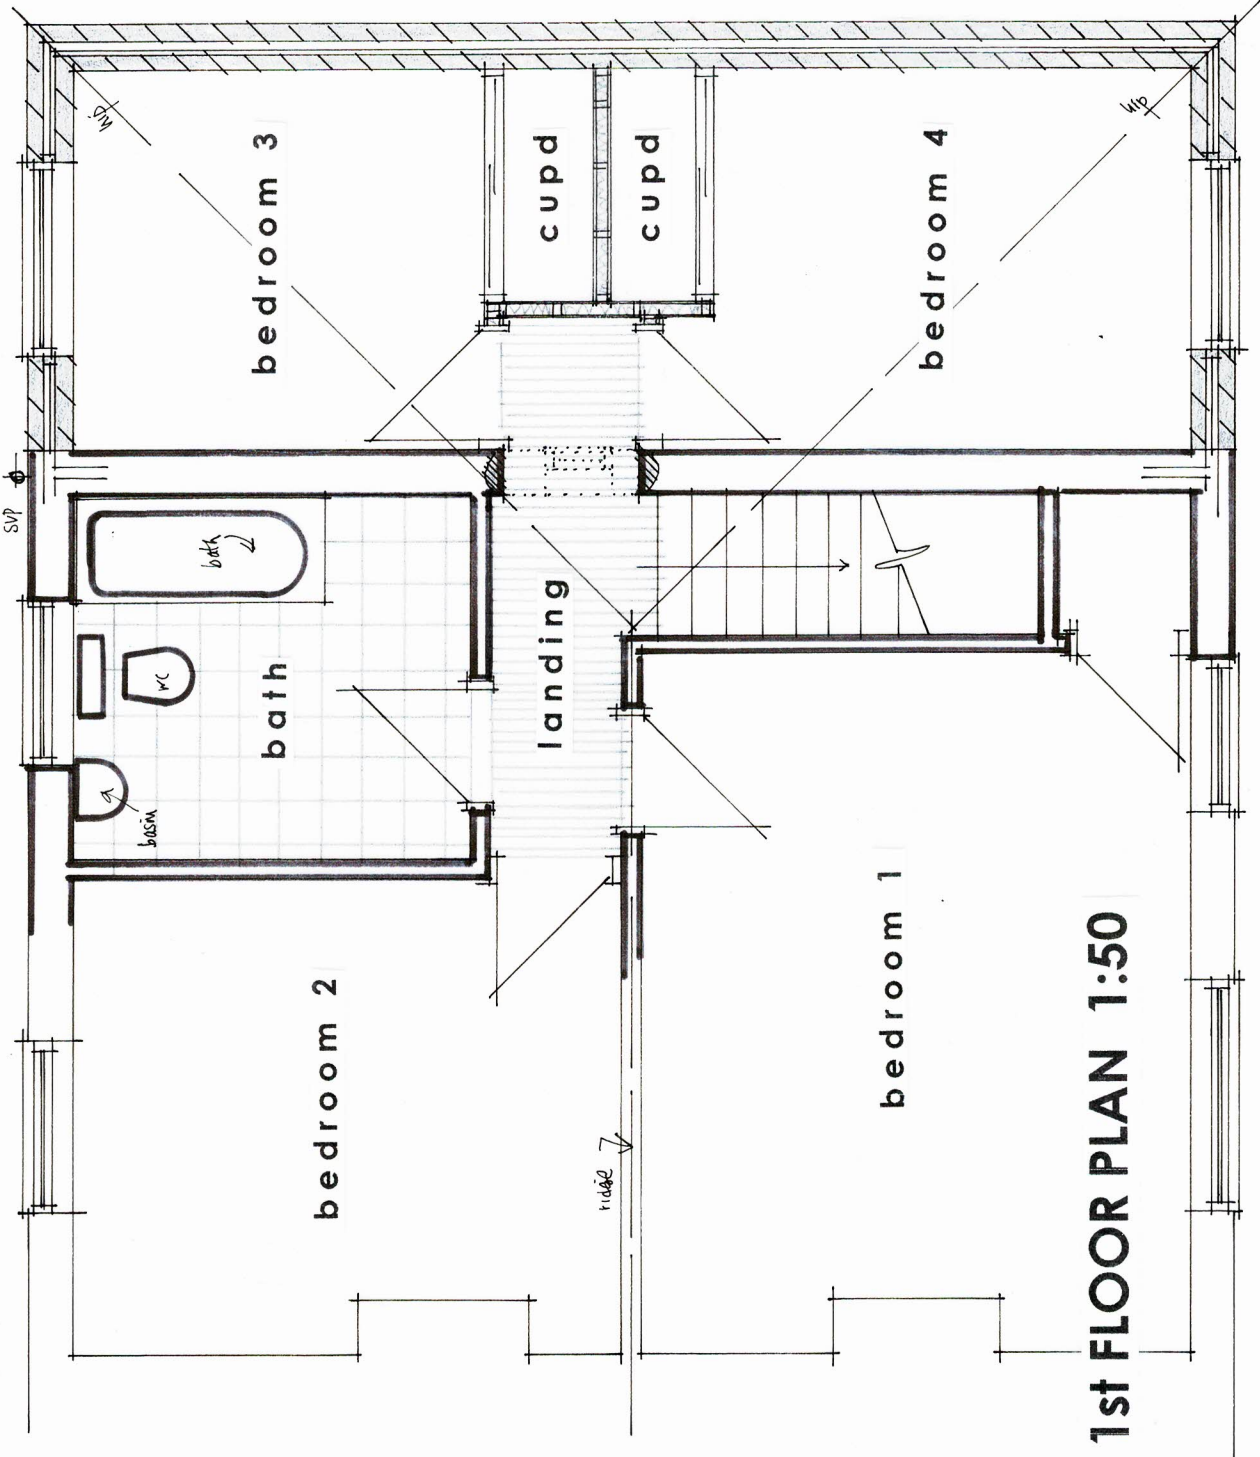

FRONT (w)

SIDE (s)

REAR (e) ELEVATION 1:100 @ A3

 

1st FLOOR PLAN 1:50

SCHEDULE OF FINISHES

ELEVATIONS	-	face brickwork and render
WINDOWS	-	white PVCu plastic and double glazed
ROOF	-	interlocking roof tile
EAVES	-	white PVCu and double glazed
R/W GOODS	-	black half round guttering with 63mm diameter downpipes

THE CONTRACTOR IS TO PROVIDE SAMPLES FOR APPROVAL BY THE CLIENT AND THE LOCAL PLANNING AUTHORITY WHERE REQUIRED.



Figured dimensions to take precedence over scaled dimensions. The contractor is to verify all dimensions on site before commencing any works.

Any discrepancies whatsoever to be brought to the attention of the client immediately.

The copyright of this drawing is reserved and the drawing must not be disclosed without authority.

Project	1 WALLACE ROAD, RUSTINGTON		
	Proposed two storey side extension		
Client	Mr & Mrs Merridue		
Drawing no.	RT/WR/04	Date	April 2021
Scale	AS SHOWN	Drawn By	WG
WAYNE GANDER MCIAT Chartered Architectural Technologist 98 Durrington Lane WORTHING West Sussex BN13 2RQ M 07808 887896 Email - waynegander08@gmail.com			