


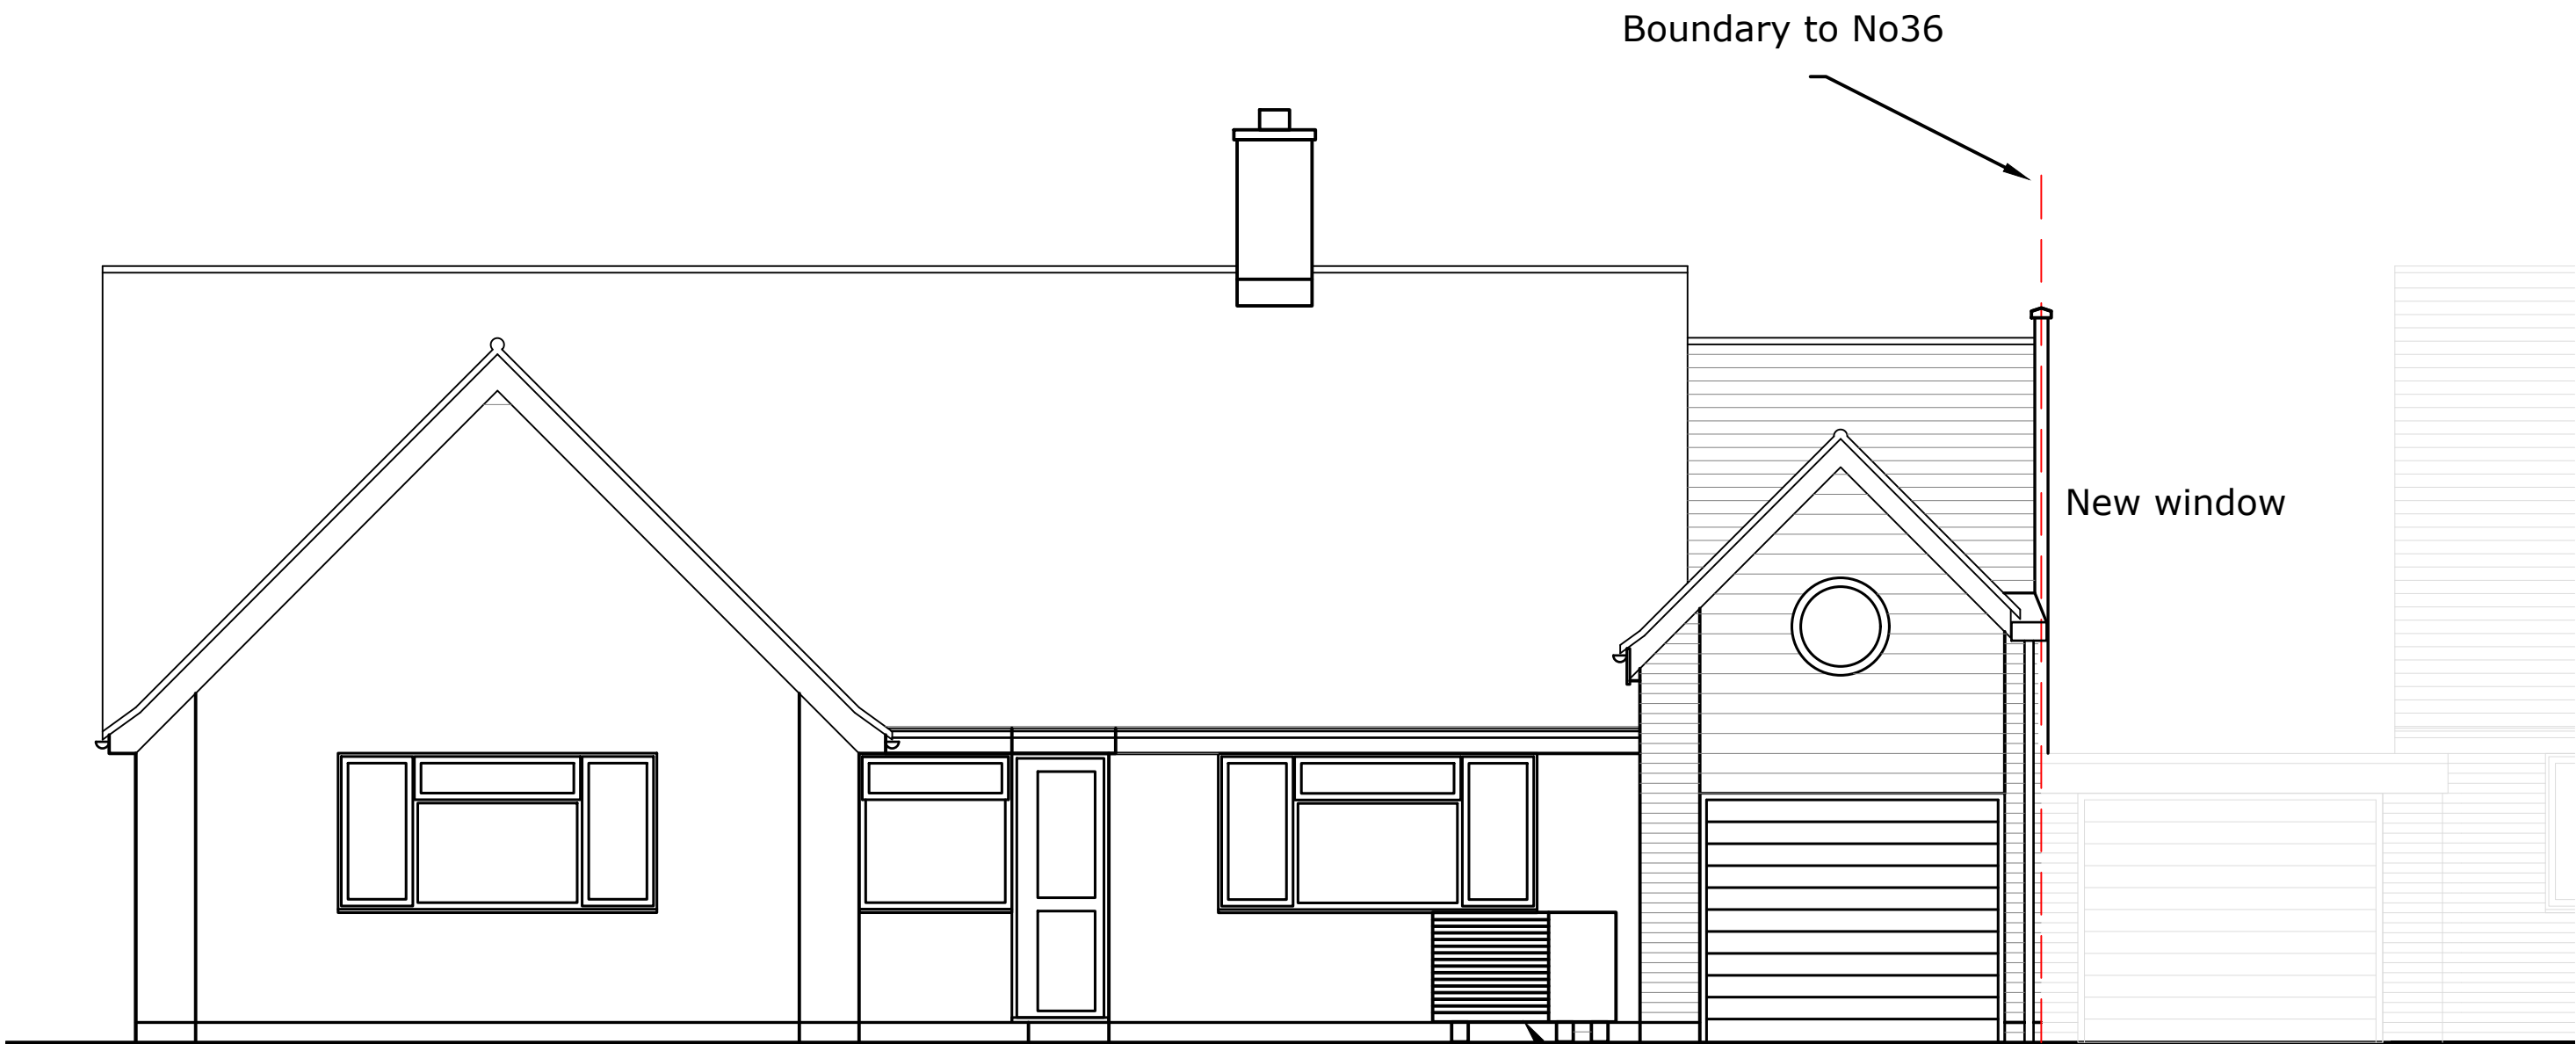


01 Front (North) Elevation - Proposed

Scale 1:50




02 Rear (South) Elevation - Proposed

Scale 1:50

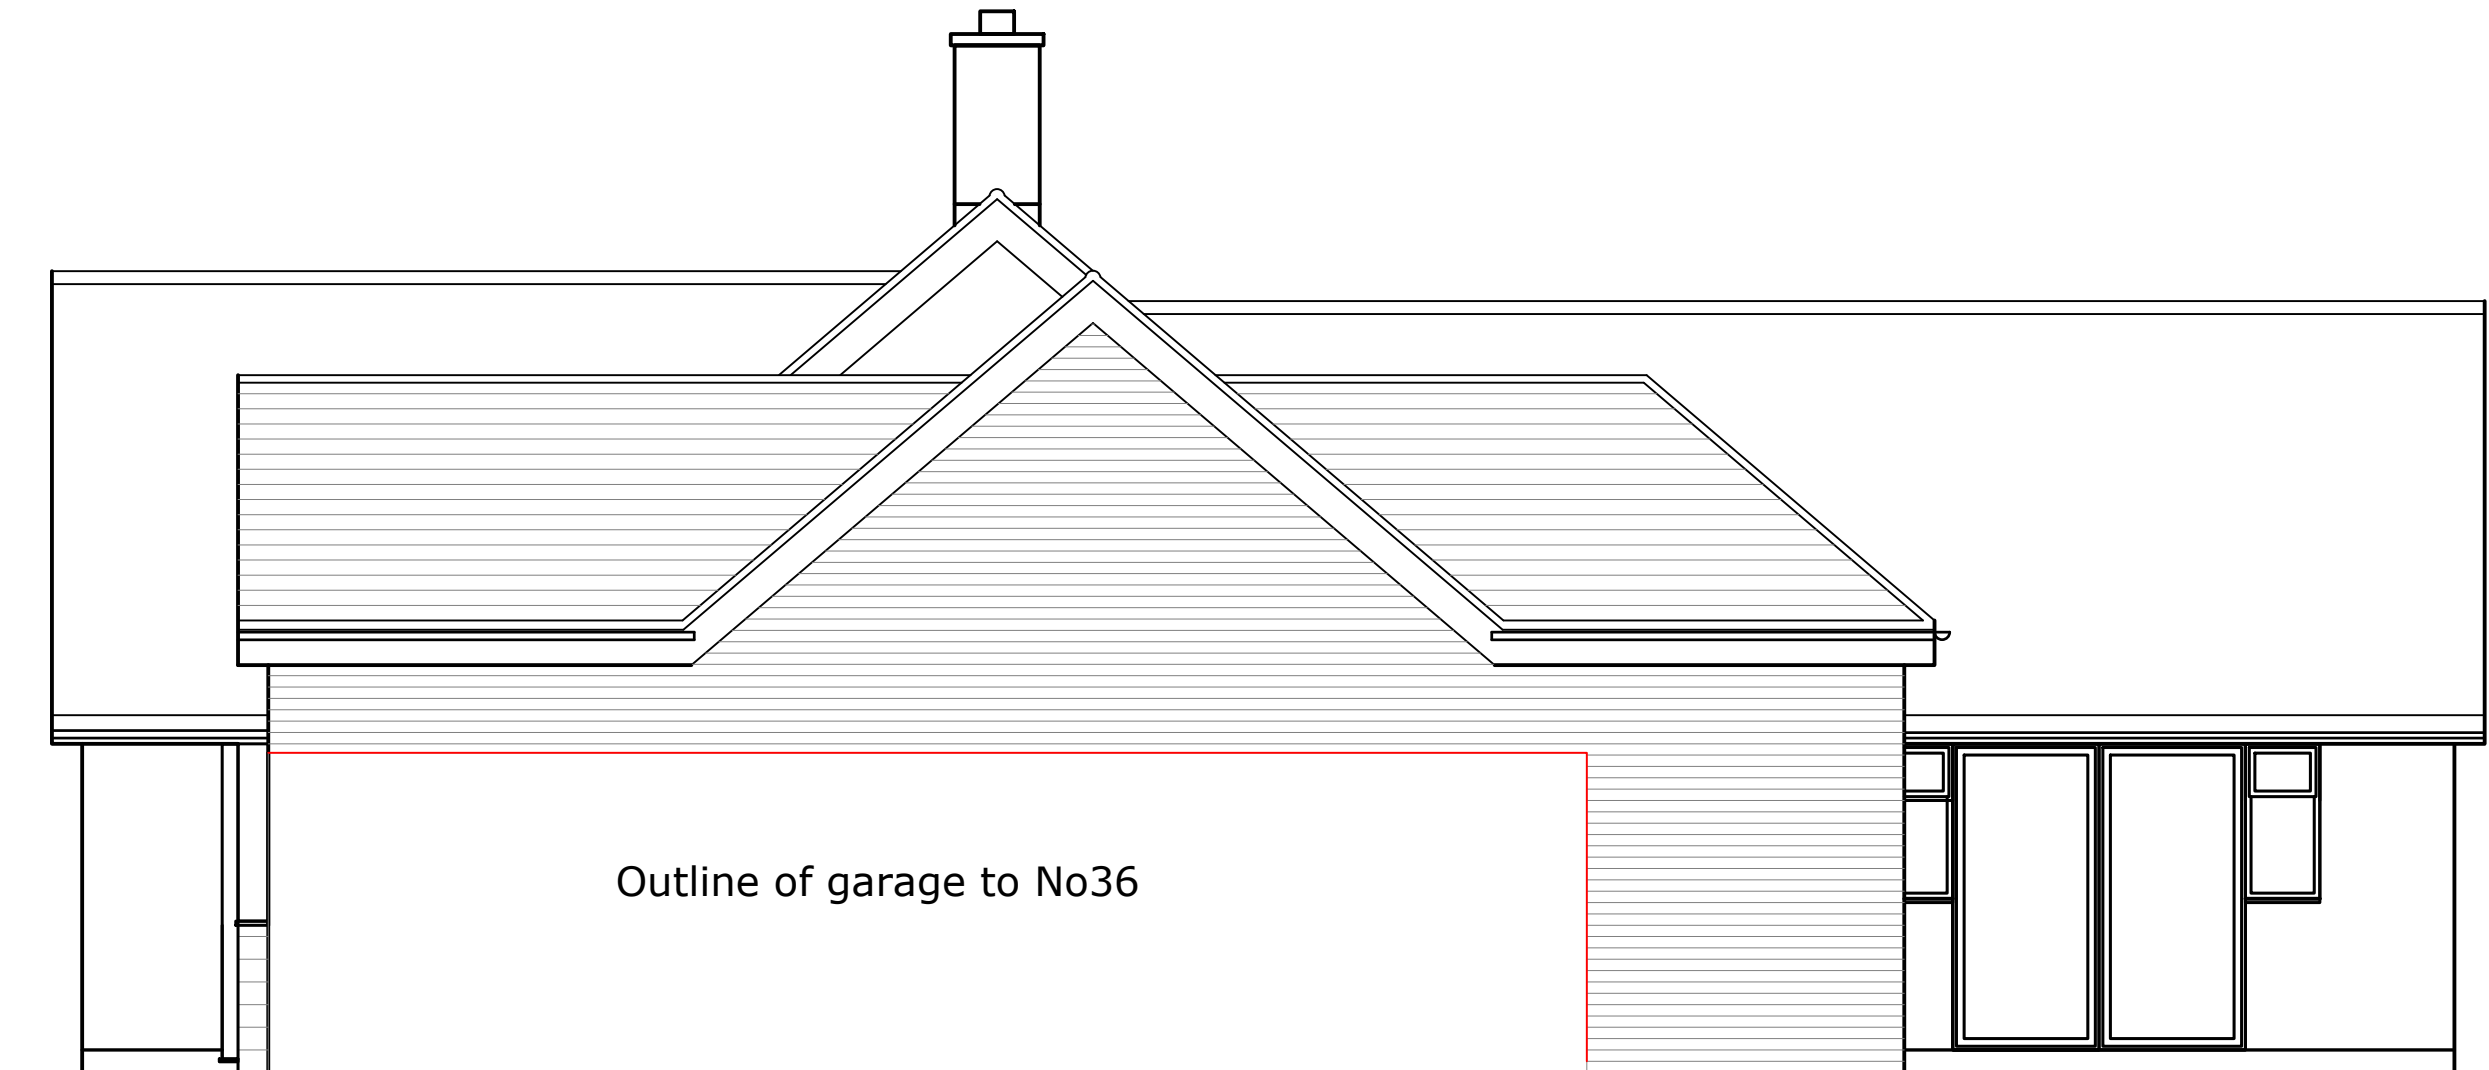

03 Side (West) Elevation - Proposed

Scale 1:50

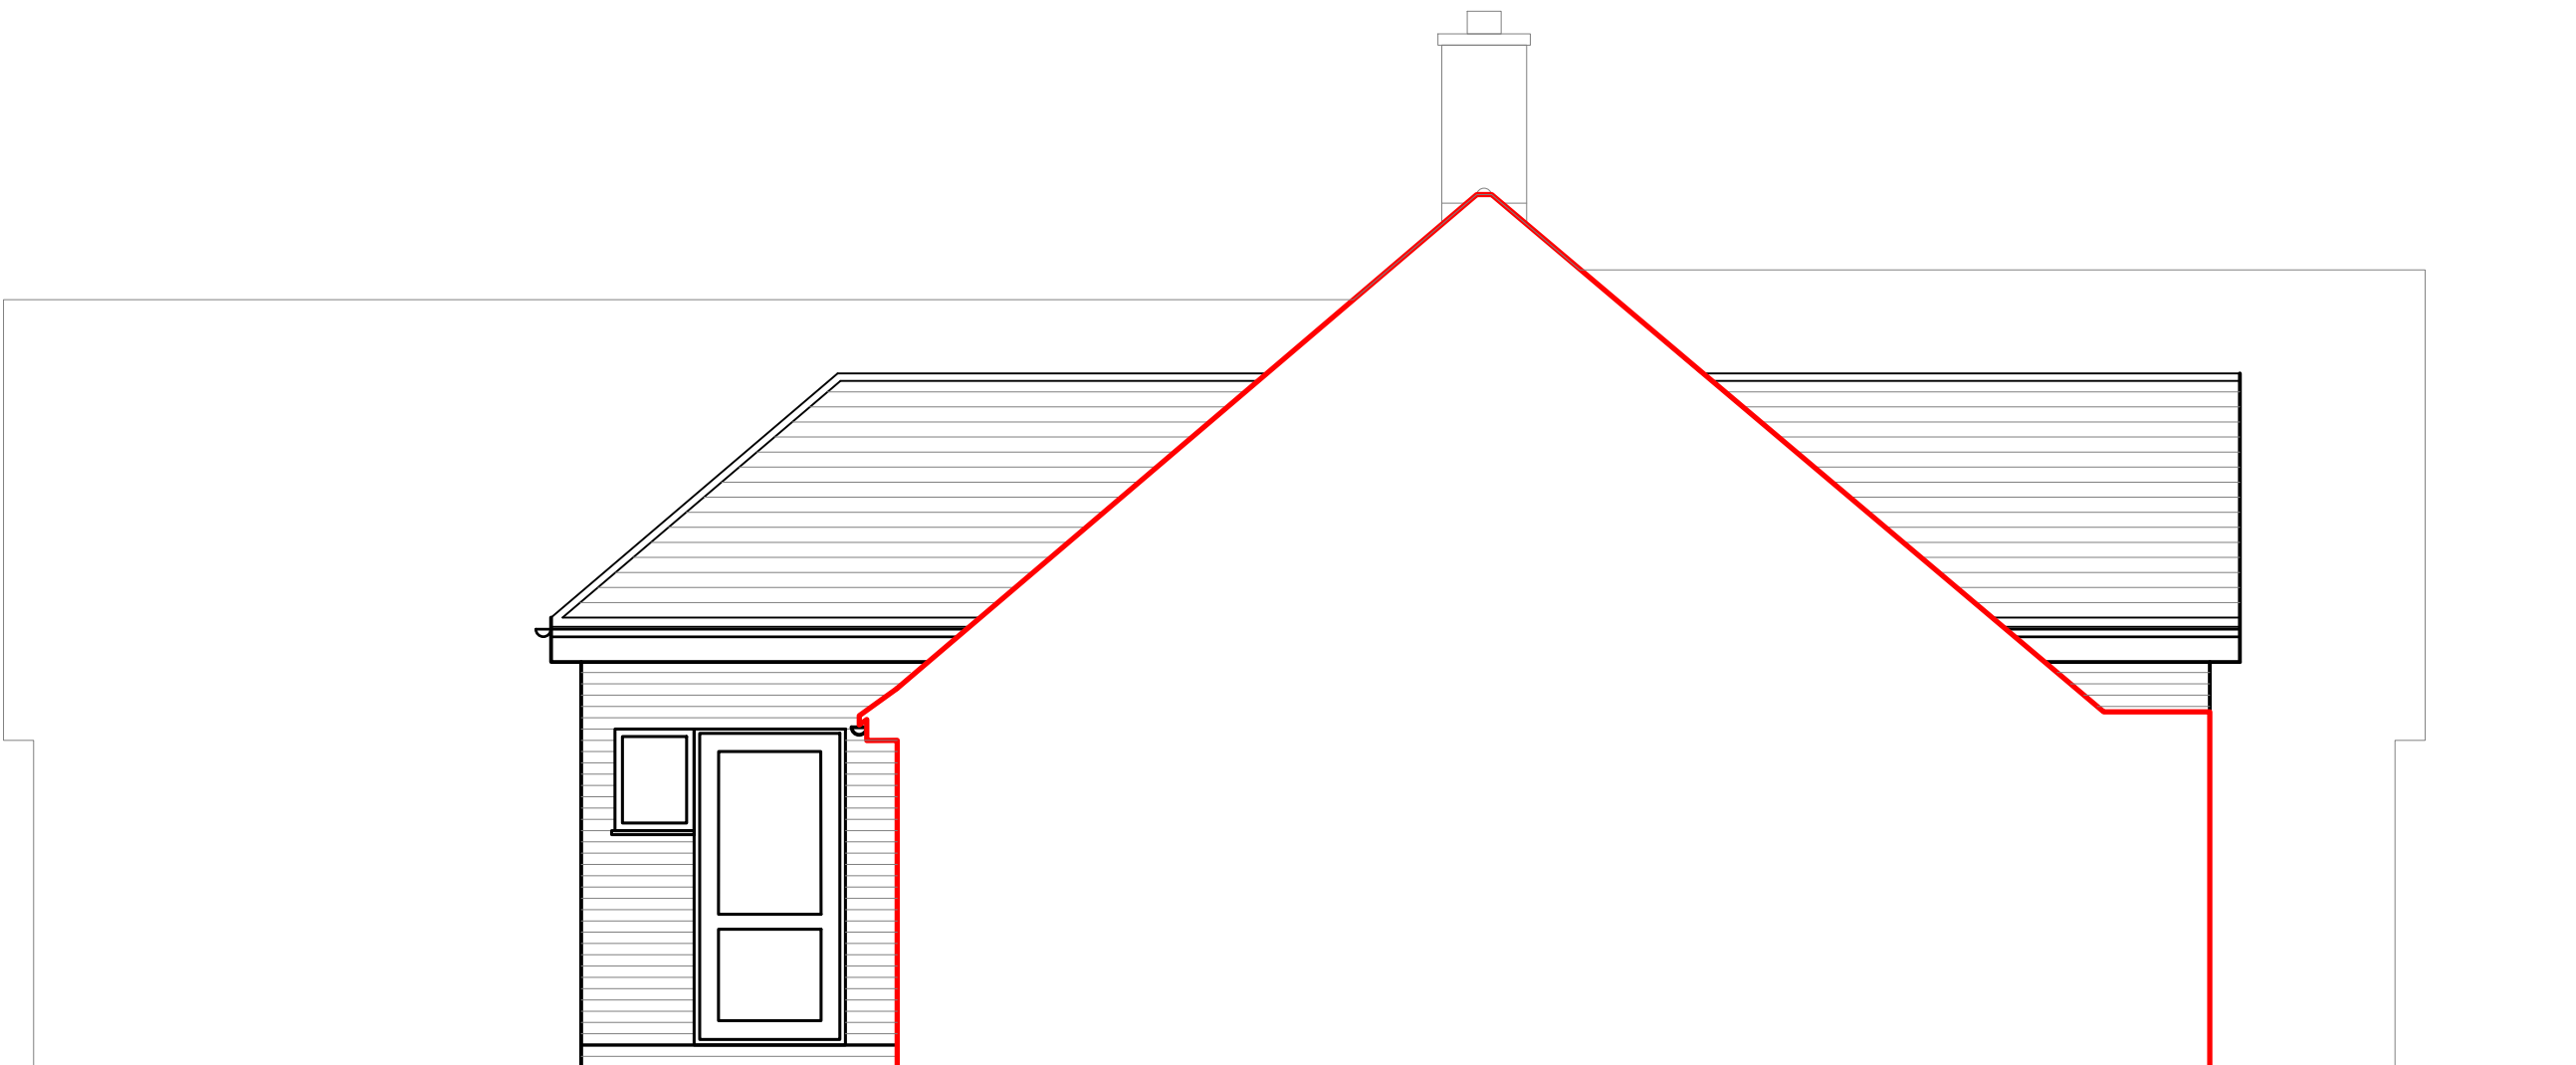

04 Side (East) Elevation and Section - Proposed

Scale 1:50



05 Side (East) Elevation - Proposed - with alternative possible position of Air Source Heat Pump

Scale 1:50

Metres
0 1 2 3 4

Scale 1:50

REVISIONS

BellCross
CONSULTANTS LTD
STEYNING
WEST SUSSEX
M: 07449-066261
WWW.BELLCROSSCONSULTANTS.COM
BUILDING SURVEYING - ARCHITECTURE

CLIENT

Mr P Ingram

PROJECT TITLE

35 Hawke Close
Rustington
BN16 2AT

DRAWING

Single storey extension to
Garage - Proposed
Elevations

Drawn by: SWC Scale: As shown @ A1 Date: May 2022

No 35HC - 206 Rev.

**PLANNING PERMISSION
DRAWING ONLY**
Subject to detailed design
& Building Control

Parking Provision	Not affected by proposal
Existing trees	Not affected by proposal
Existing boundaries	Not affected by proposal
	MATERIALS
Walls	Facing brick to match existing. Front elevation partially clad with composite boarding to match existing
Roof	Timber framed clad with plain tiles to match existing.
Rainwater goods	White uPVC - style to match existing
Windows	uPVC casement double glazed - style and colour to match existing
External Doors	uPVC to match existing - colour to match existing windows