



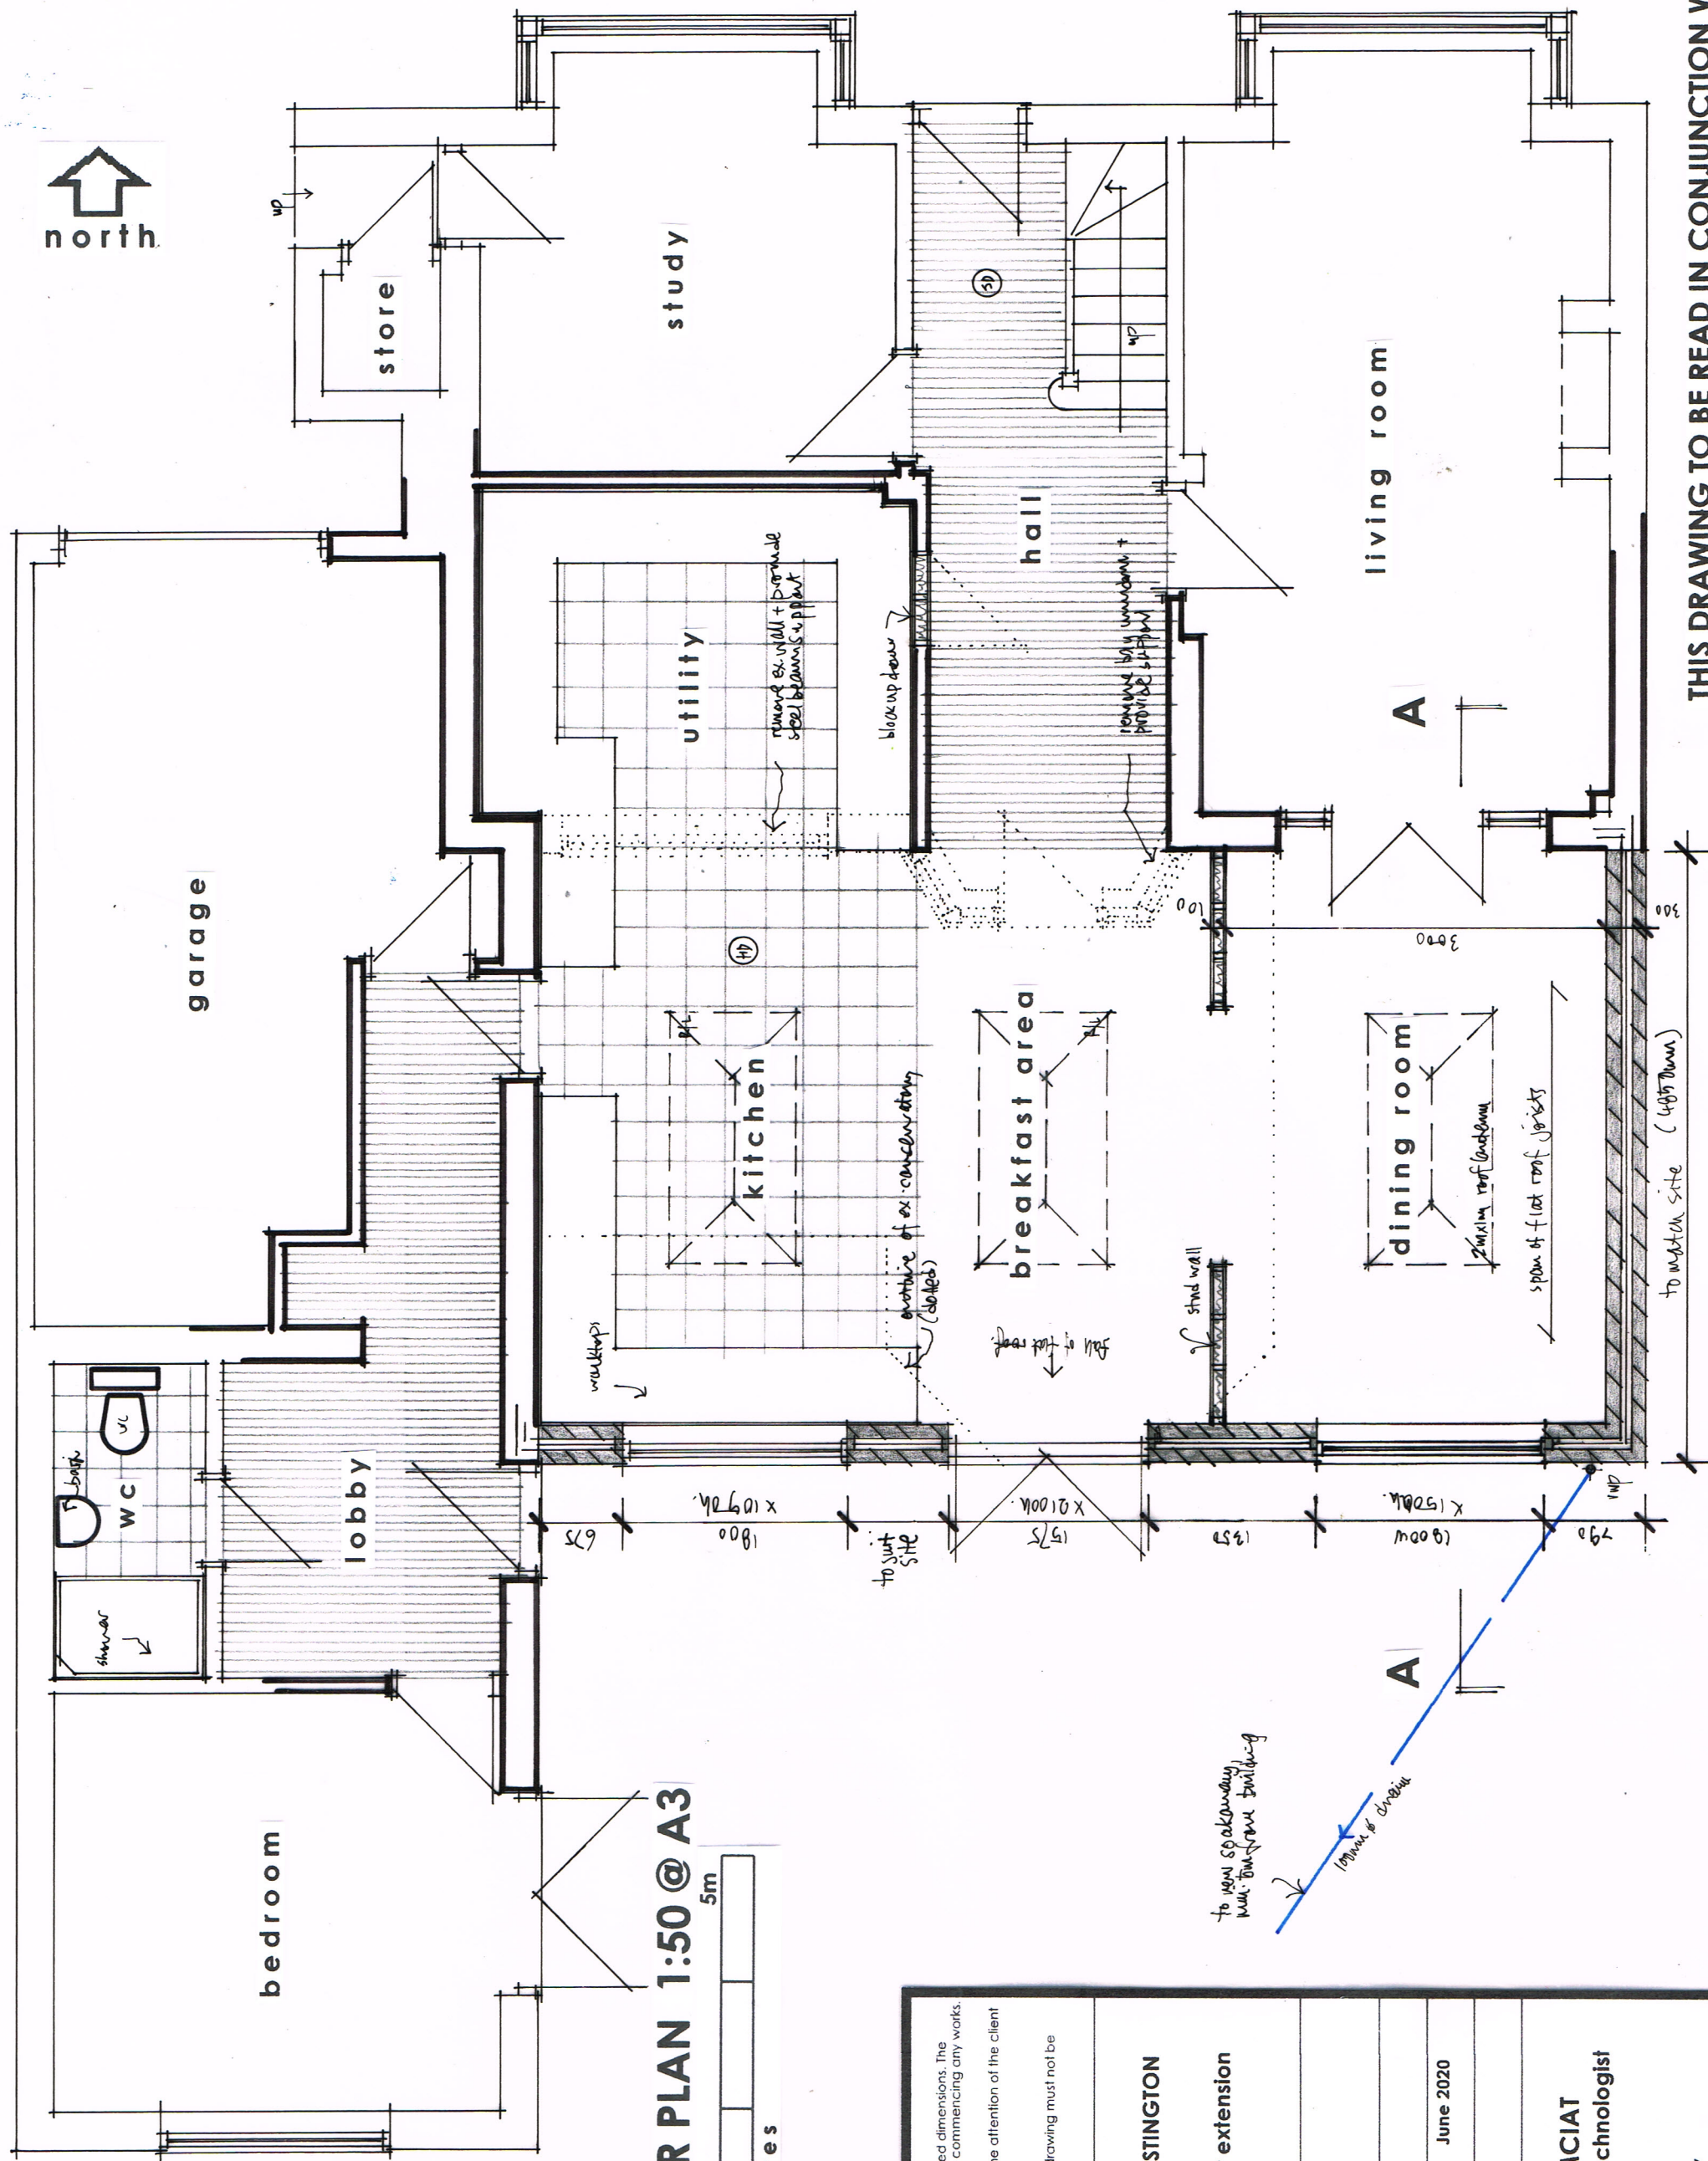

GROUND FLOOR PLAN 1:50 @ A3

 

Figured dimensions to take precedence over scaled dimensions. The contractor is to verify all dimensions on site before commencing any works. Any discrepancies whatsoever to be brought to the attention of the client immediately.

The copyright of this drawing is reserved and the drawing must not be disclosed without authority.

Project			
3 BROADMARK AVENUE, RUSTINGTON			
Proposed single storey rear extension			
Client			
Mr & Mrs Bush			
Drawing no.			
RT/BMA/03			
Scale			
AS SHOWN			
Date			
June 2020			
Drawn By			
WG			
Wayne Gander MCIAT			
Chartered Architectural Technologist			
98 Durrington Lane			
WORTHING			
West Sussex			
BN13 2RQ			
Tel/Fax 01903 694817			
Email - waynegander08@gmail.com			

THIS DRAWING TO BE READ IN CONJUNCTION WITH
STRUCTURAL ENGINEERS DETAILS & CALCULATIONS