




architects
Copyright Archer Architects. All dimensions to be verified on site

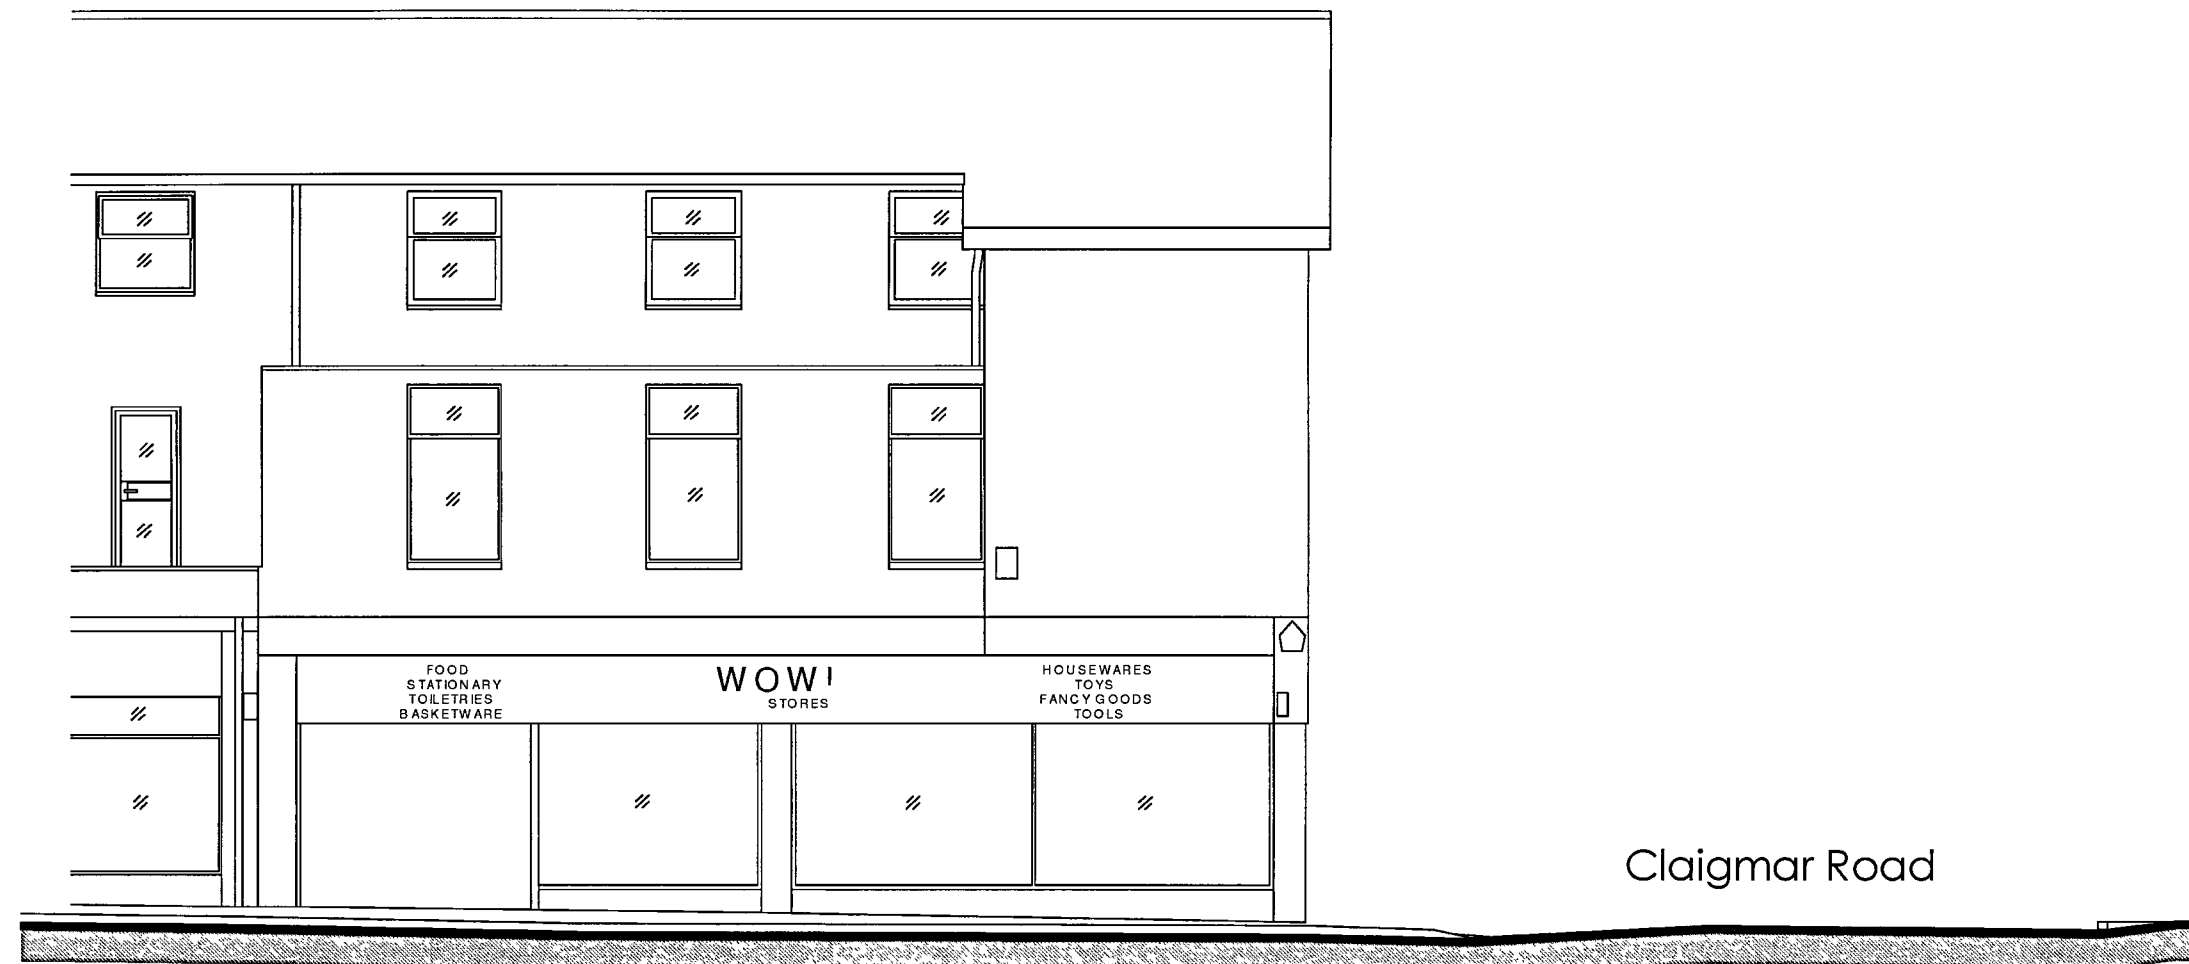


Existing front elevation from Sterling Parade

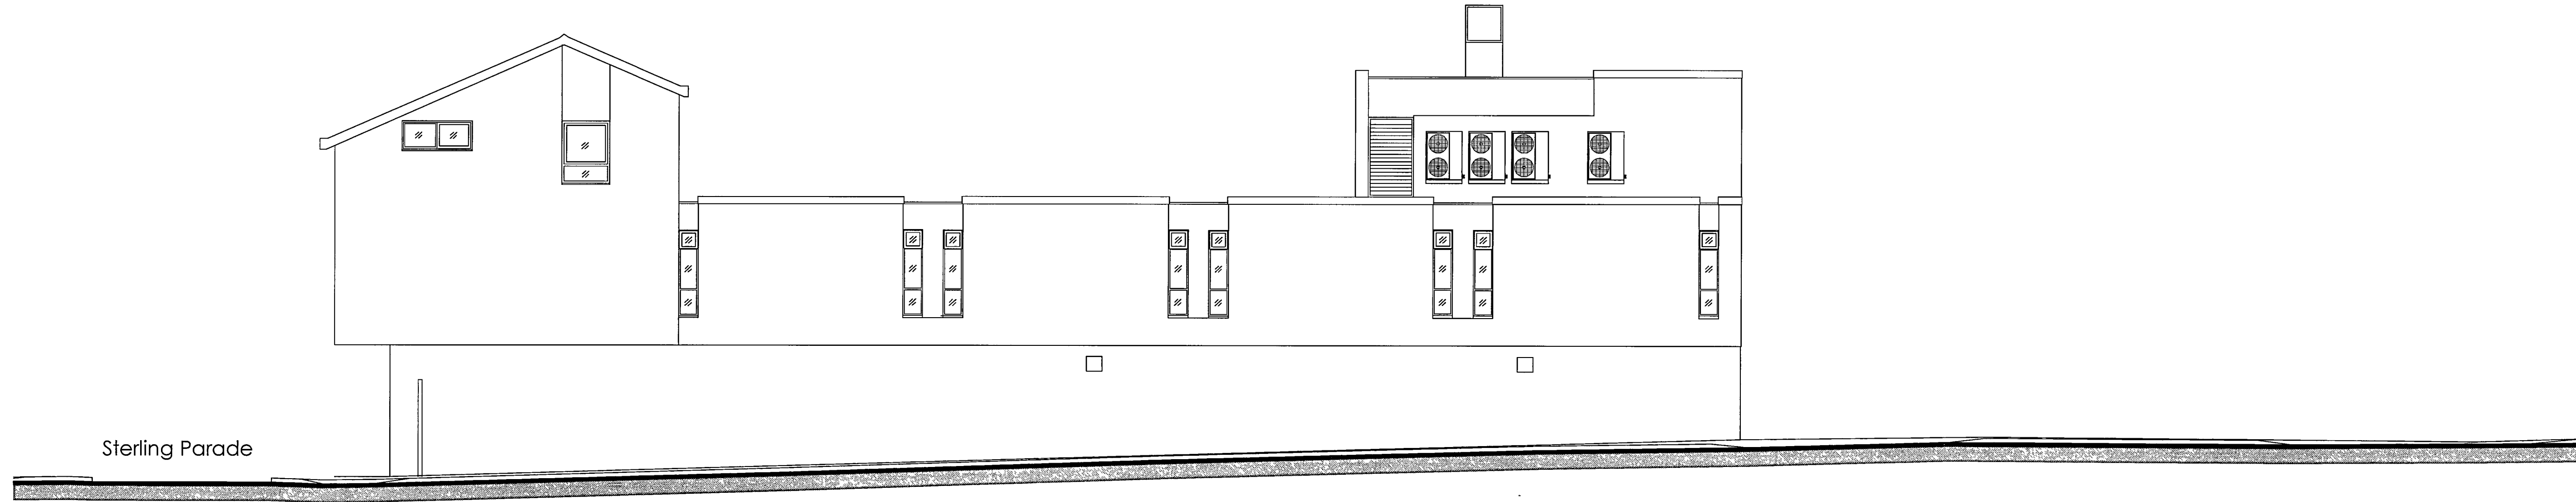


Existing side elevation from Clagmar Road

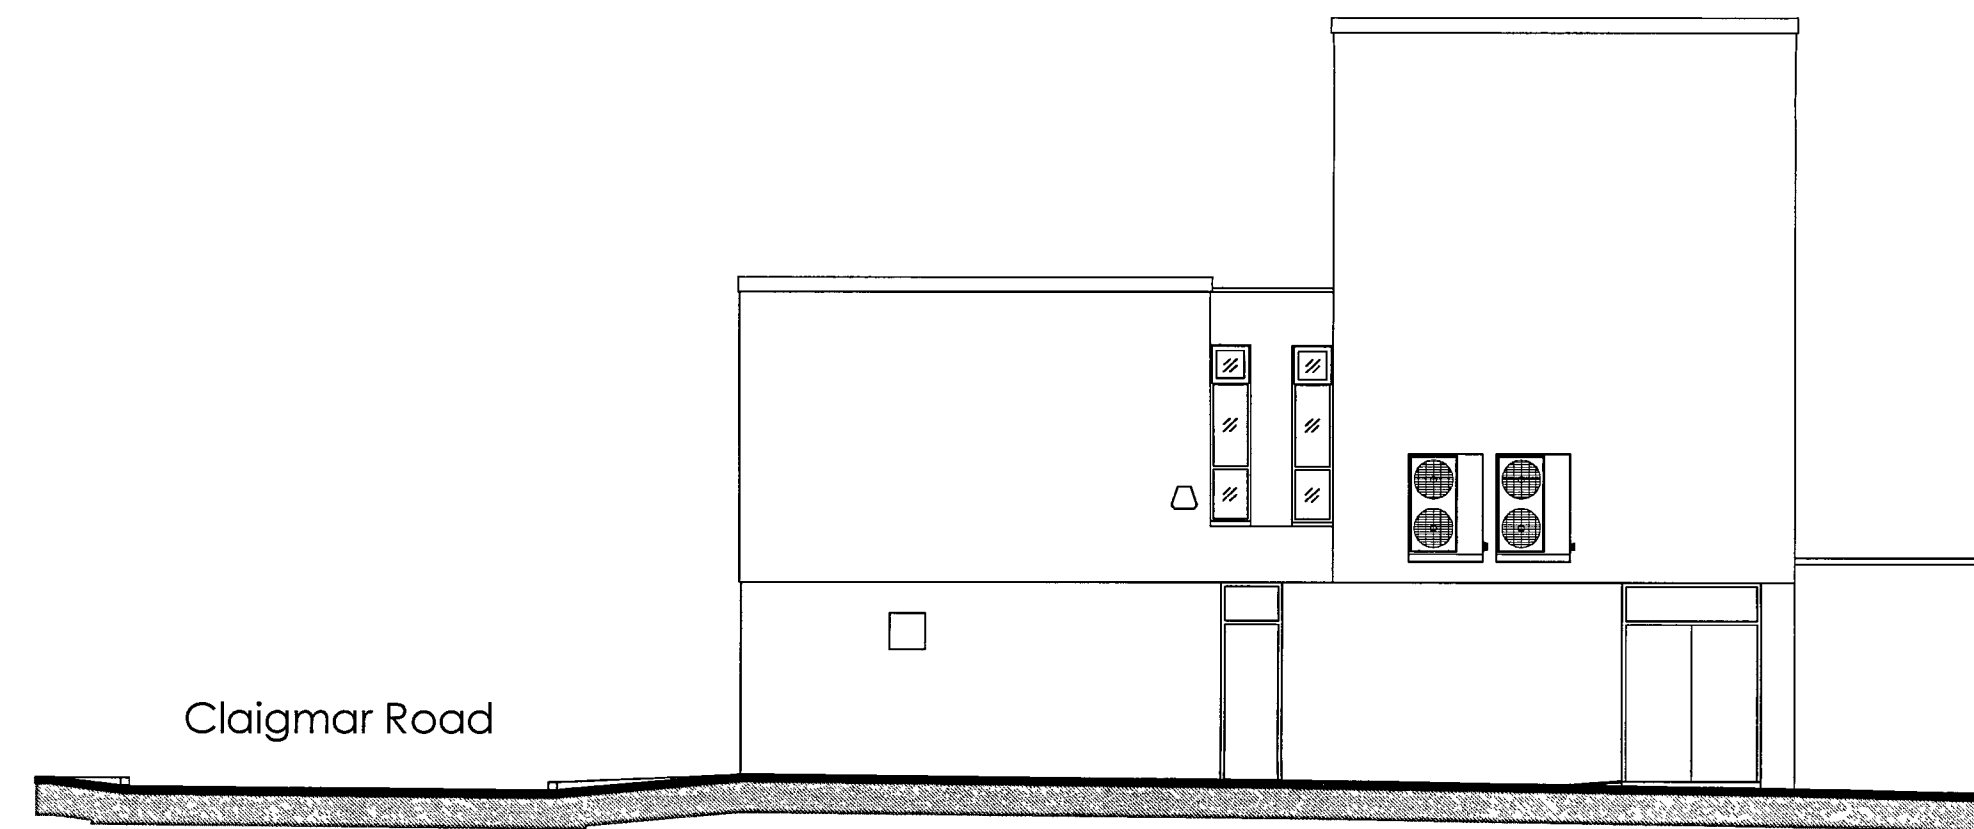

Existing rear elevation from service yard

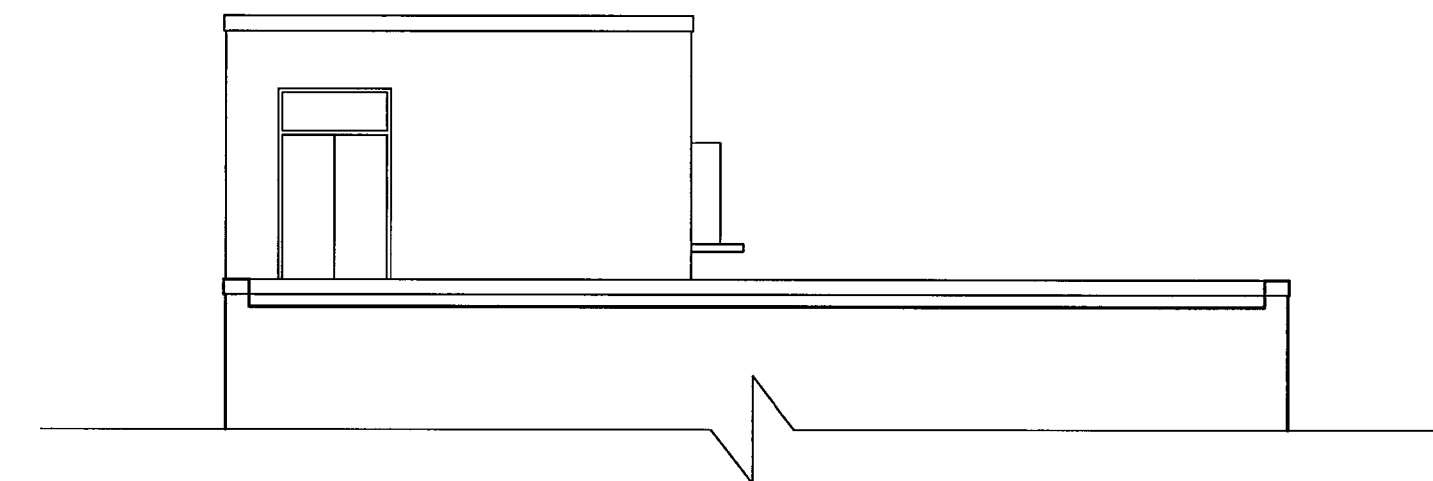

Existing front elevation of plant taken from roof level

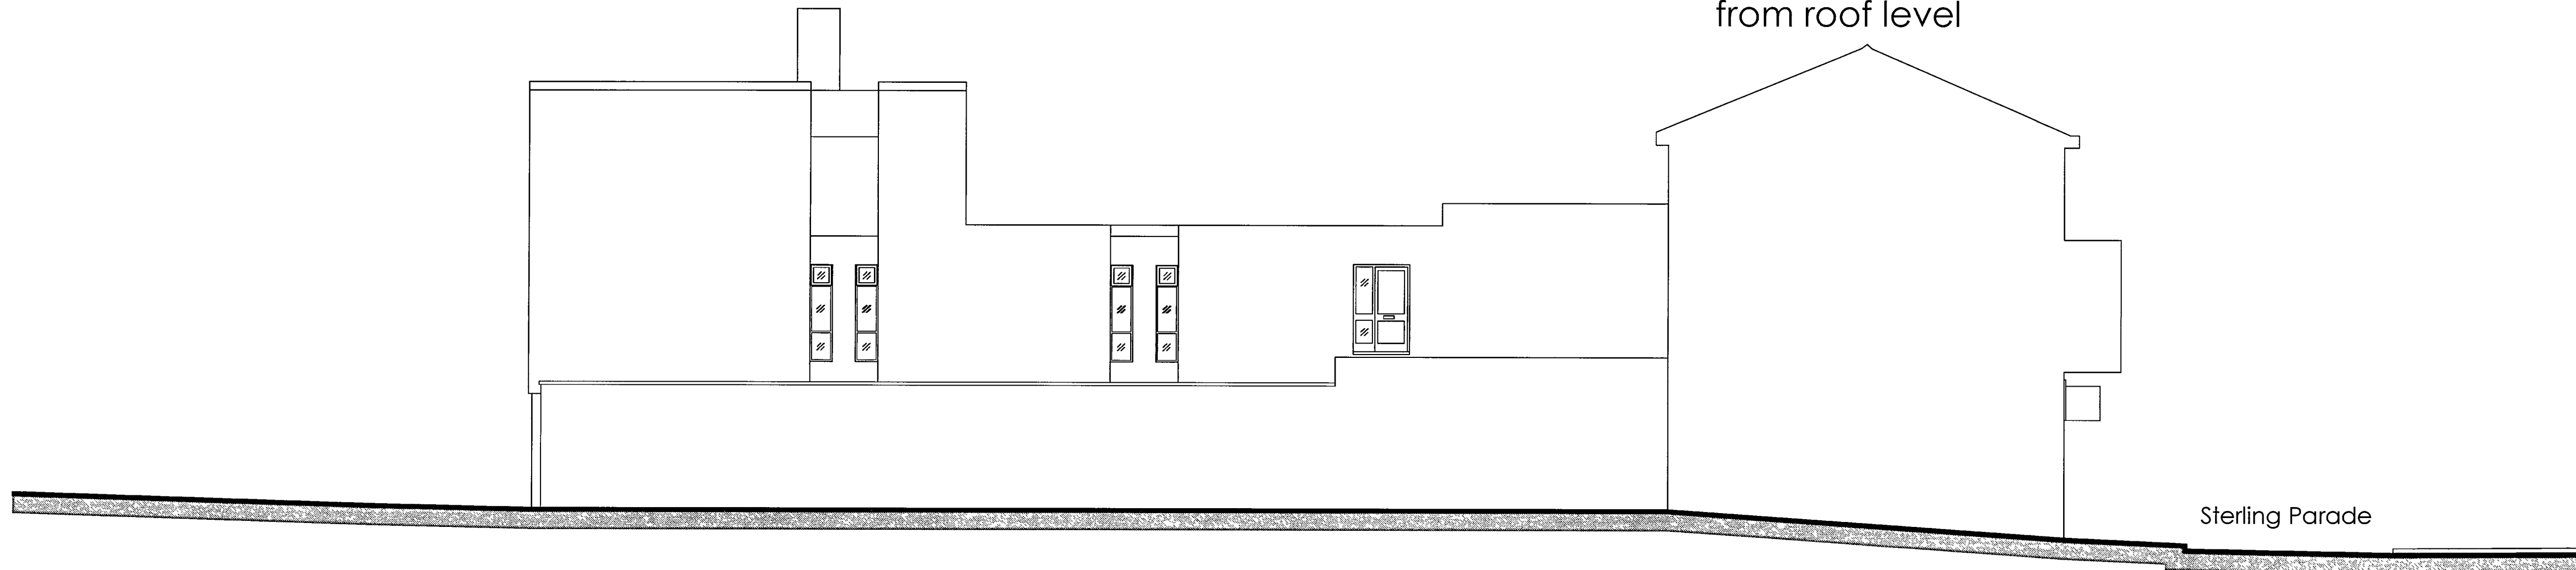

Existing side elevation from service yard

For Information

Revision By Approved

Office 7, Gateway 1000
Arlington Business Park
Whittle Way
Stevenage
Hertfordshire
SG1 2FP

t 01438 749400
f 01438 749591
e arc@archer uk com
www archerarchitects co uk

architects

Client
TESCO EXPRESS

Project
STERLING PARADE
FUSTINGTON

Drawing Title
EXISTING ELEVATIONS

Scale	Date	Drawn	Checked
1:100	15.10.2007	MW	
Project No	Drawing No	Revision	
3246	(P)200		