





EXISTING SIDE ELEVATION
Scale 1:50



EXISTING FRONT ELEVATION
Scale 1:50

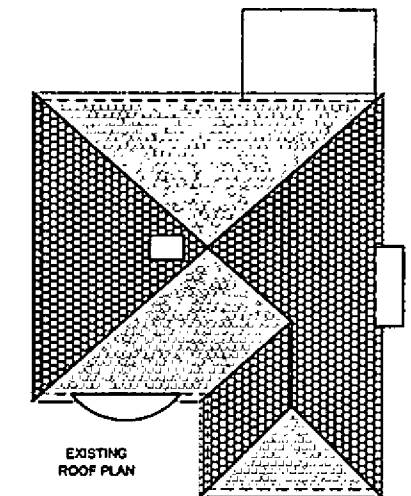

EXISTING
ROOF PLAN

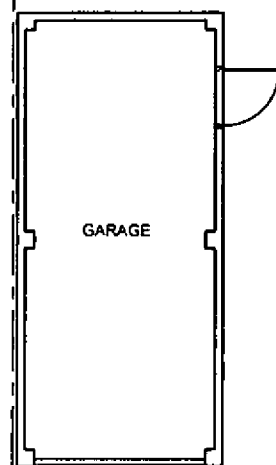


GARAGE


Scale 1:50 @ A1 1:100 @ A3



EXISTING REAR ELEVATION
Scale 1:50

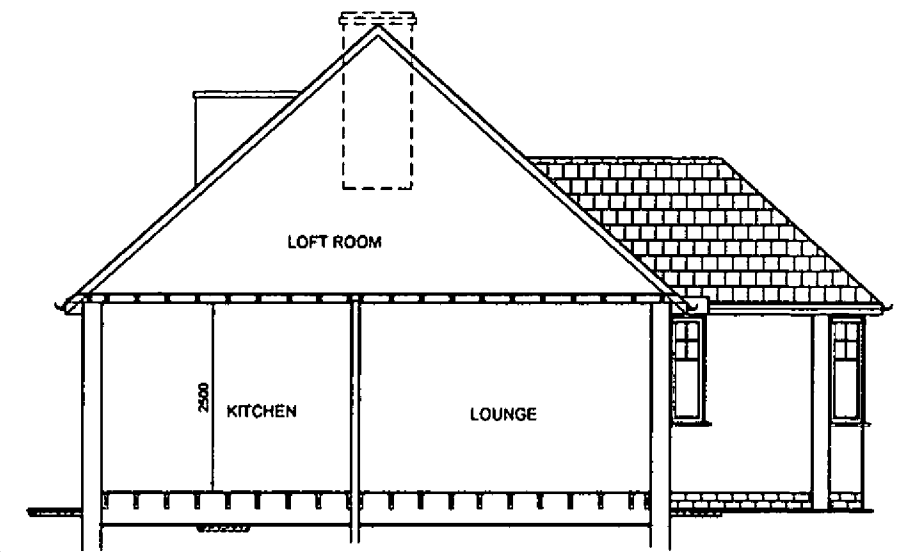

EXISTING SECTIONAL ELEVATION
Scale 1:50

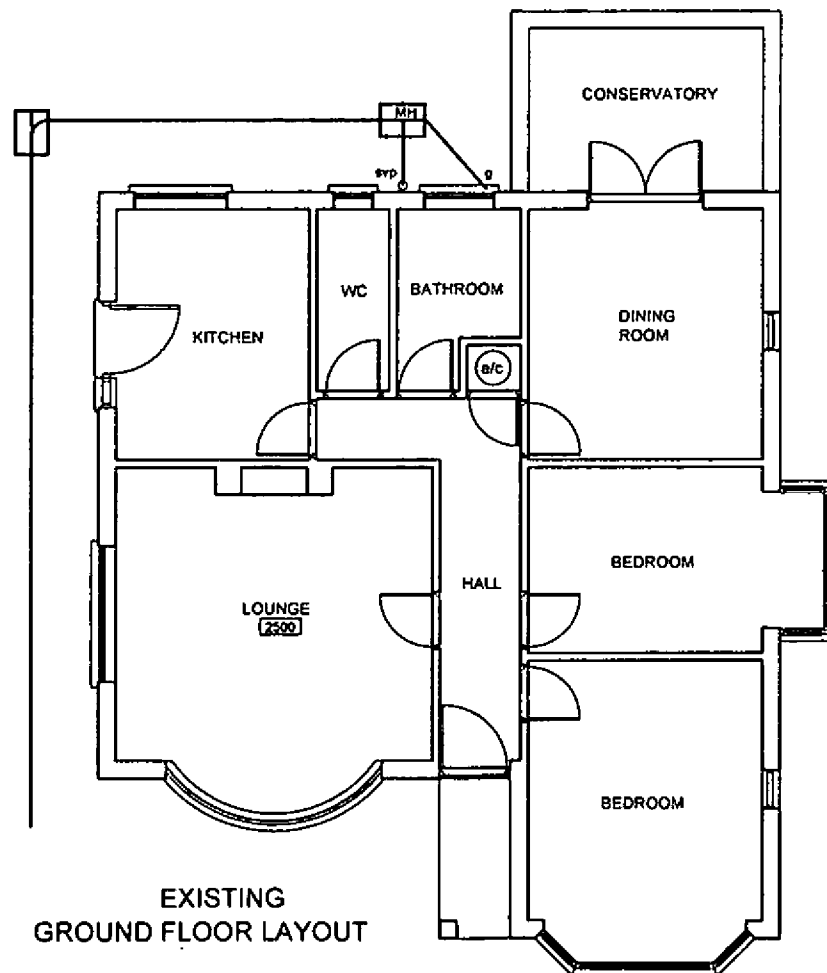

EXISTING
GROUND FLOOR LAYOUT

Scale 1:50 @ A1 1:100 @ A3



EXISTING SIDE ELEVATION
Scale 1:50

Rev	Date	Revision
C		
B		
A	May 2017	Issued for Certificate of Lawfulness
-	May 2017	1st Draft for Client comments

Copyright
Graham Page
Building Design Services

35 Windsor Drive
Rustington, West Sussex. BN16 3SW

Client **Y. STUBBS**

Job Title
**PROPOSED
SINGLE STOREY
REAR EXTENSION at
2 AMBERLEY ROAD
RUSTINGTON
BN16 2EE**

Drawing Title
**EXISTING
PLANS & ELEVATIONS**



Scale	AS SHOWN @ A1
Date	13-05-17
Drawn by	G A PAGE
Proj No.	642.17 / 02
	A