



1A Fairlight Road
Eastbourne
BN22 7NY

t: 01323 325354
t: 01932 506111
e: ashley@staac.co.uk
e: support@staac.co.uk

NOTES:

This drawing is to be read in conjunction with
all relevant Architects and Engineers drawings
Only figured dimensions are to be used for
construction
All dimensions are to be verified on site prior
to work commencing

No.	Description	Date

Client: Envision

Address:66 The St, Rustington,
Littlehampton
BN16 3NR

Project: Proposed Conversion

Drawing title: Proposed Plans


Project No 19048

Date 23-12-20

Drawn by IA

Drawing No P03

Scale1:100@A3

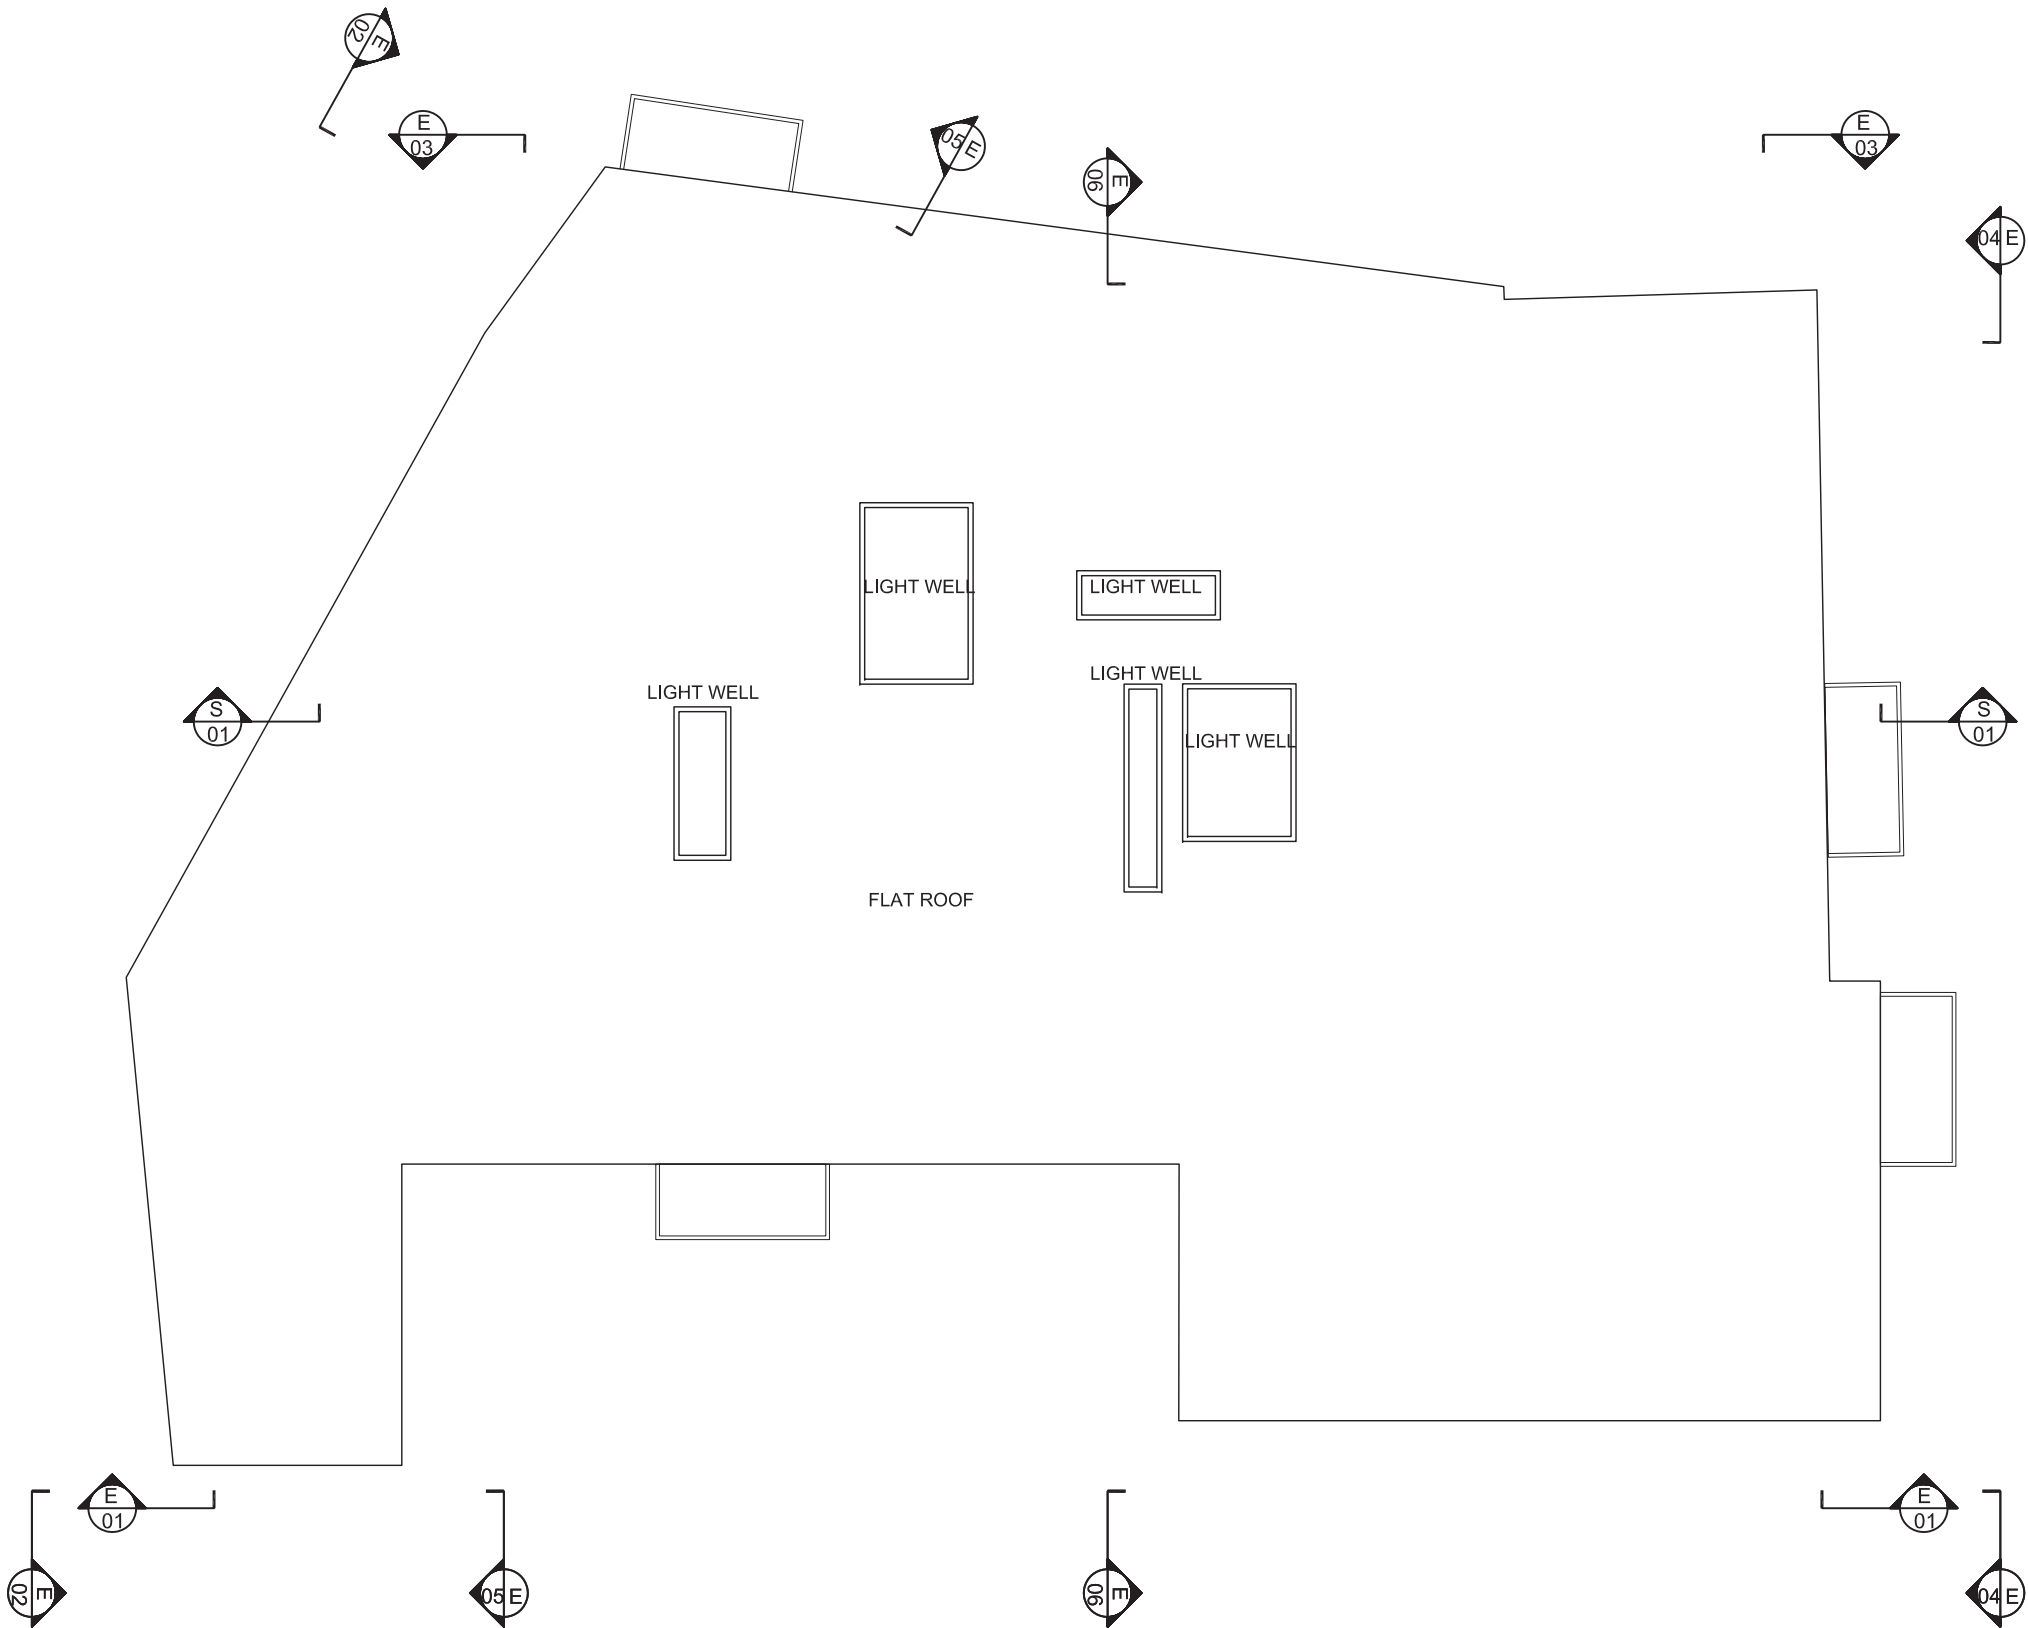

ROOF PLAN



1:100 SCALE in METRES