



1A Fairlight Road  
Eastbourne  
BN22 7NY

t: 01323 325354  
t: 01932 506111  
e: ashley@staac.co.uk  
e: support@staac.co.uk

**NOTES:**  
This drawing is to be read in conjunction with all relevant Architects and Engineers drawings  
Only figured dimensions are to be used for construction  
All dimensions are to be verified on site prior to work commencing


| No. | Description | Date |
|-----|-------------|------|
|     |             |      |

Client: Envision

Address:66 The St, Rustington,  
Littlehampton  
BN16 3NR

Project: Proposed Conversion

|                |                |
|----------------|----------------|
| Drawing title: | Proposed Plans |
| Project No     | 19048          |
| Date           | 23-12-20       |
| Drawn by       | IA             |
| Drawing No     | P01            |
| Scale1:100@A3  |                |

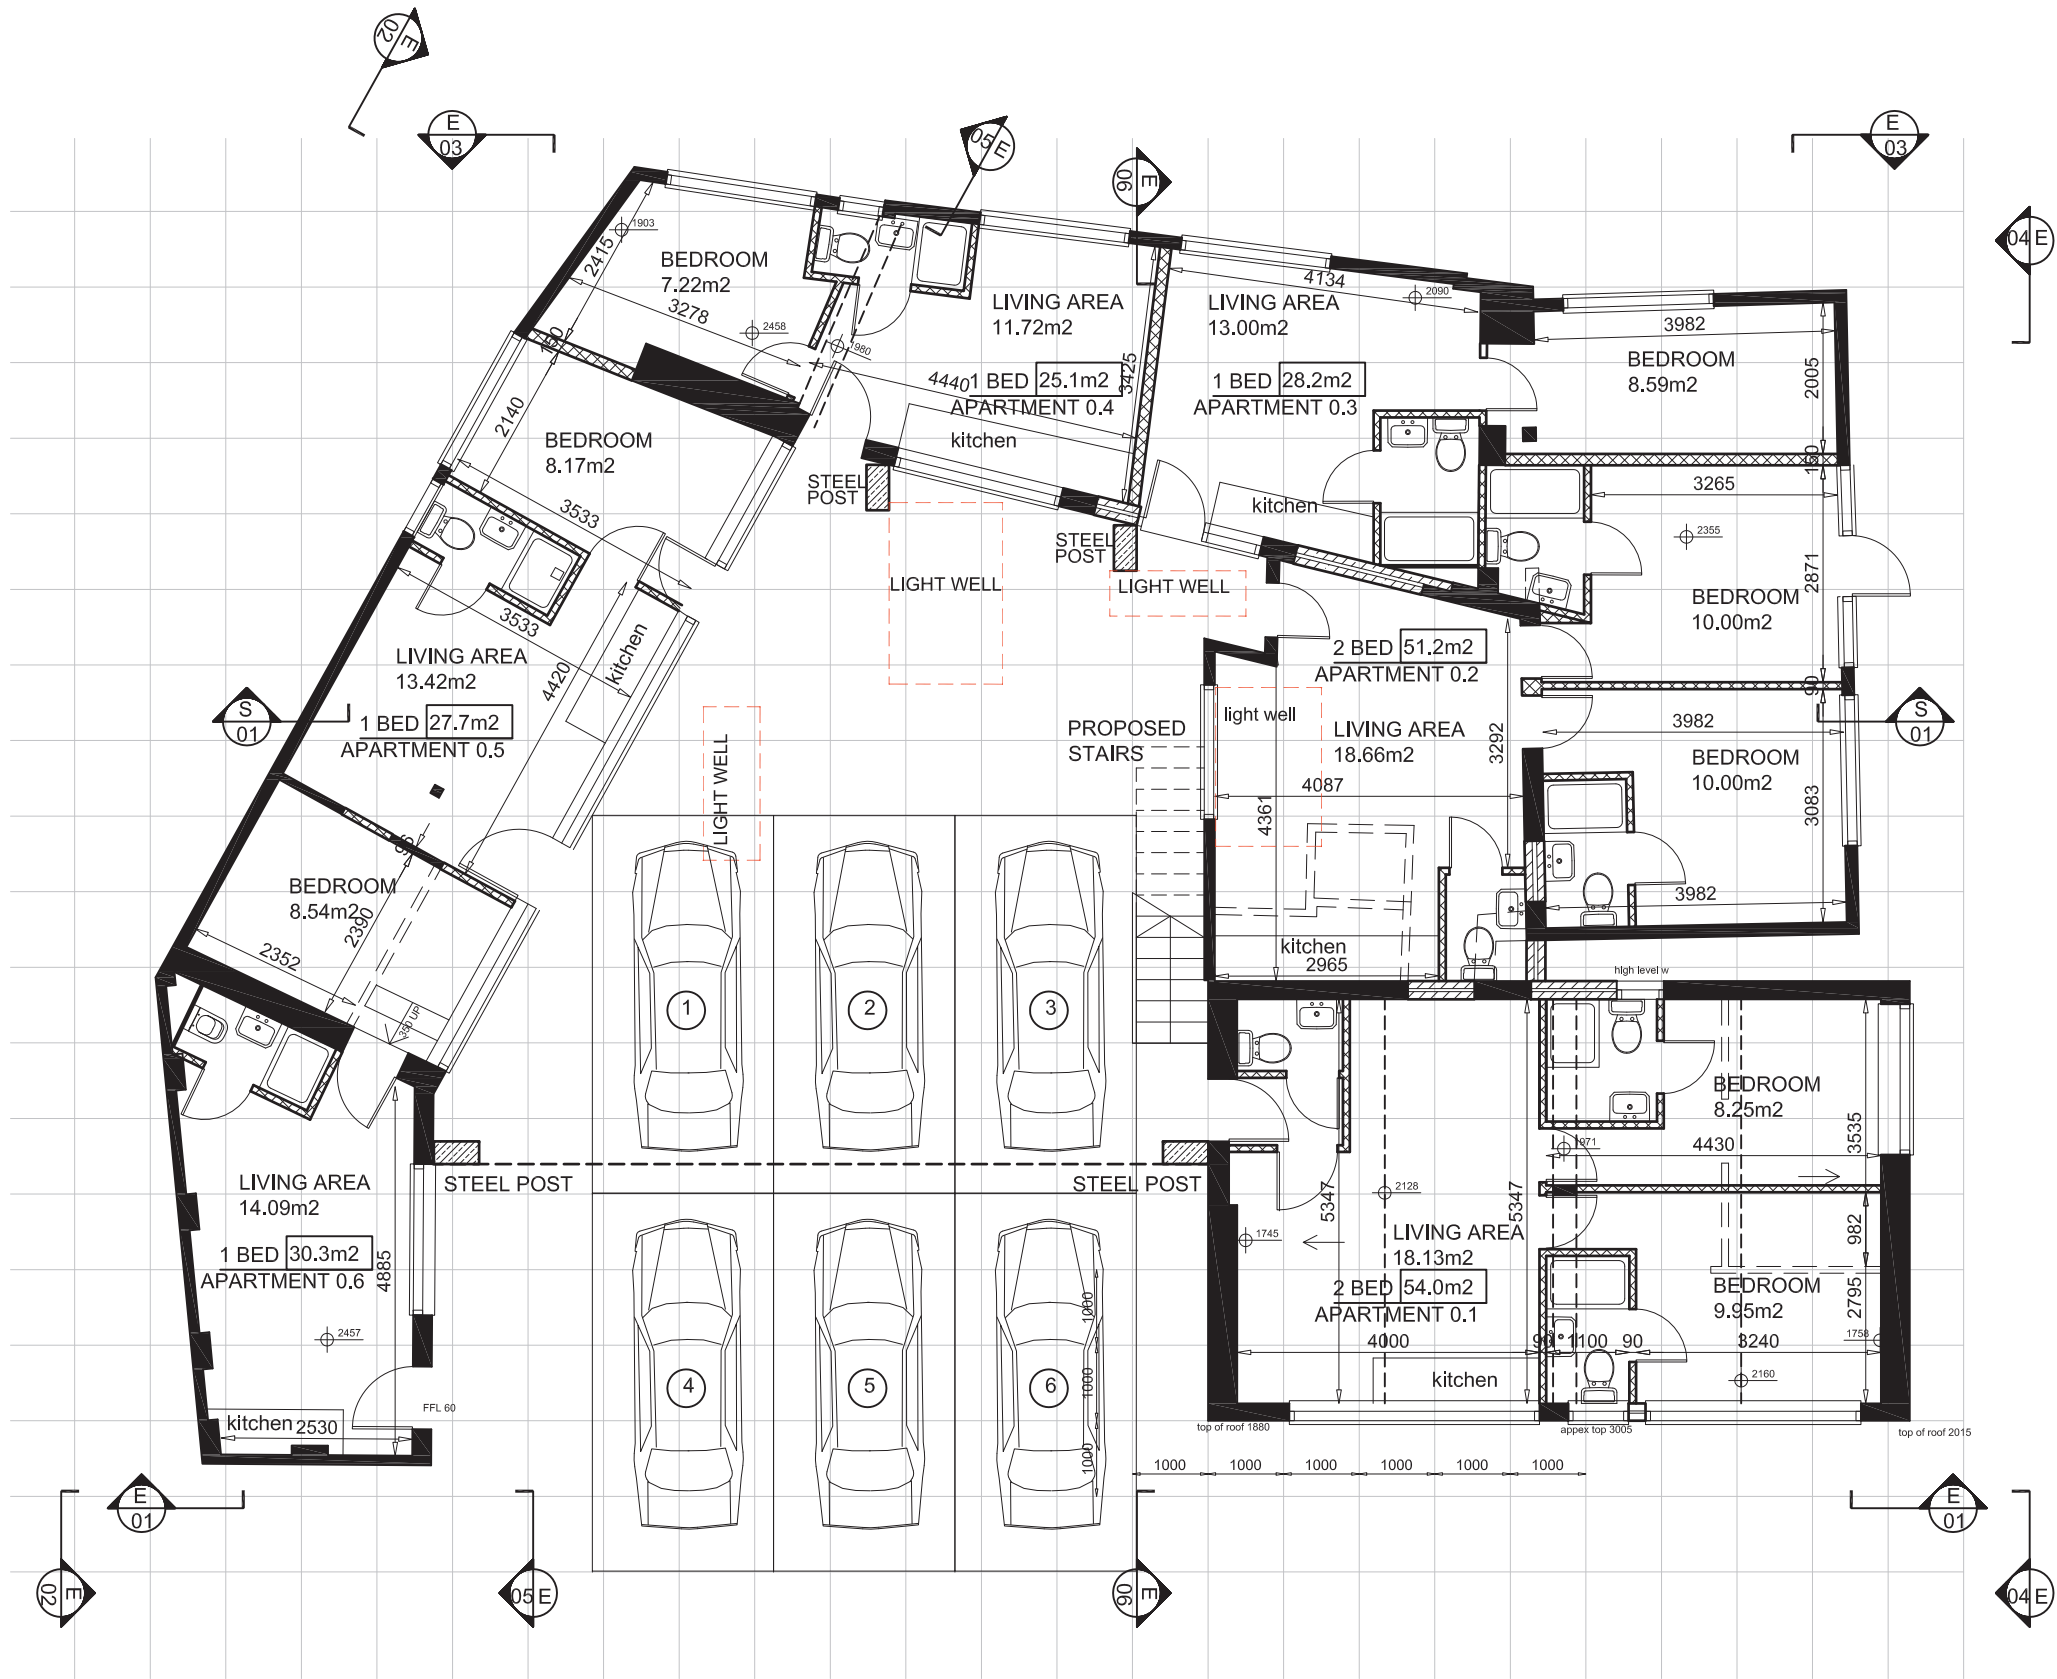

GROUND FLOOR PLAN

