




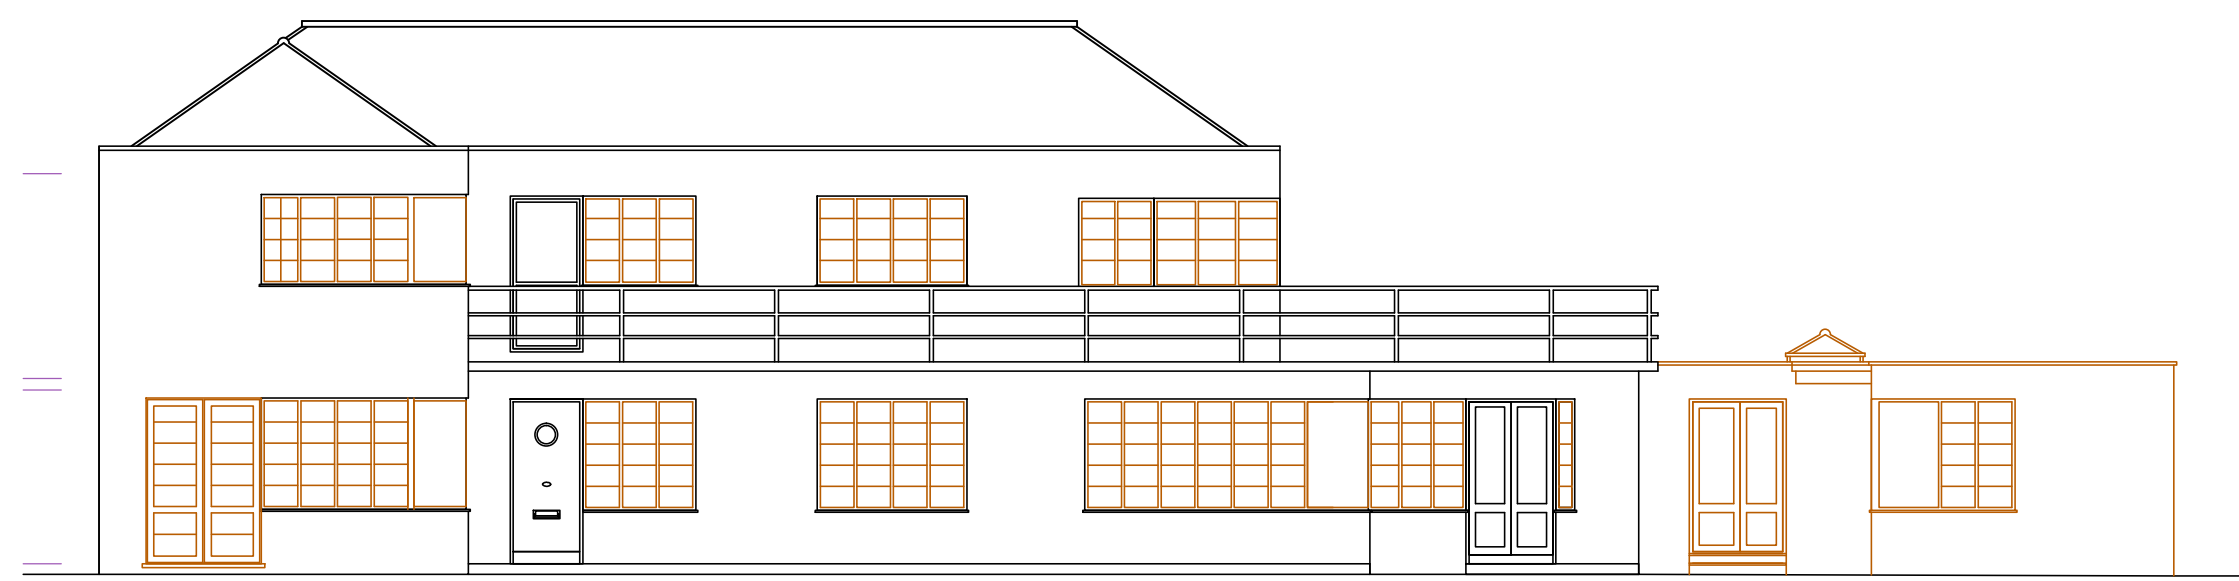

FRONT ELEVATION
West

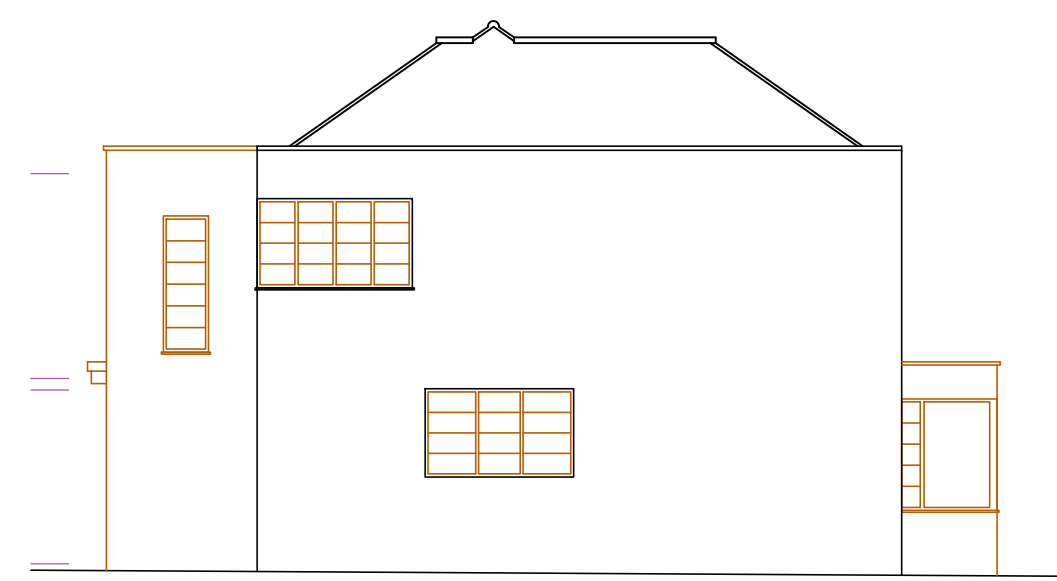


SIDE ELEVATION
North

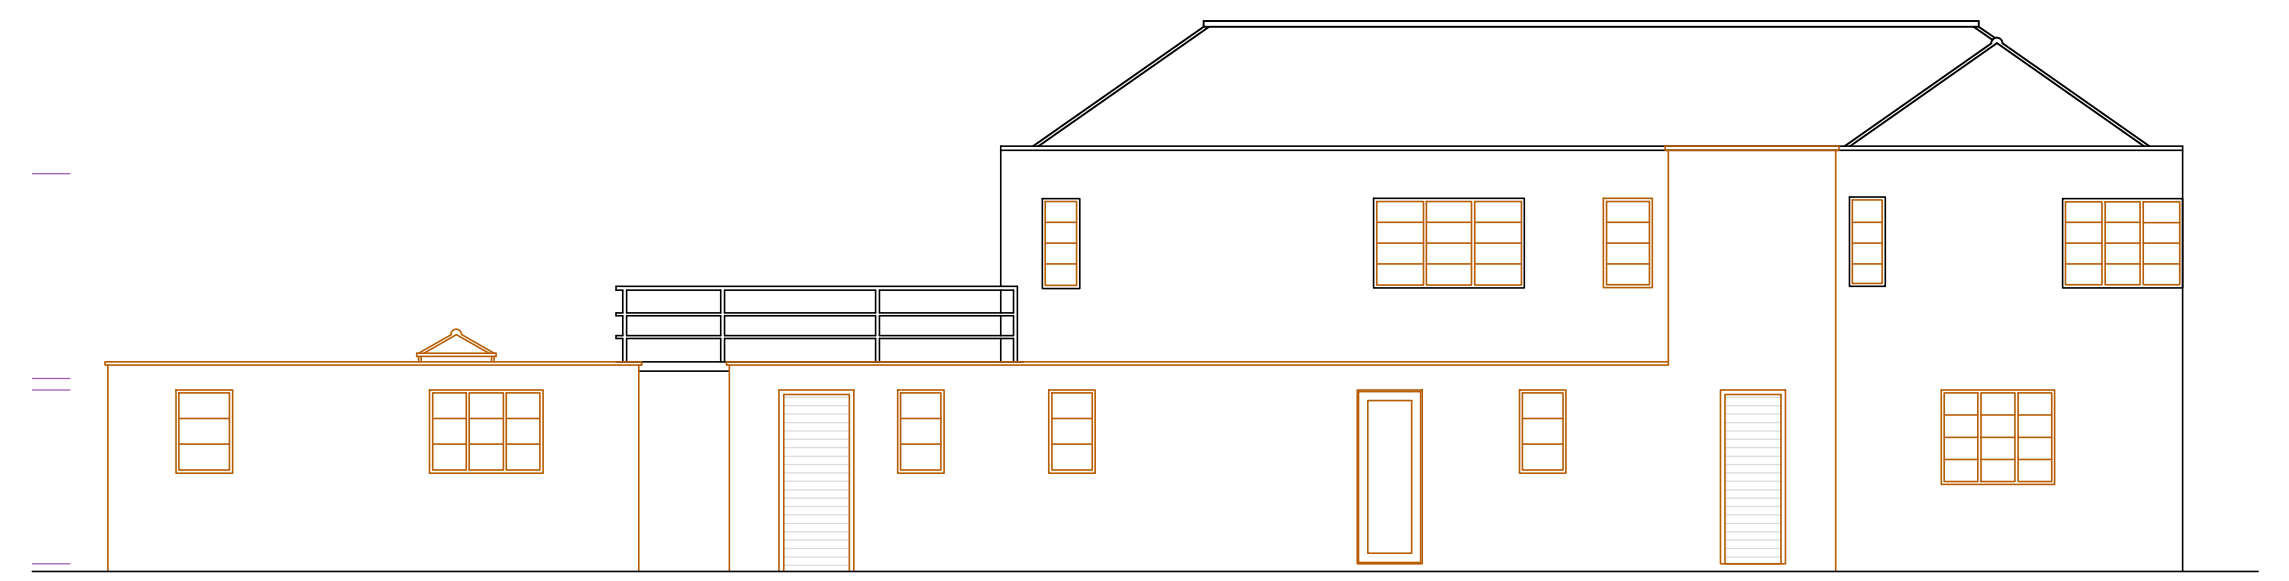


REAR ELEVATION
East

PROPOSED ELEVATIONS 1:100

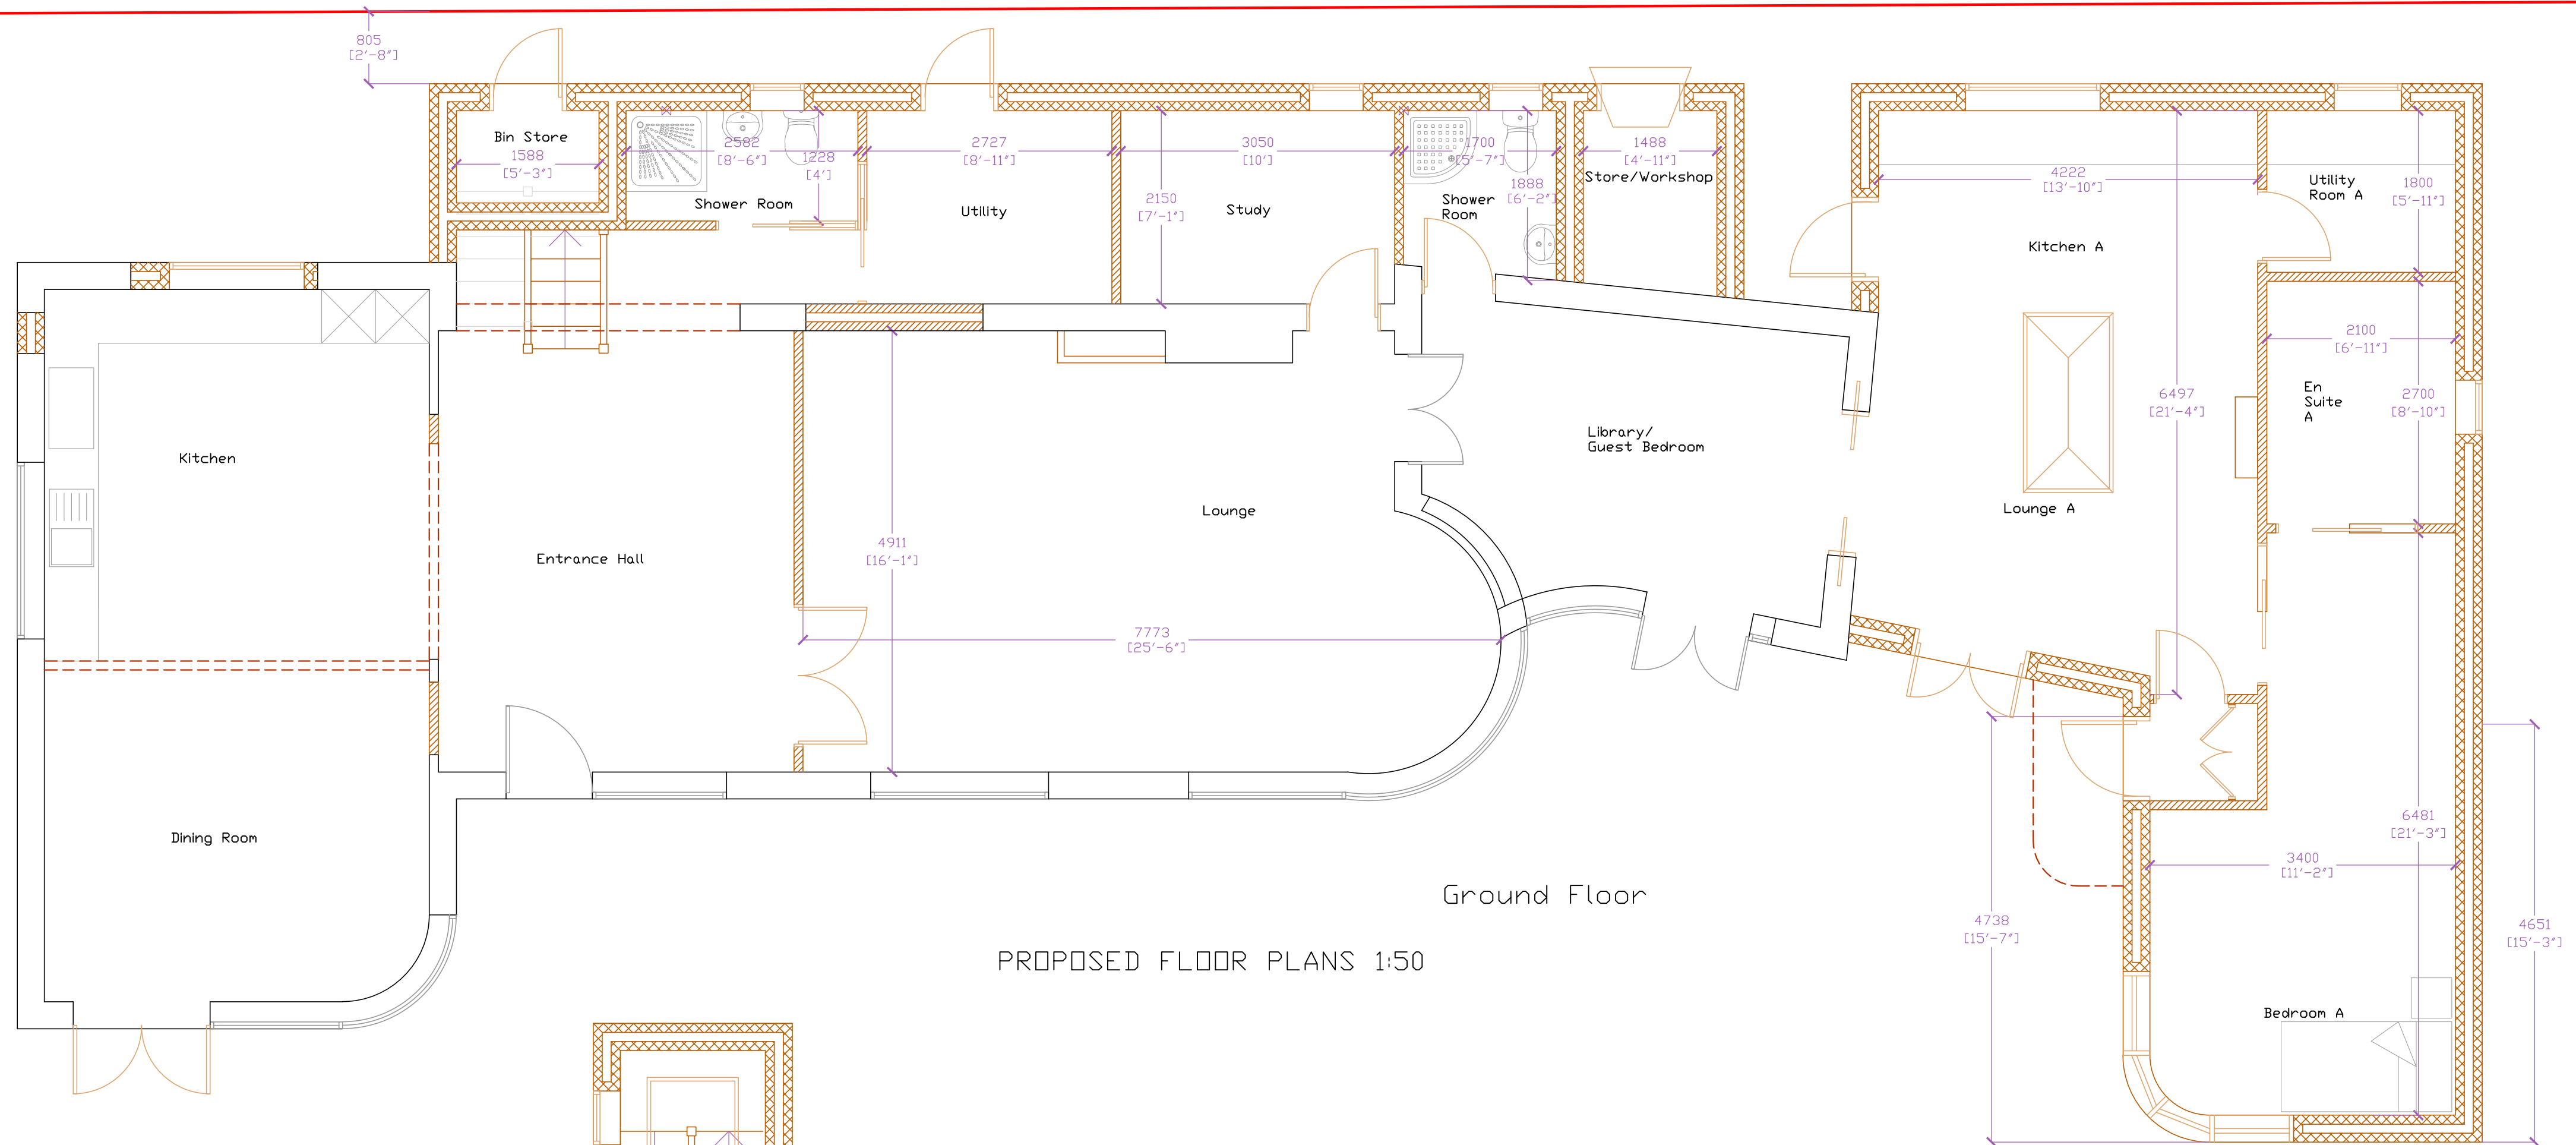

Ground Floor


PROPOSED FLOOR PLANS 1:50

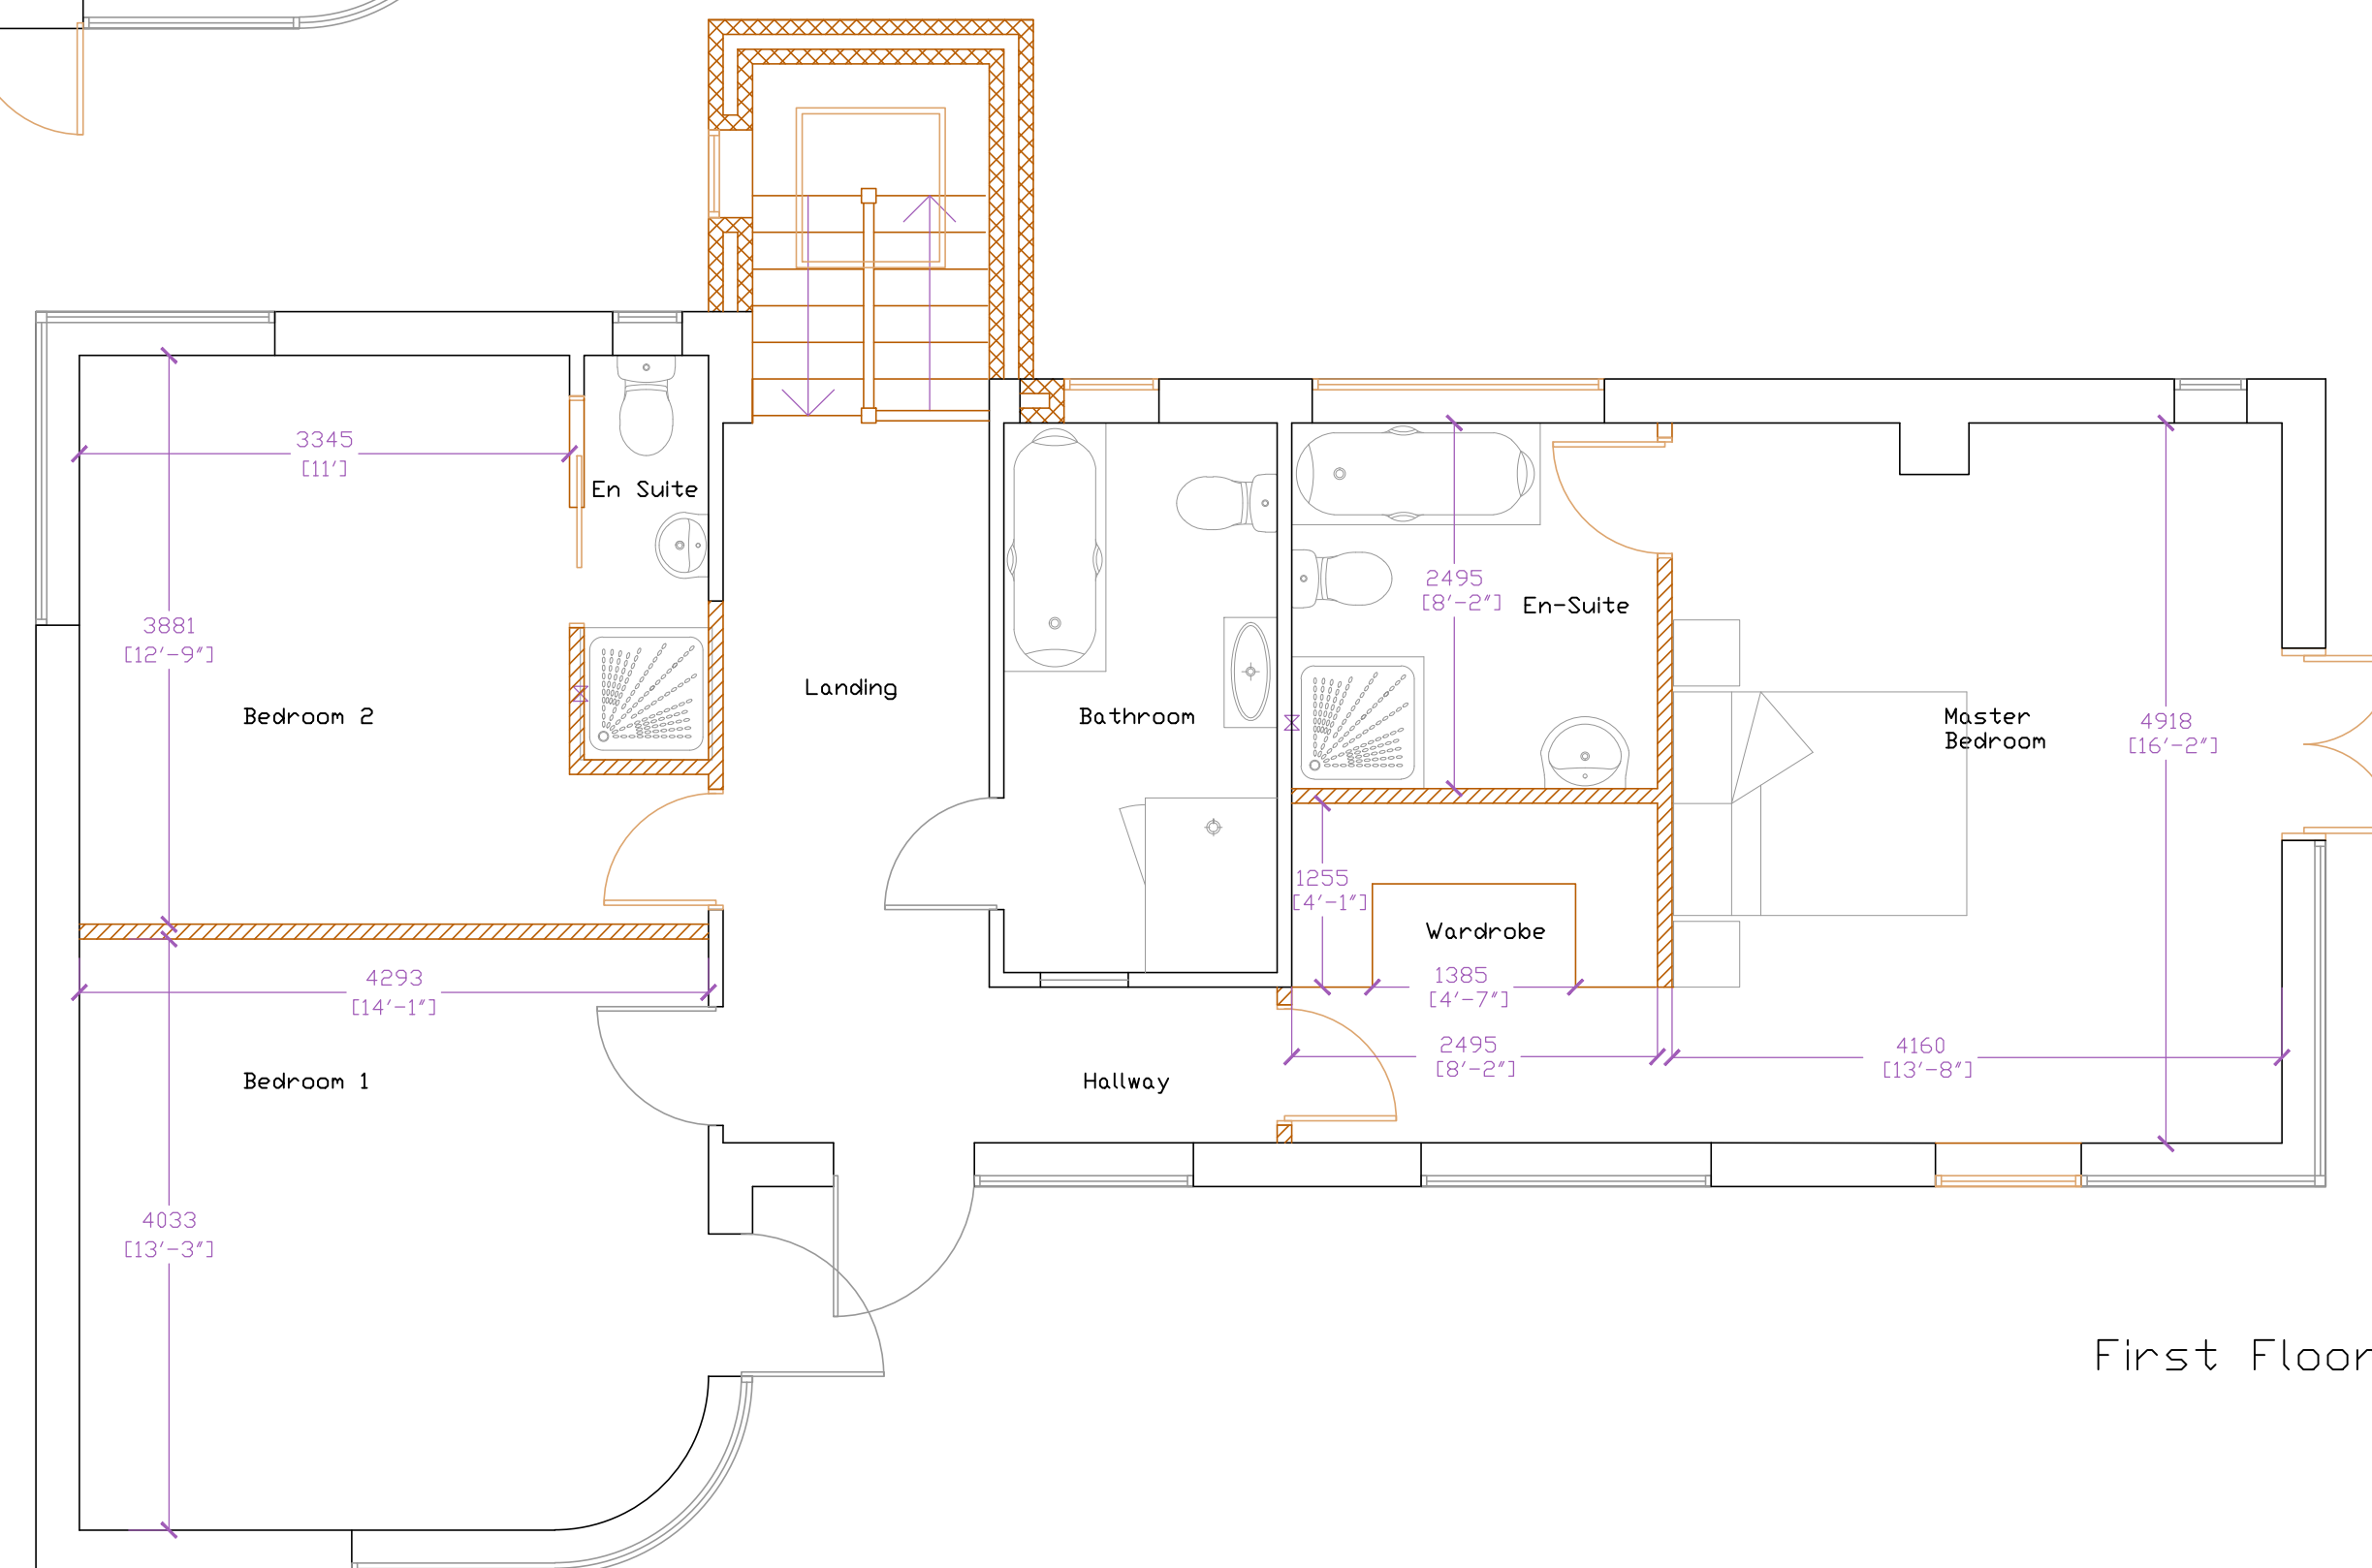


First Floor



SIDE ELEVATION
South

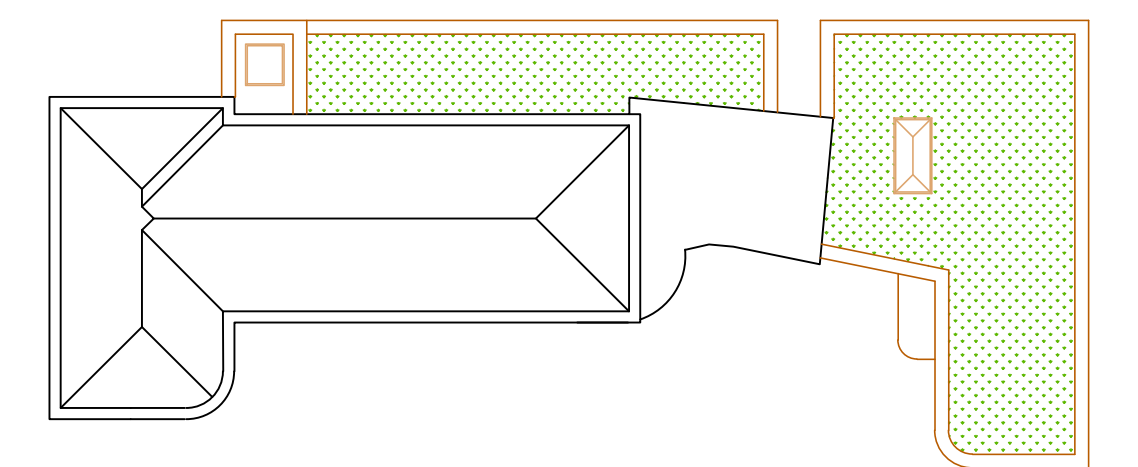

PROPOSED ROOF PLAN 1:200

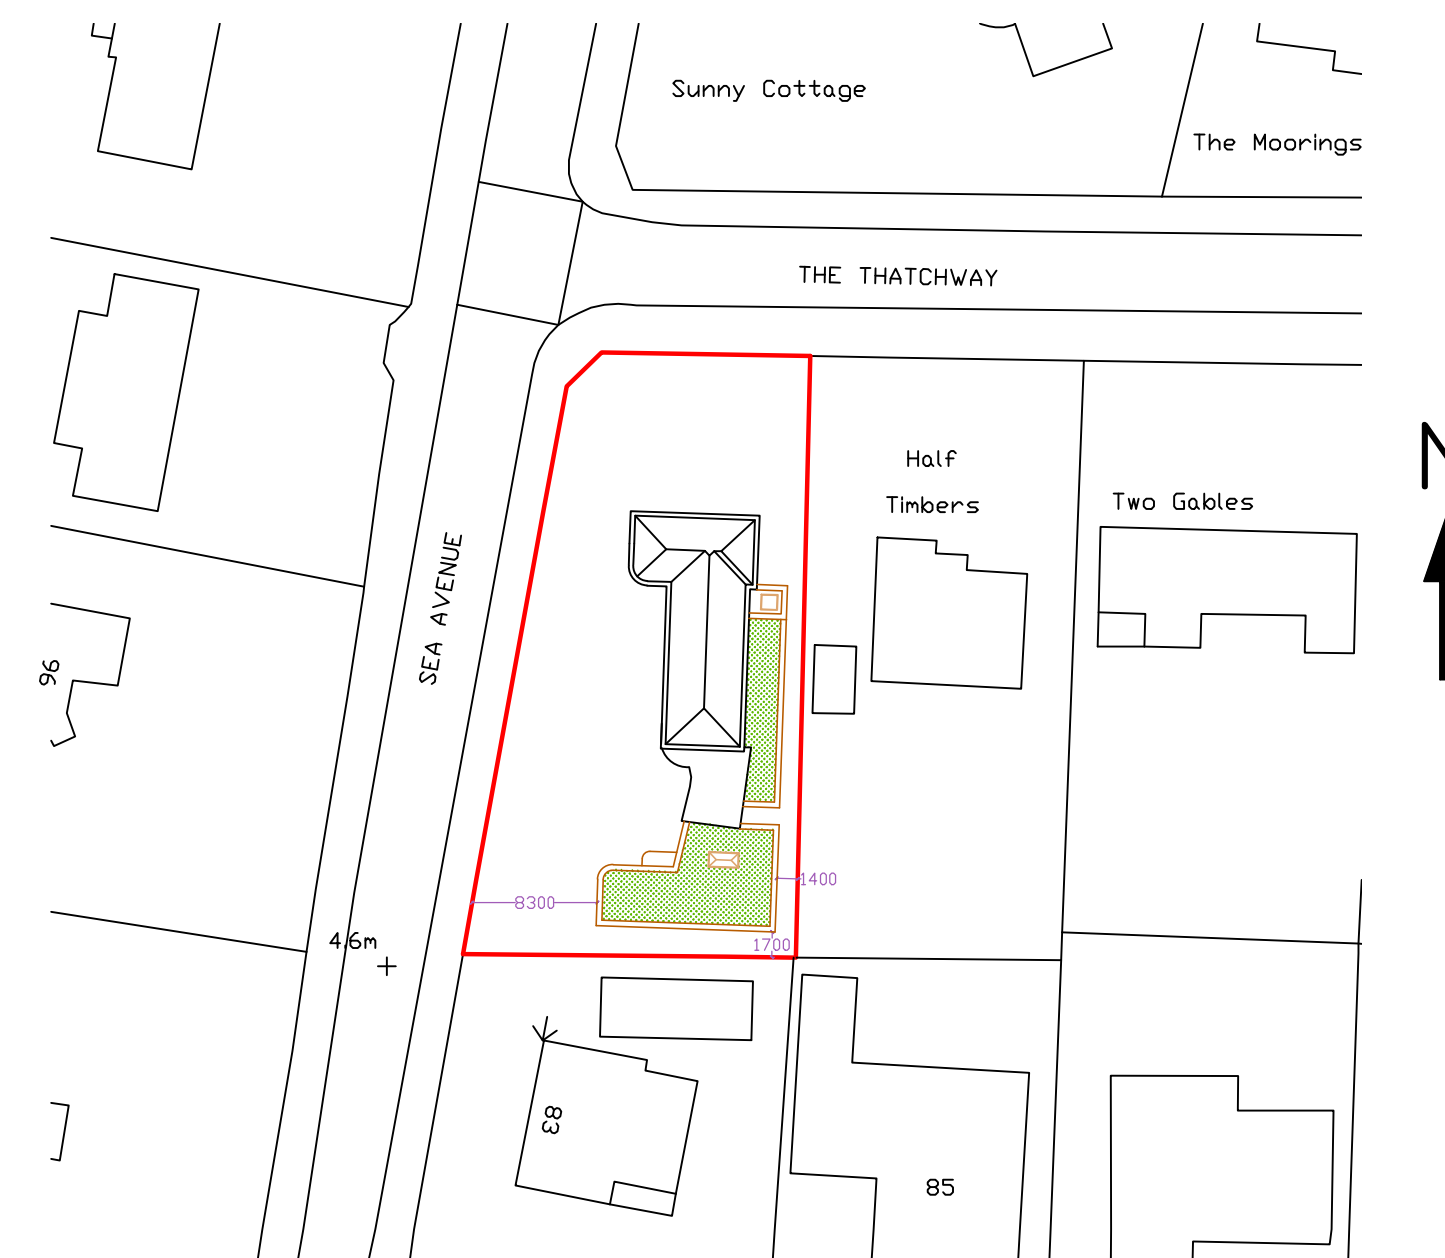

BLOCK 1:500

All dimensions to be checked on site prior to commencement of work, except for planning purposes.
This drawing is the copyright of
CALDOTECH LTD
and may not be copied, altered or reproduced in any way without written authority.

CALDOTECH LTD
11 THE PARADE
WILLOWHAYNE CRESCENT
EAST PRESTON
WEST SUSSEX
BN16 1NS Telephone 01903 859176

PROPOSED FLOOR PLANS, ELEVATIONS,
ROOF PLAN & LOCATION
81 Sea Avenue
Rustington
West Sussex
BN16 2DR

CLIENT			
Mr & Mrs Bevan			
R6	Planning suggestion	RM	28/04/15
R5	Planning suggestion	RM	21/04/15
R4	Client amendments	RM	21/04/15
R3	Window amendments	RM	25/03/15
R2	Art deco window style	RM	25/03/15
R1	Client amendments	RM	19/03/15
Issue	Details	By	Date

SCALE AS SHOWN on A1
DATE 28/04/15
DRAWING NUMBER 14660/02RG