




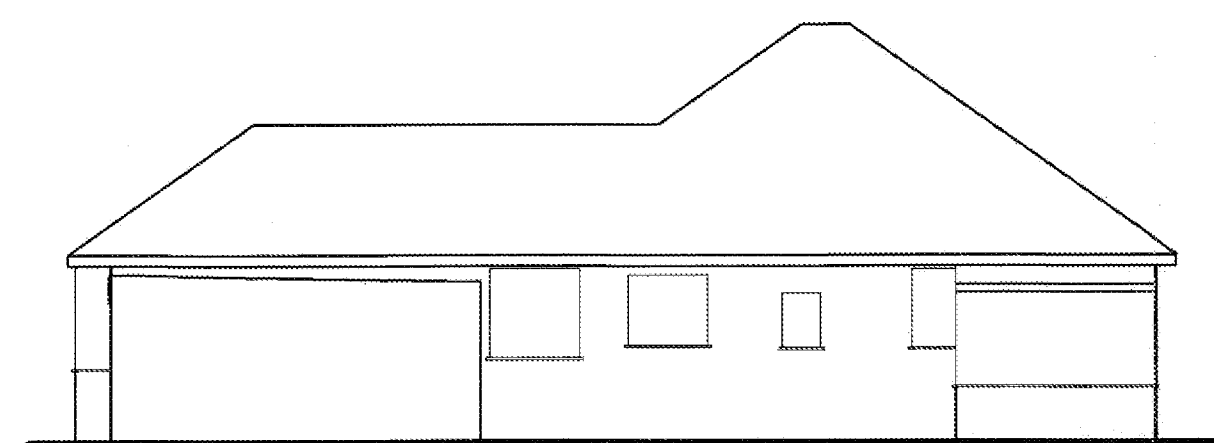


Existing Side (South) Elevation

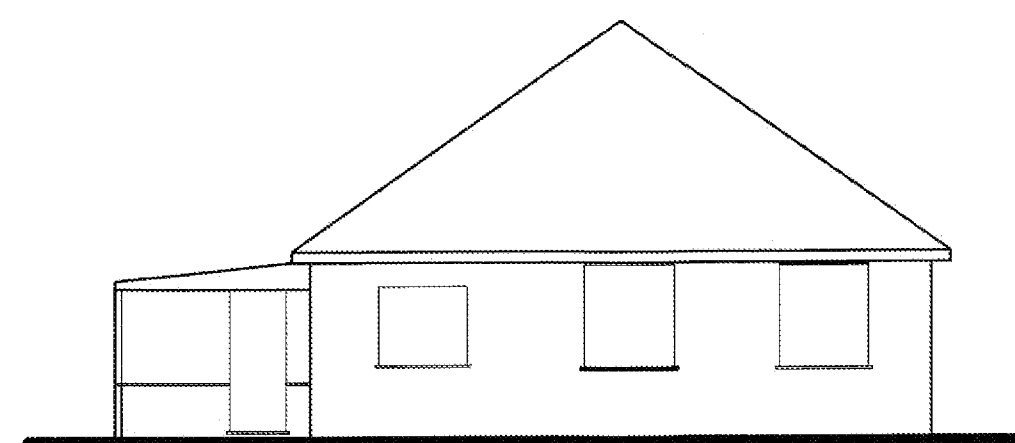



Existing Rear (East) Elevation

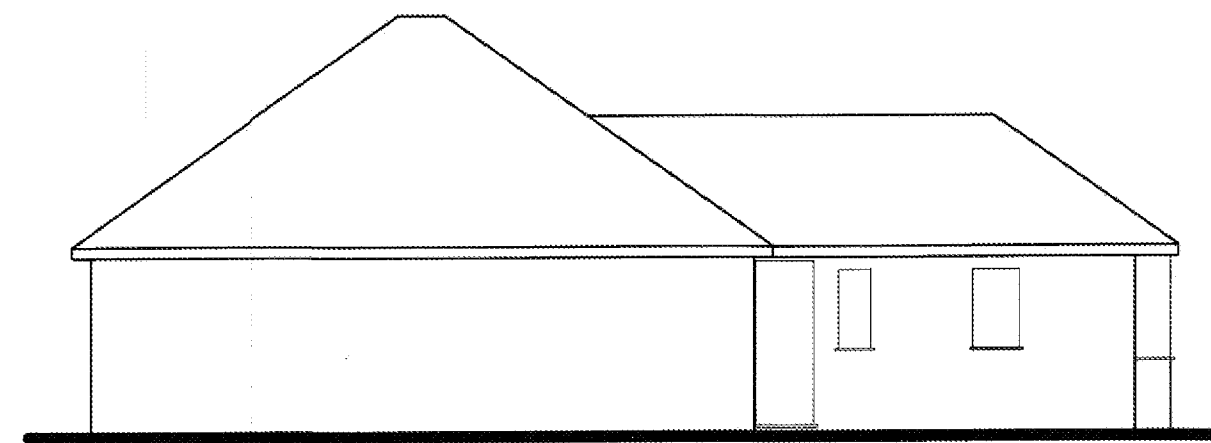


Existing Side (North) Elevation

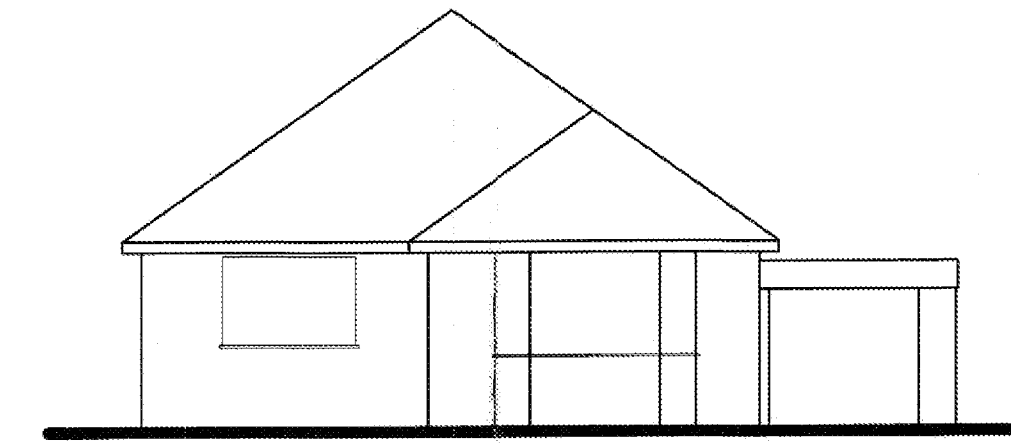


Existing Front (West) Elevation

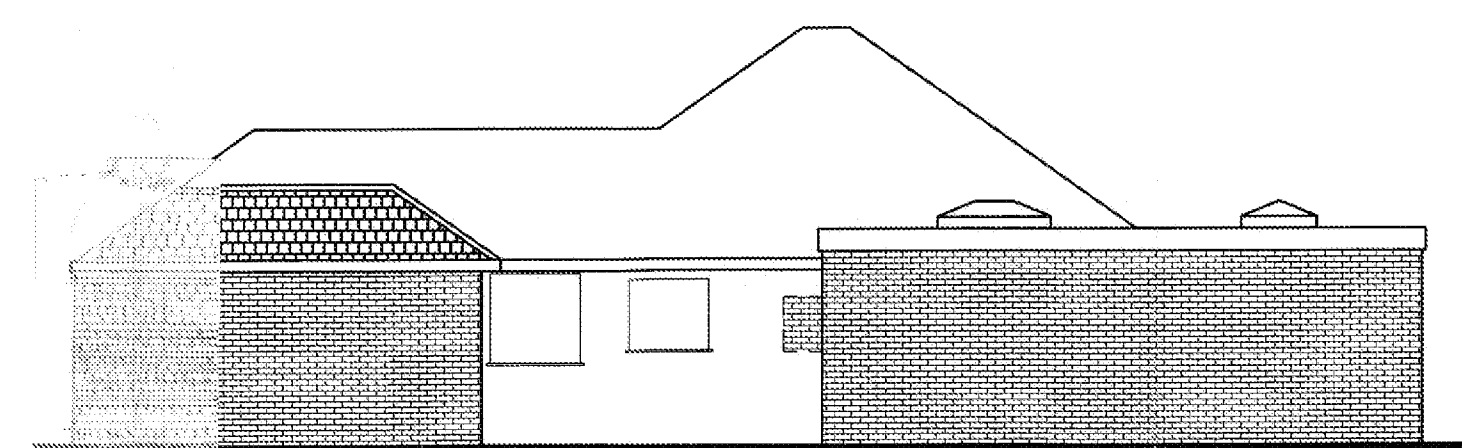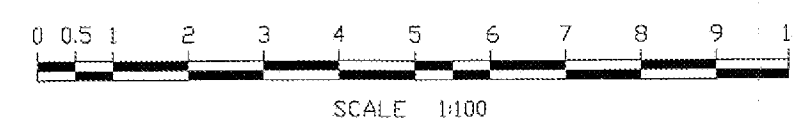


Proposed Side (South) Elevation

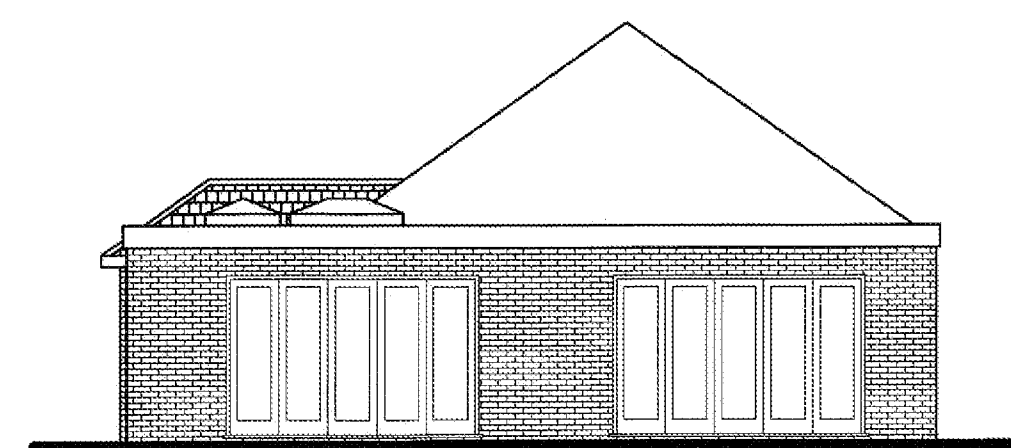



Proposed Rear (East) Elevation

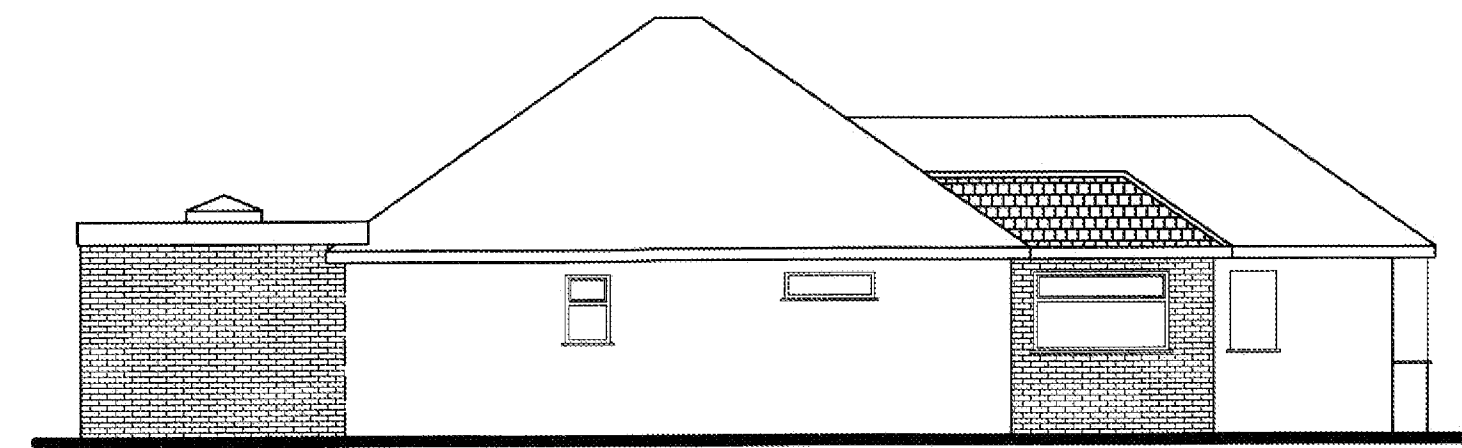


Proposed Side (North) Elevation

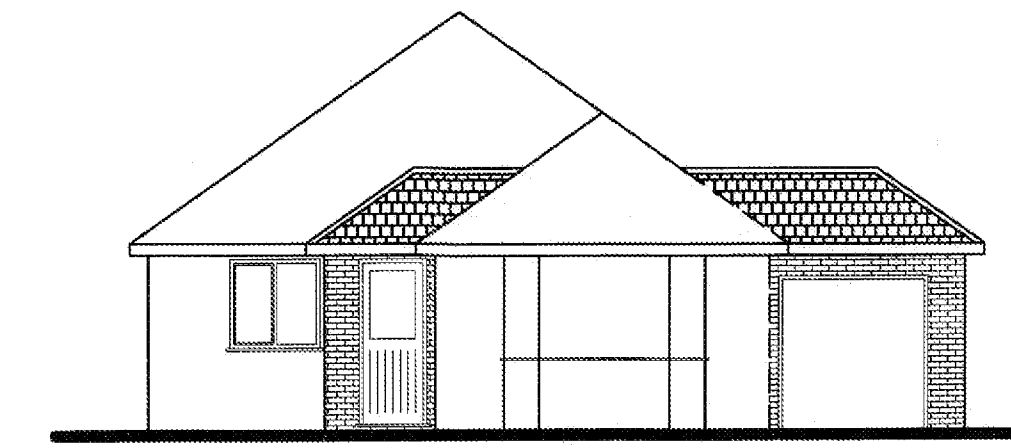


Proposed Front (West) Elevation

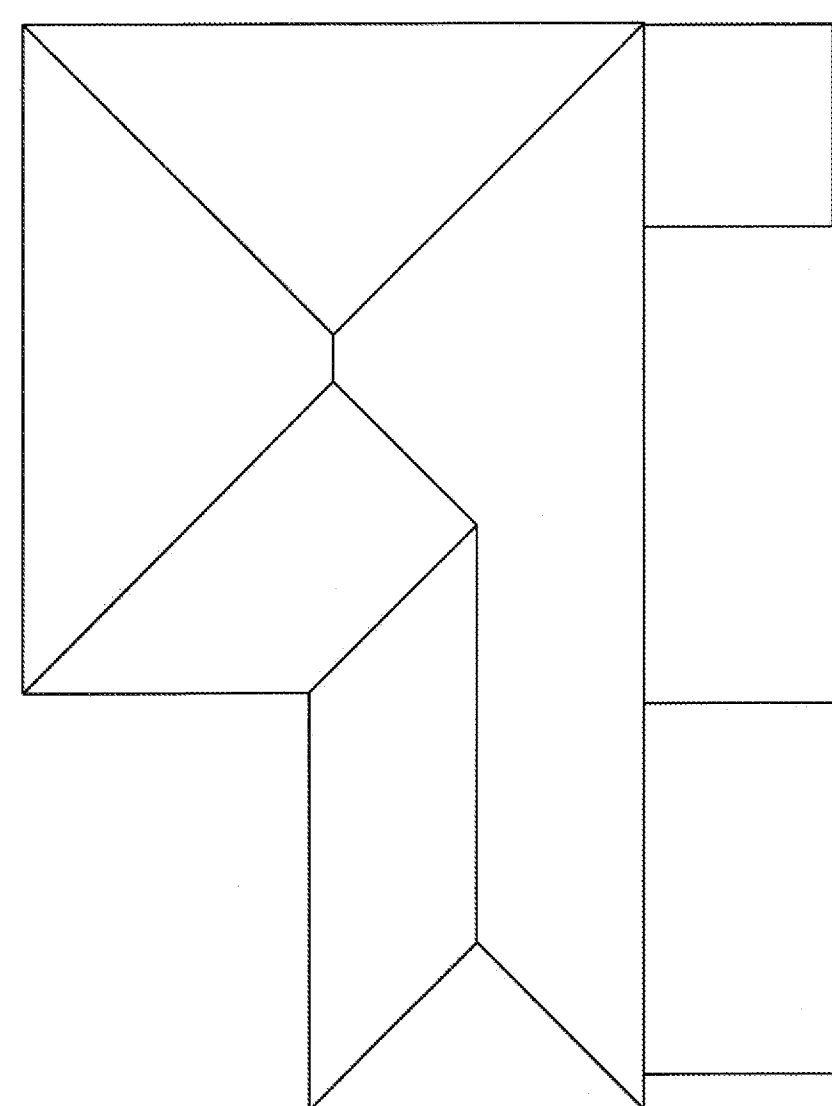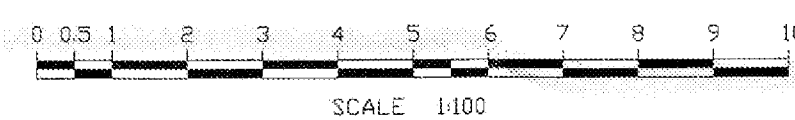

Existing Roof Plan

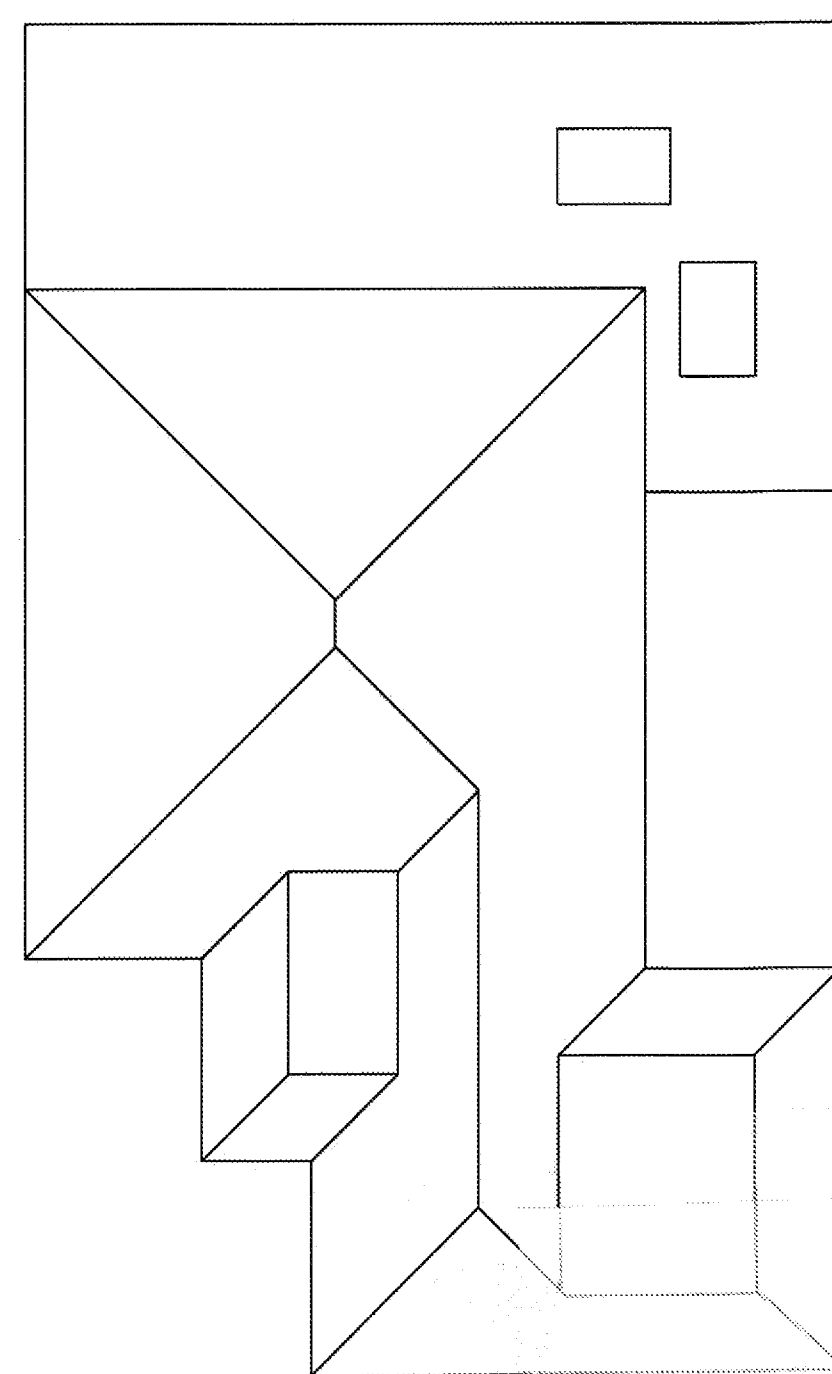

Proposed Roof Plan

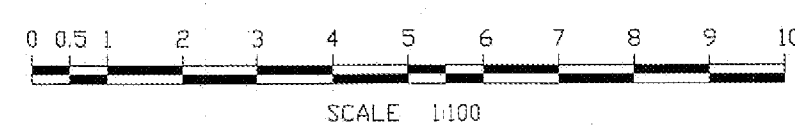

PETER MEEA

Address: 35 Amberley Road
Rustington
West Sussex
BN16 2EF

AMENDMENT TO
GARAGE DIMENSIONS
R1238/17/144

Scale: 1:100
Paper Size A1

DATE MAY 2019

DRAWING NO. 20190524/02

DRAWN BY PHM