




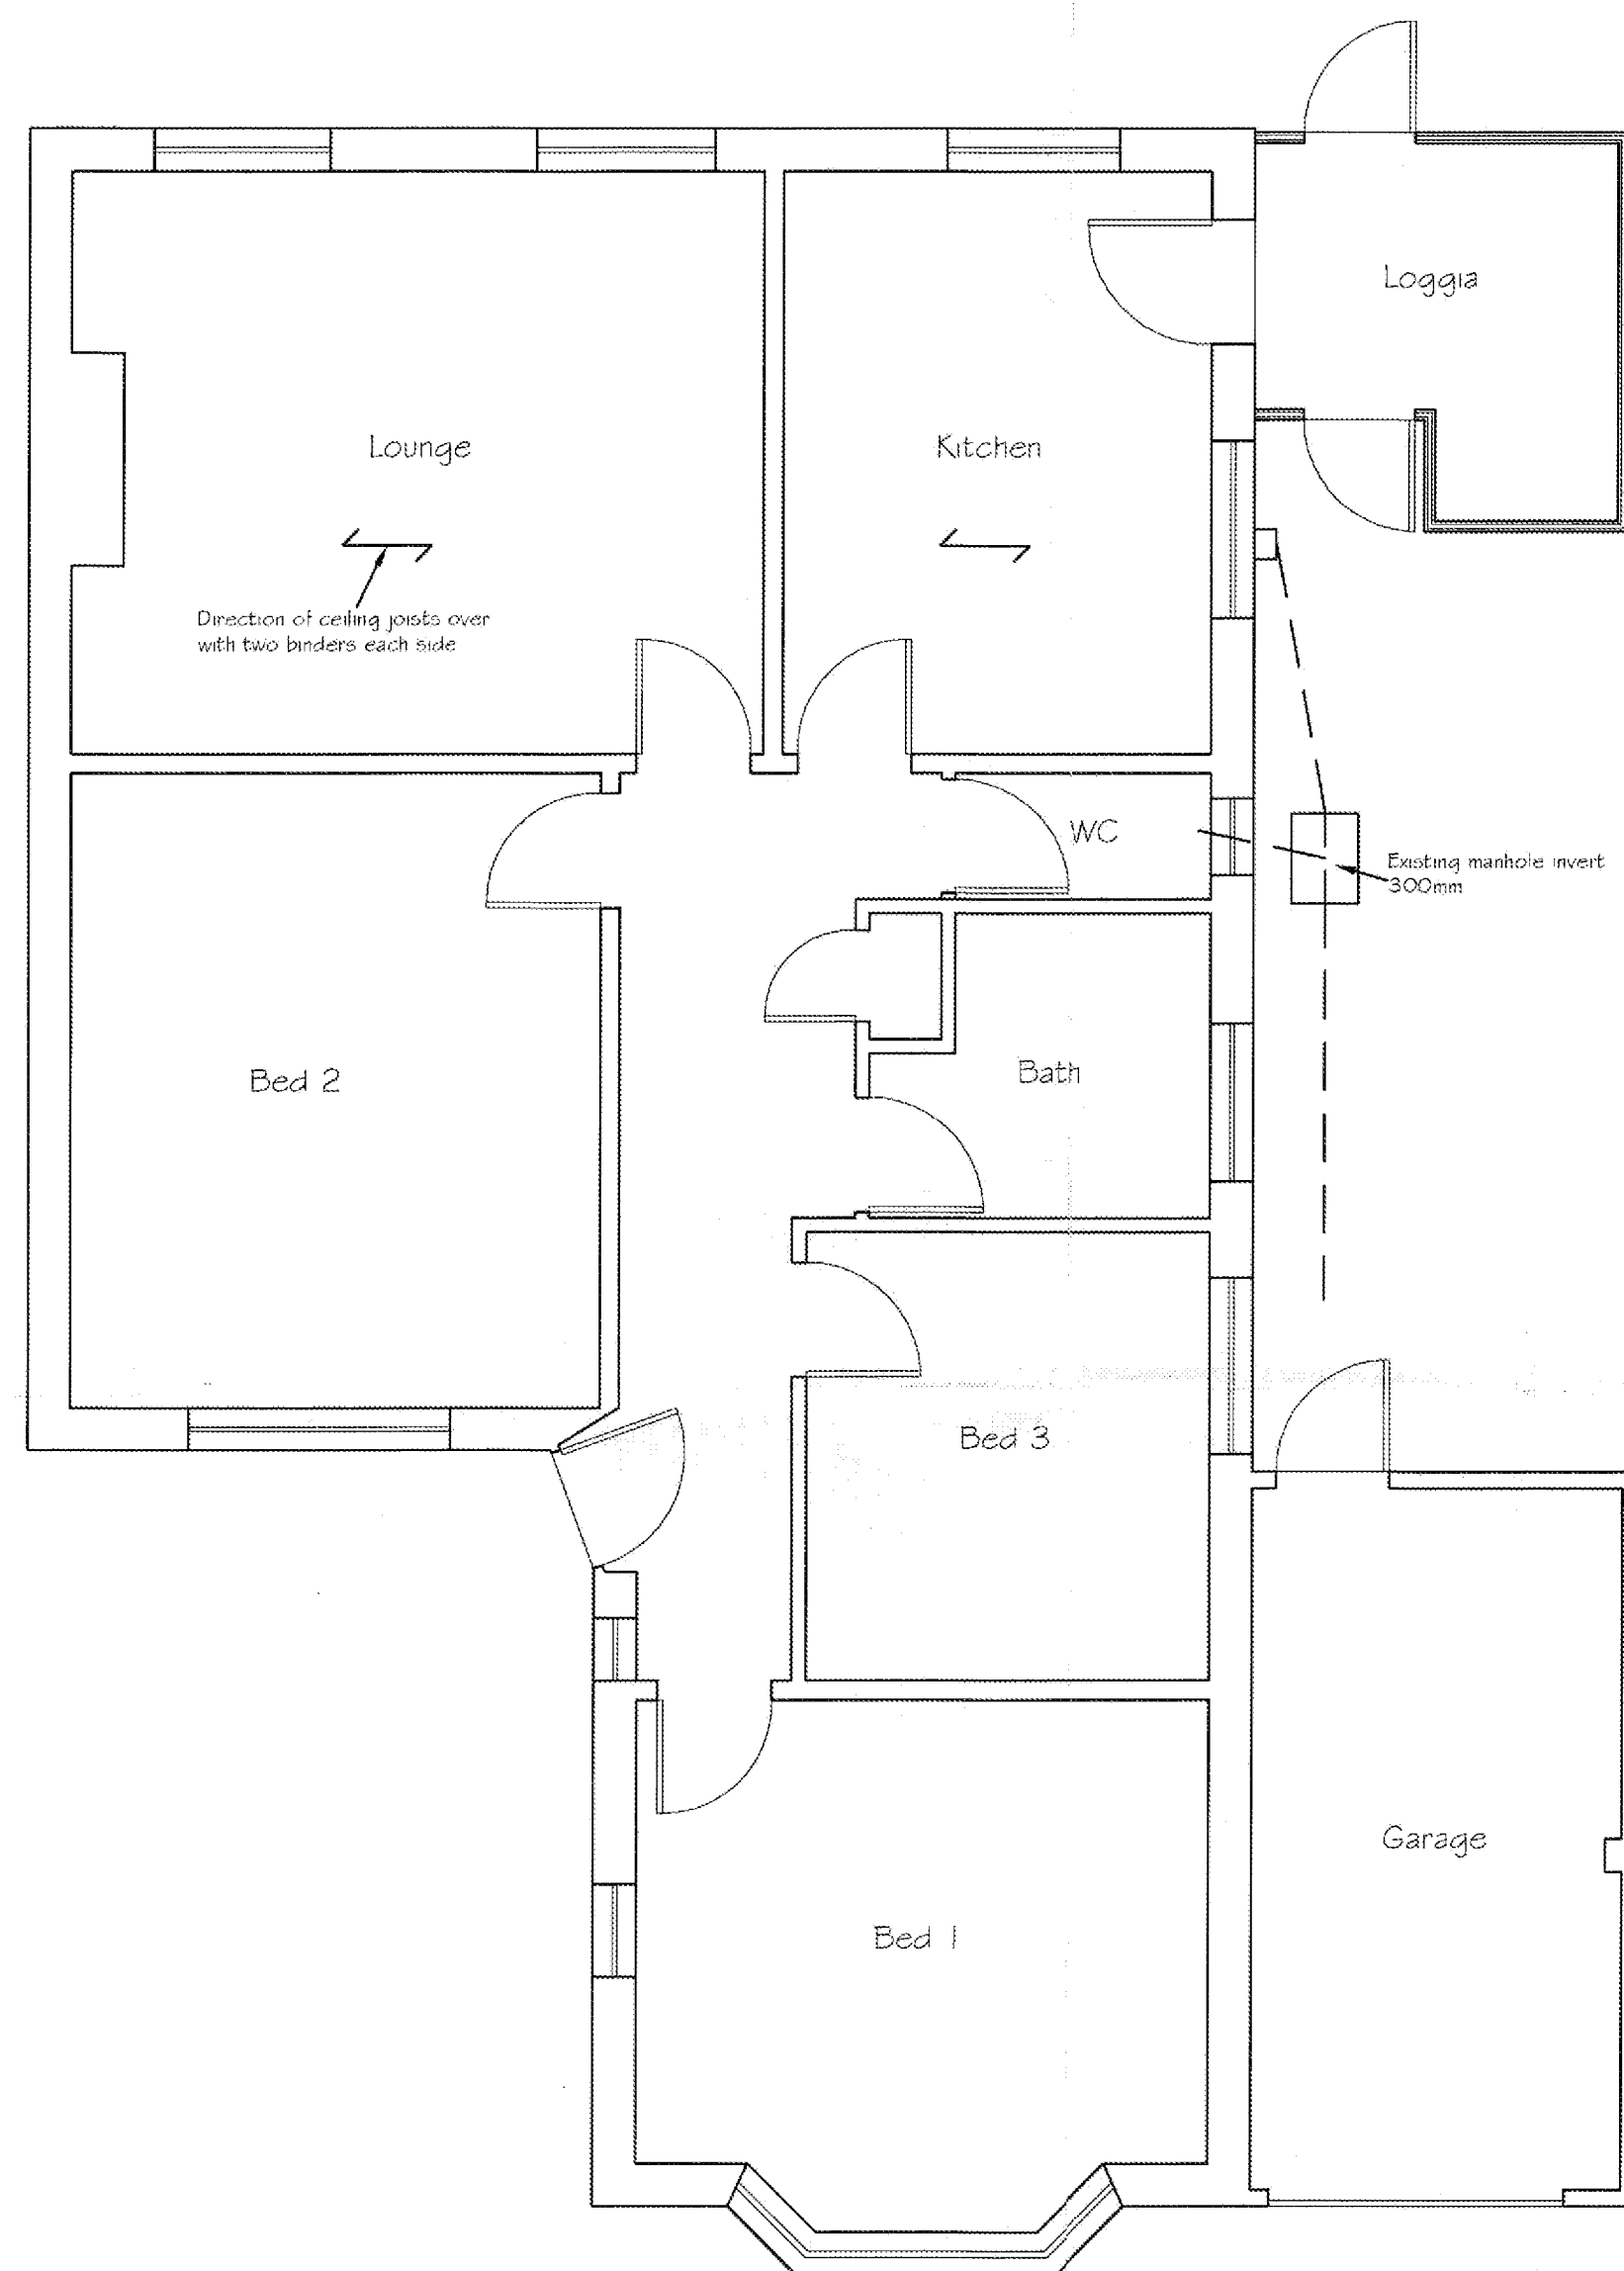

Existing Ground Floor Plan

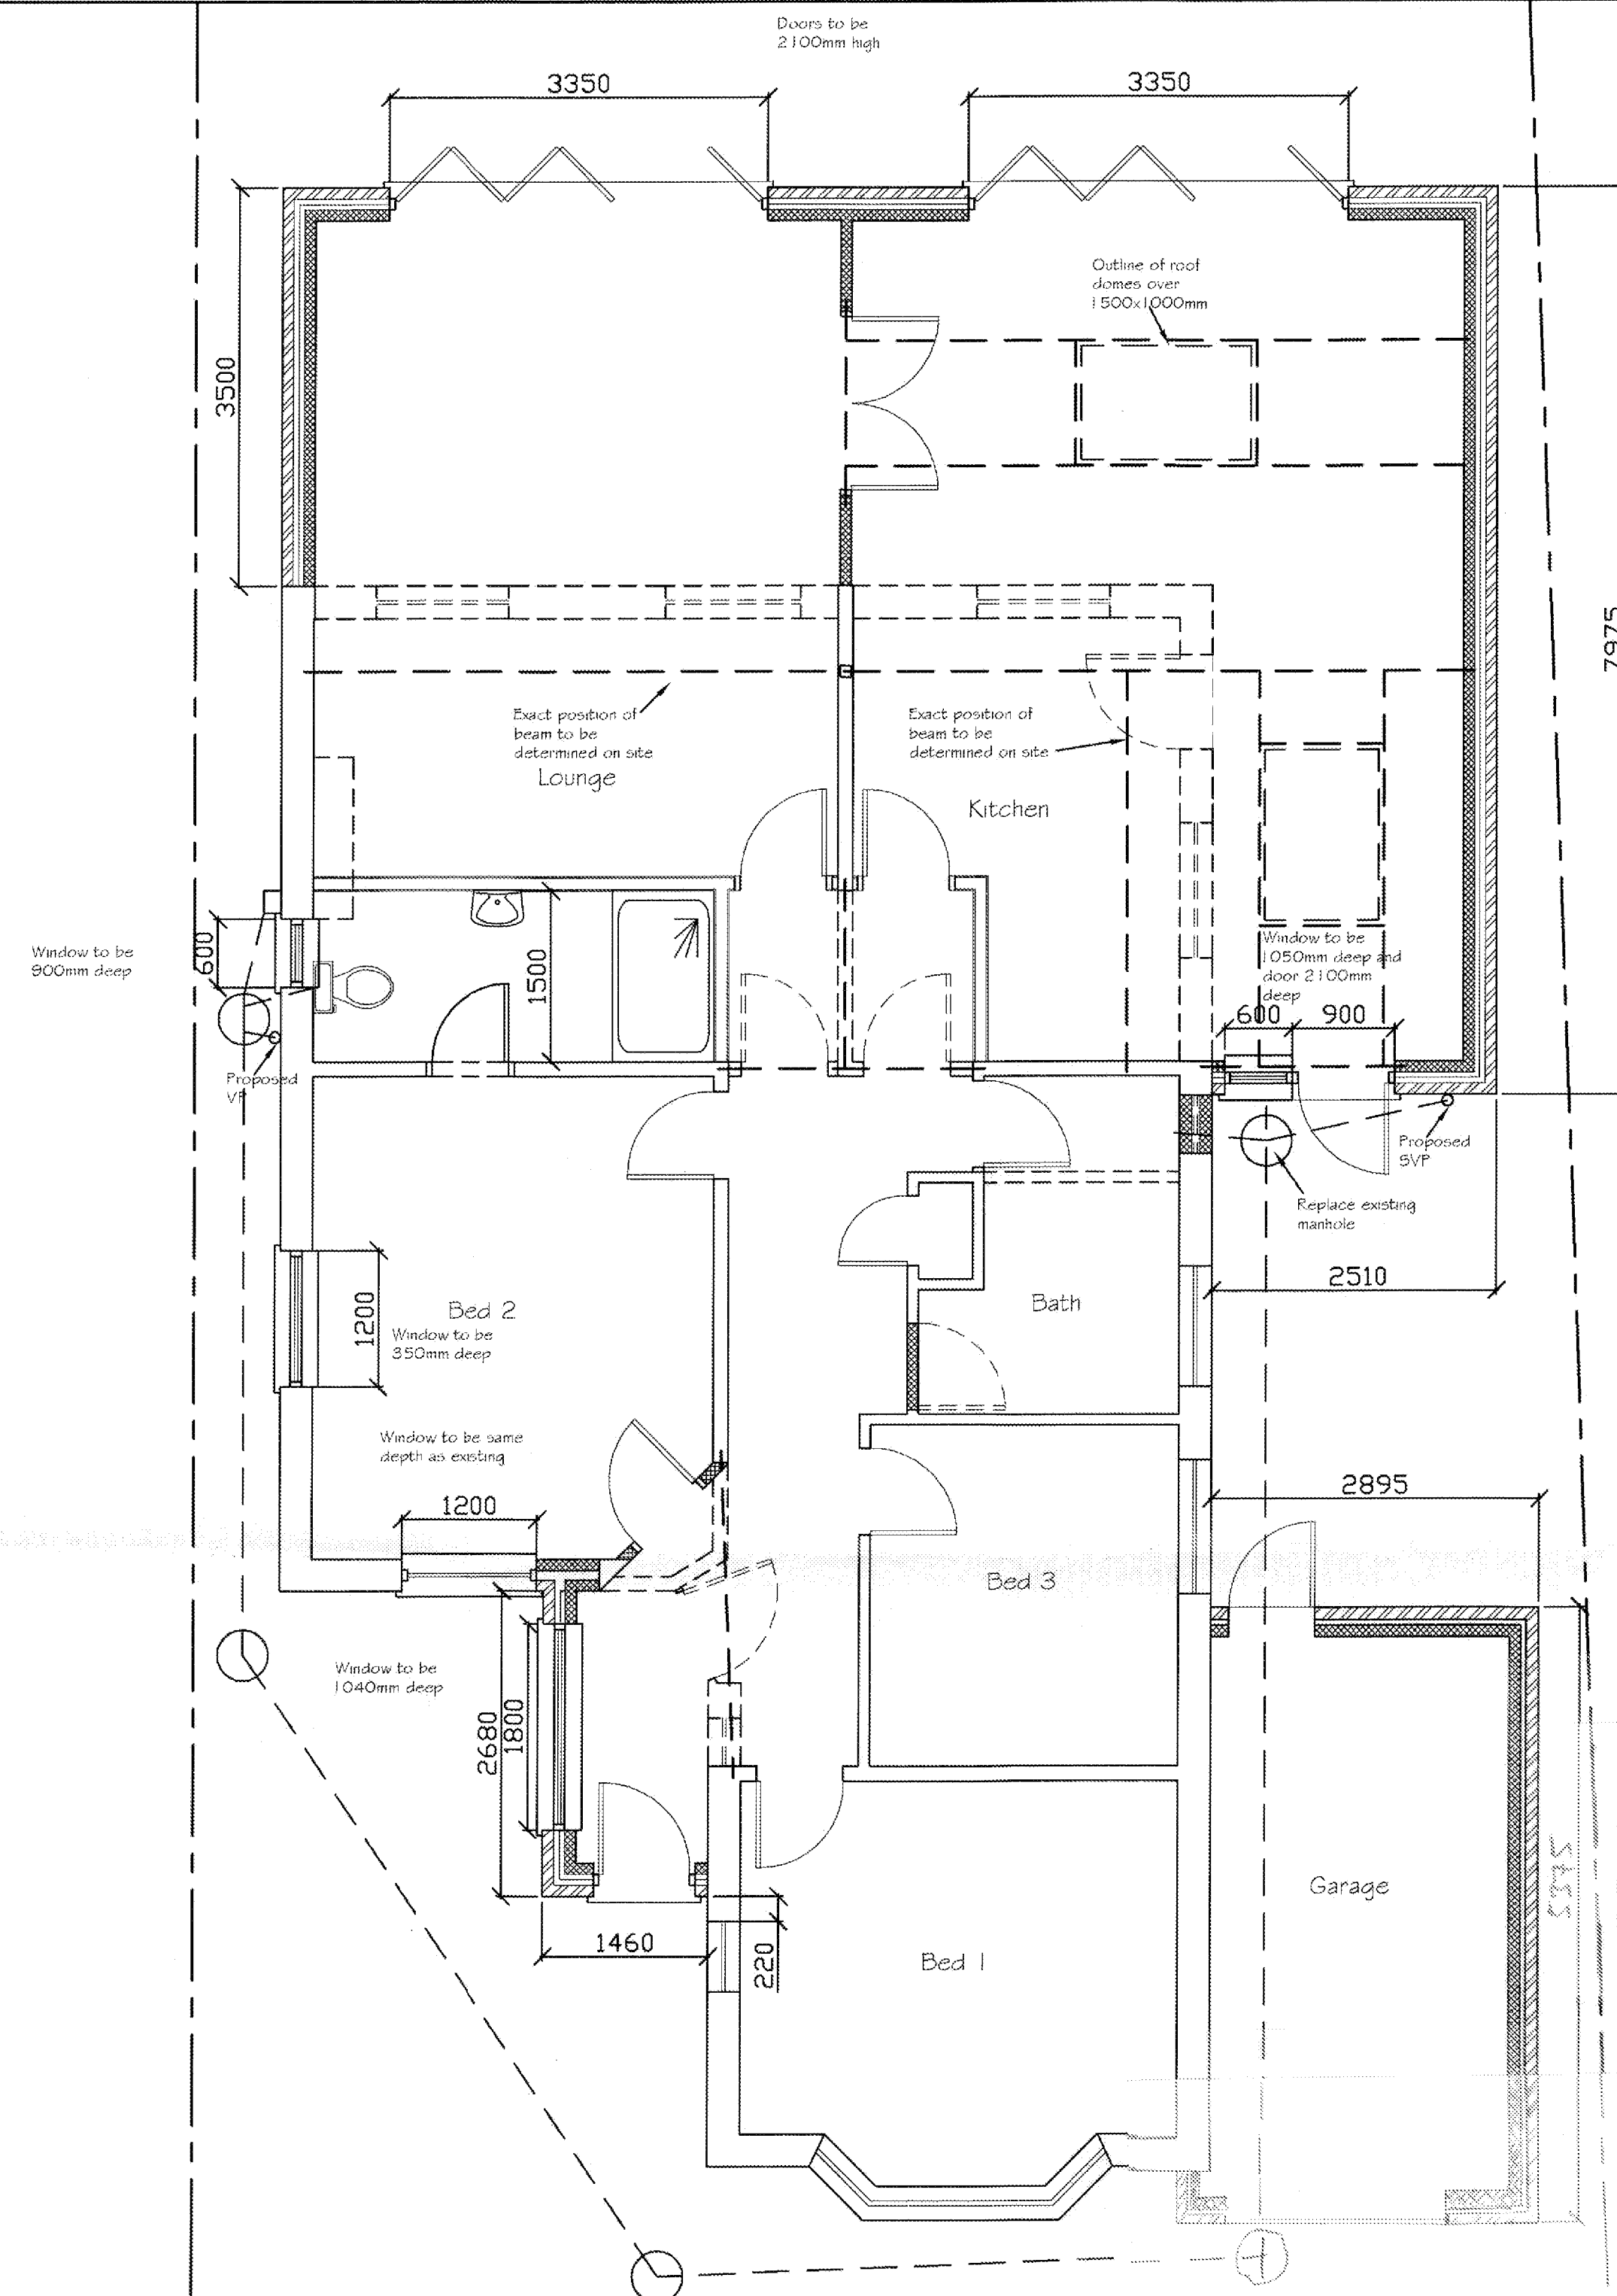

Proposed Ground Floor Plan

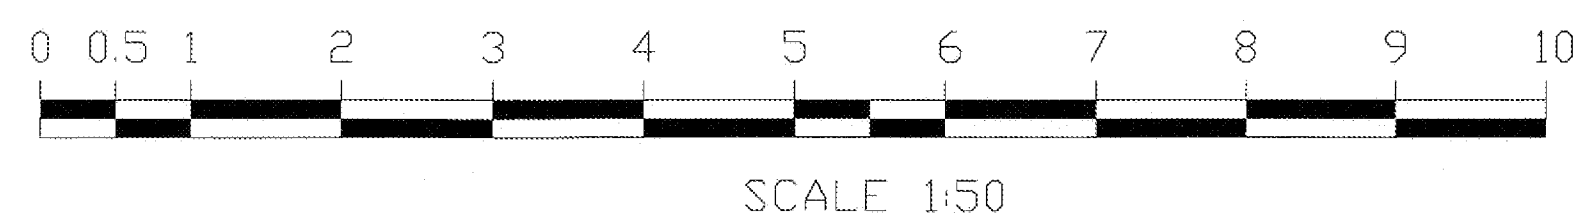

PETER MEED

Address: 33 Amberley Road
Rustington
West Sussex
BN16 2EP

AMENDMENT TO
GARAGE DIMENSIONS
R/238/17/HH

Scale: 1:50
Paper Size A1

DATE: MAY 2019

DRAWING NO: 20190524/01

DRAWN BY PHM