
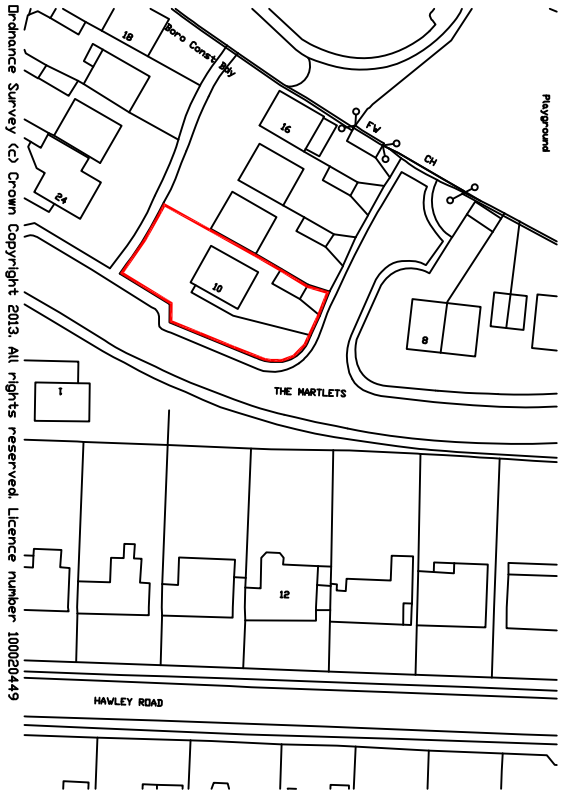
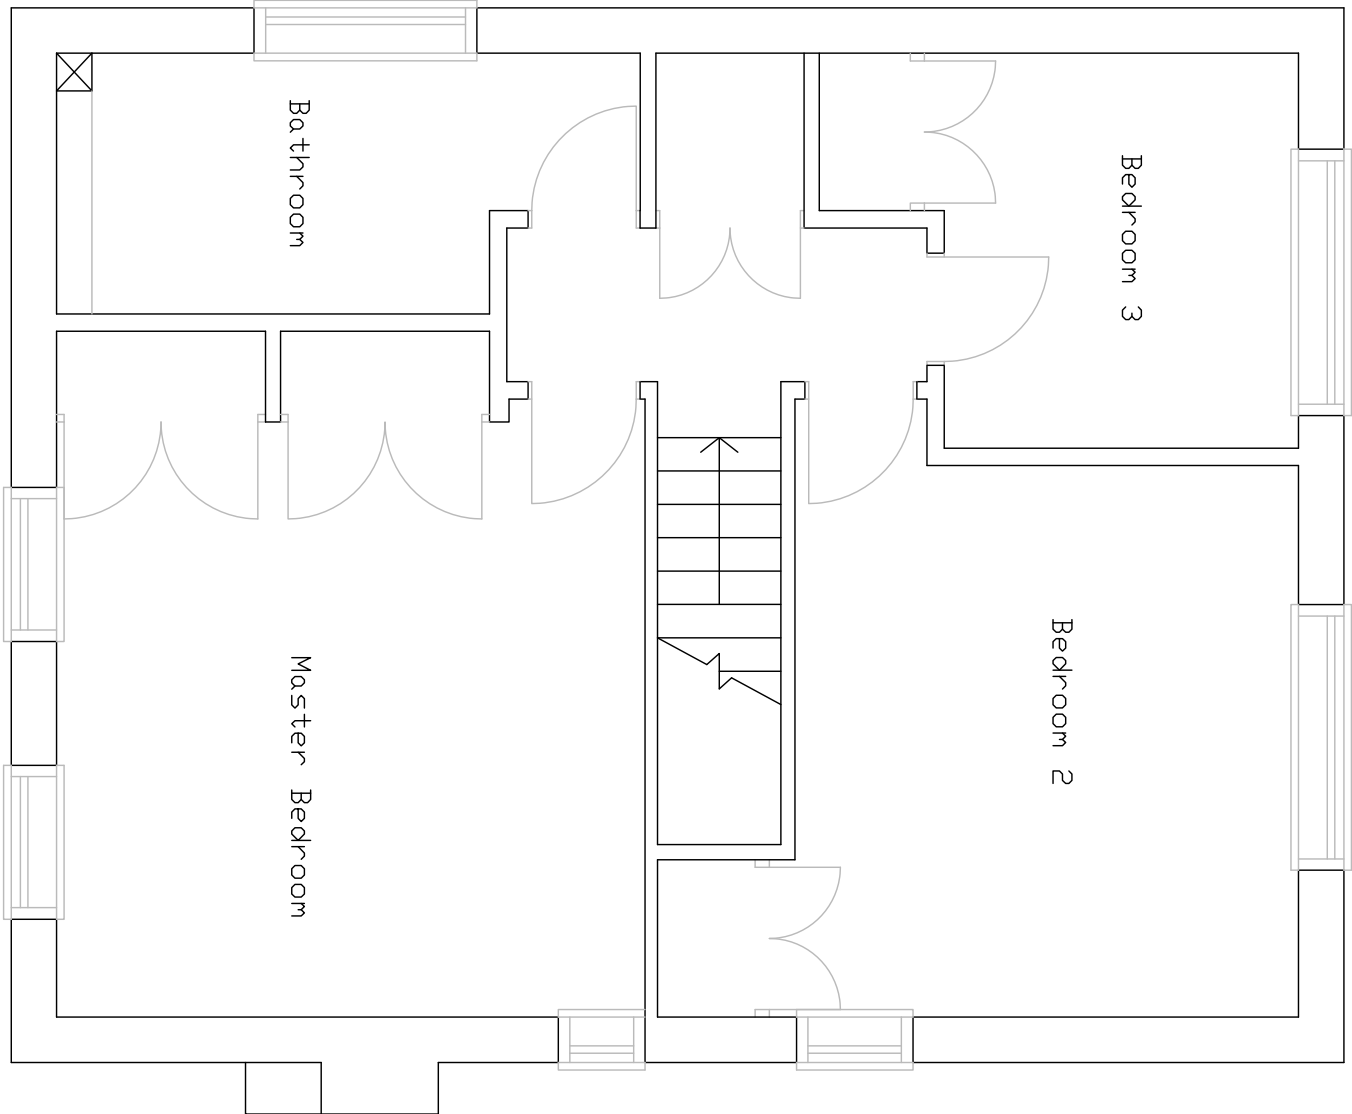


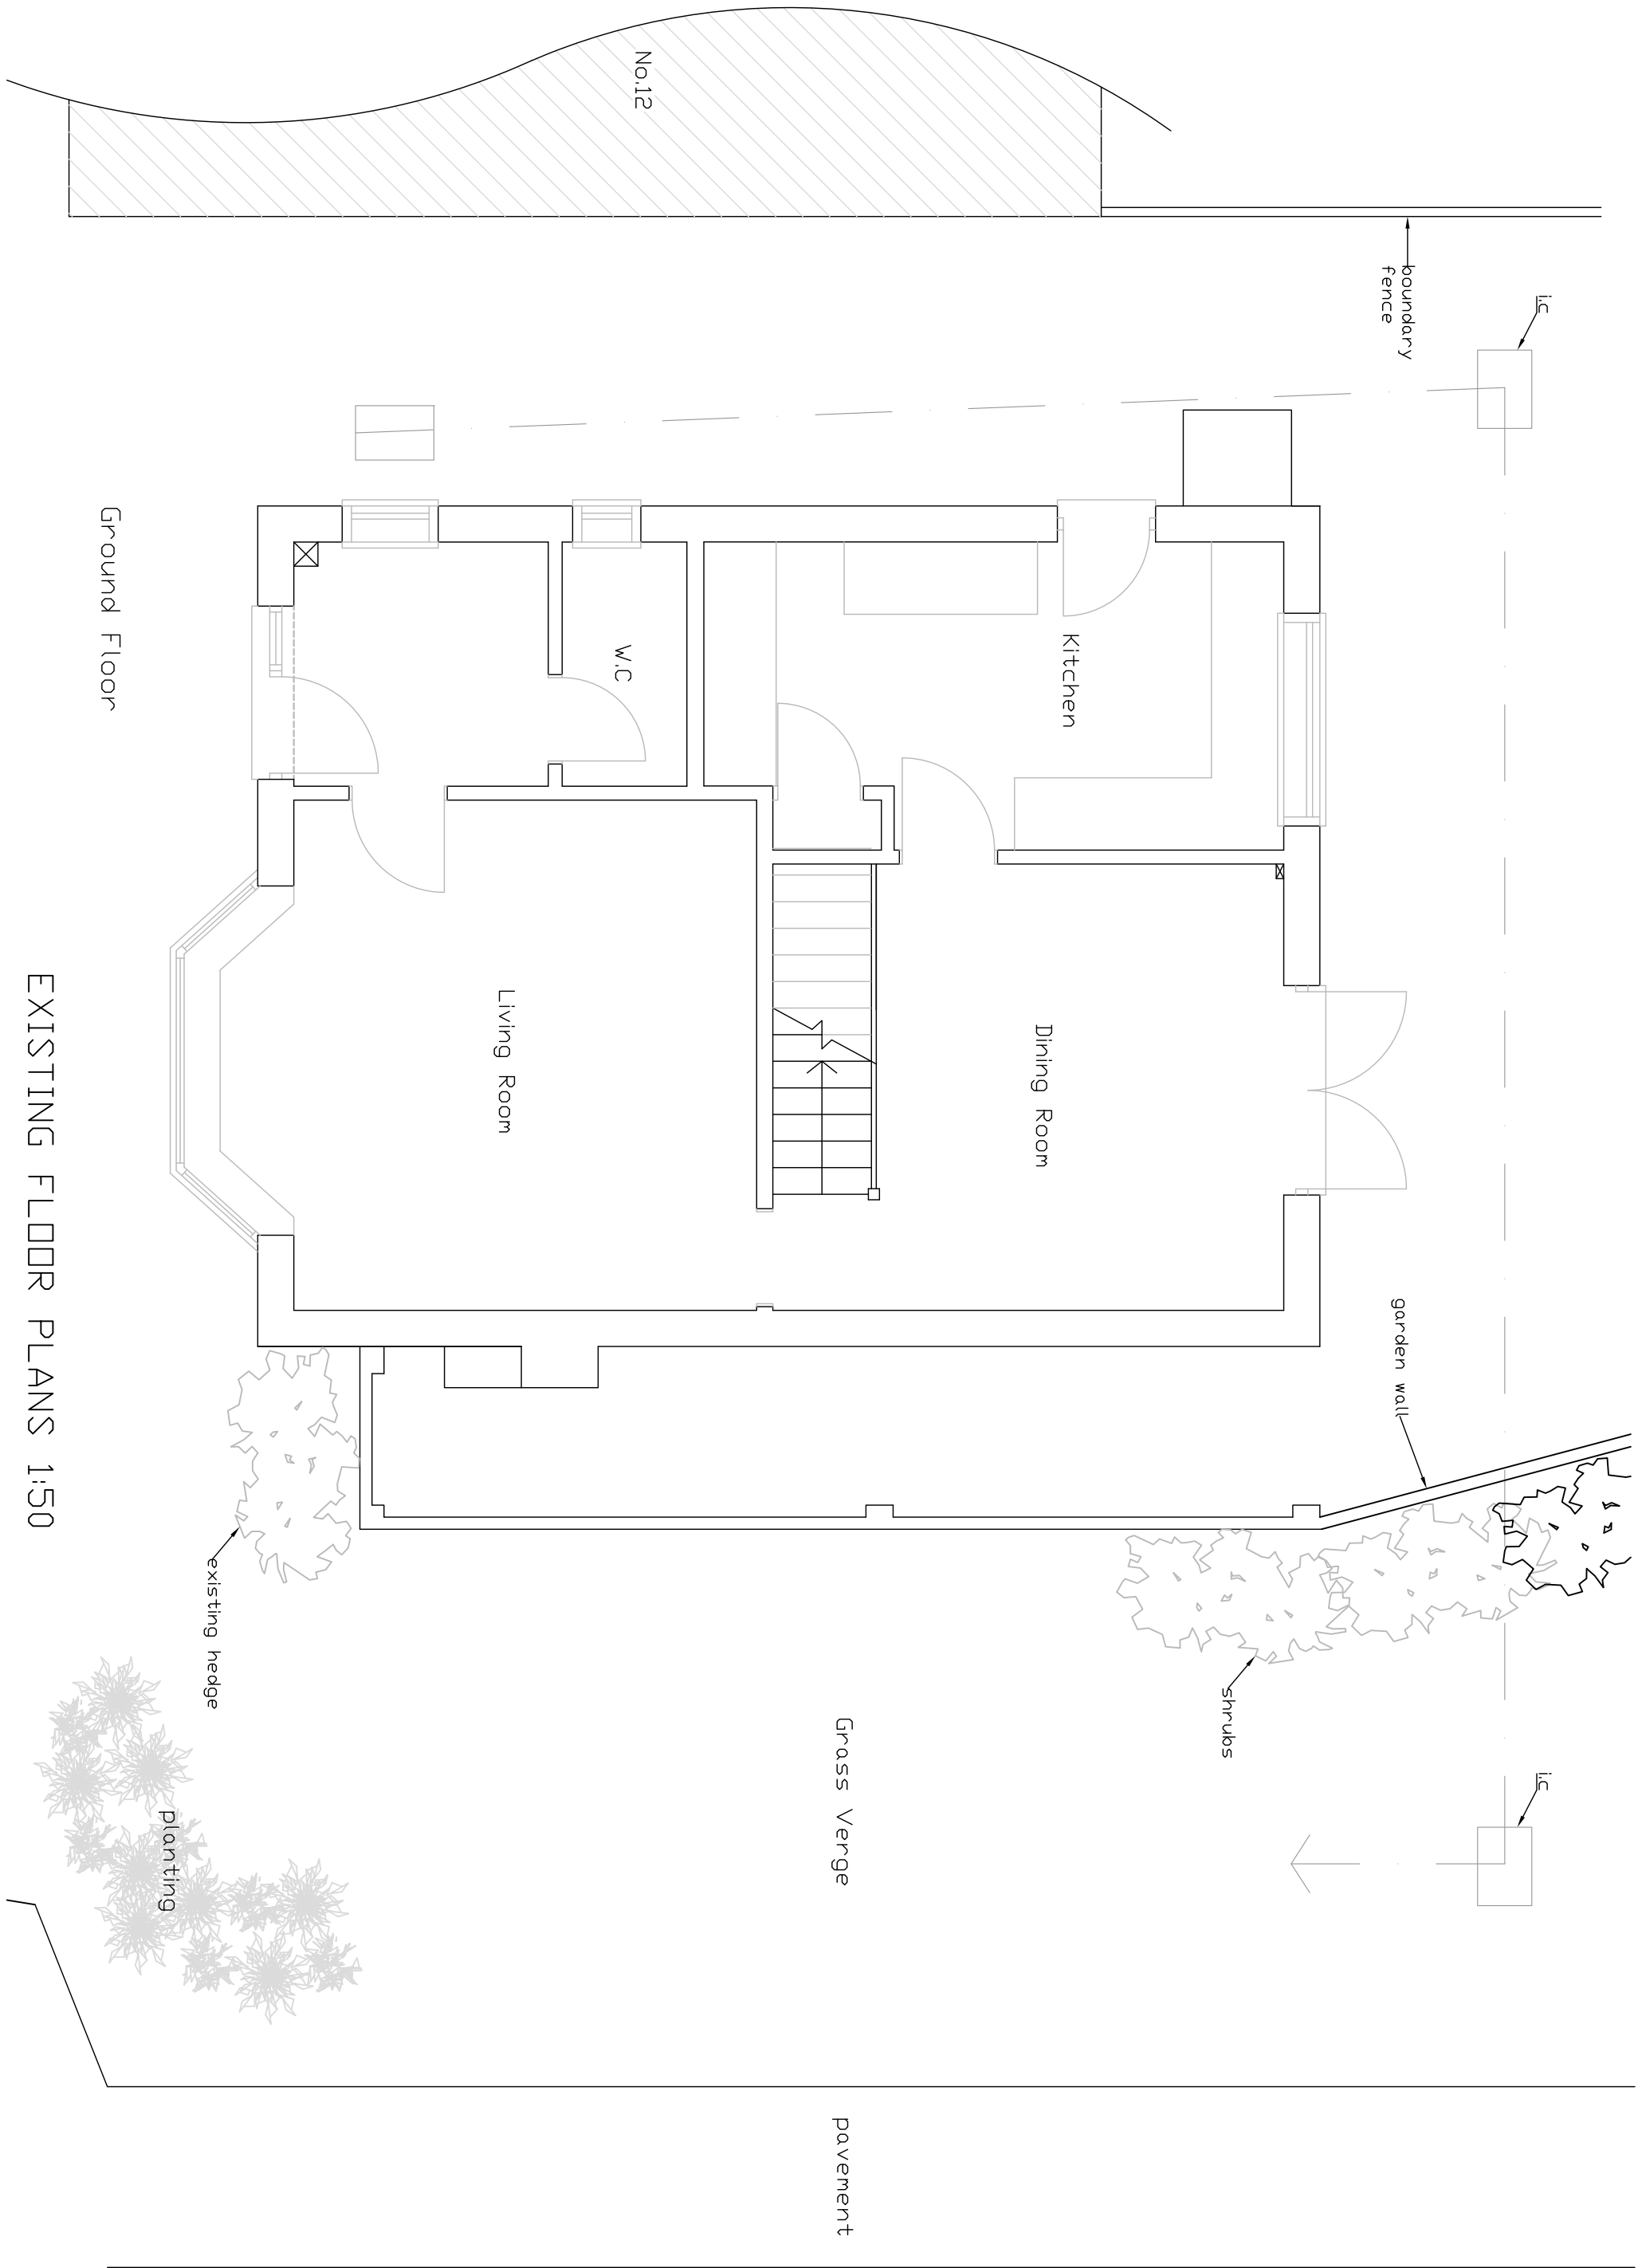


EXISTING FLOOR PLANS 1:50

Ground Floor

LOCATION 1:1250

LOCATION 1:1250

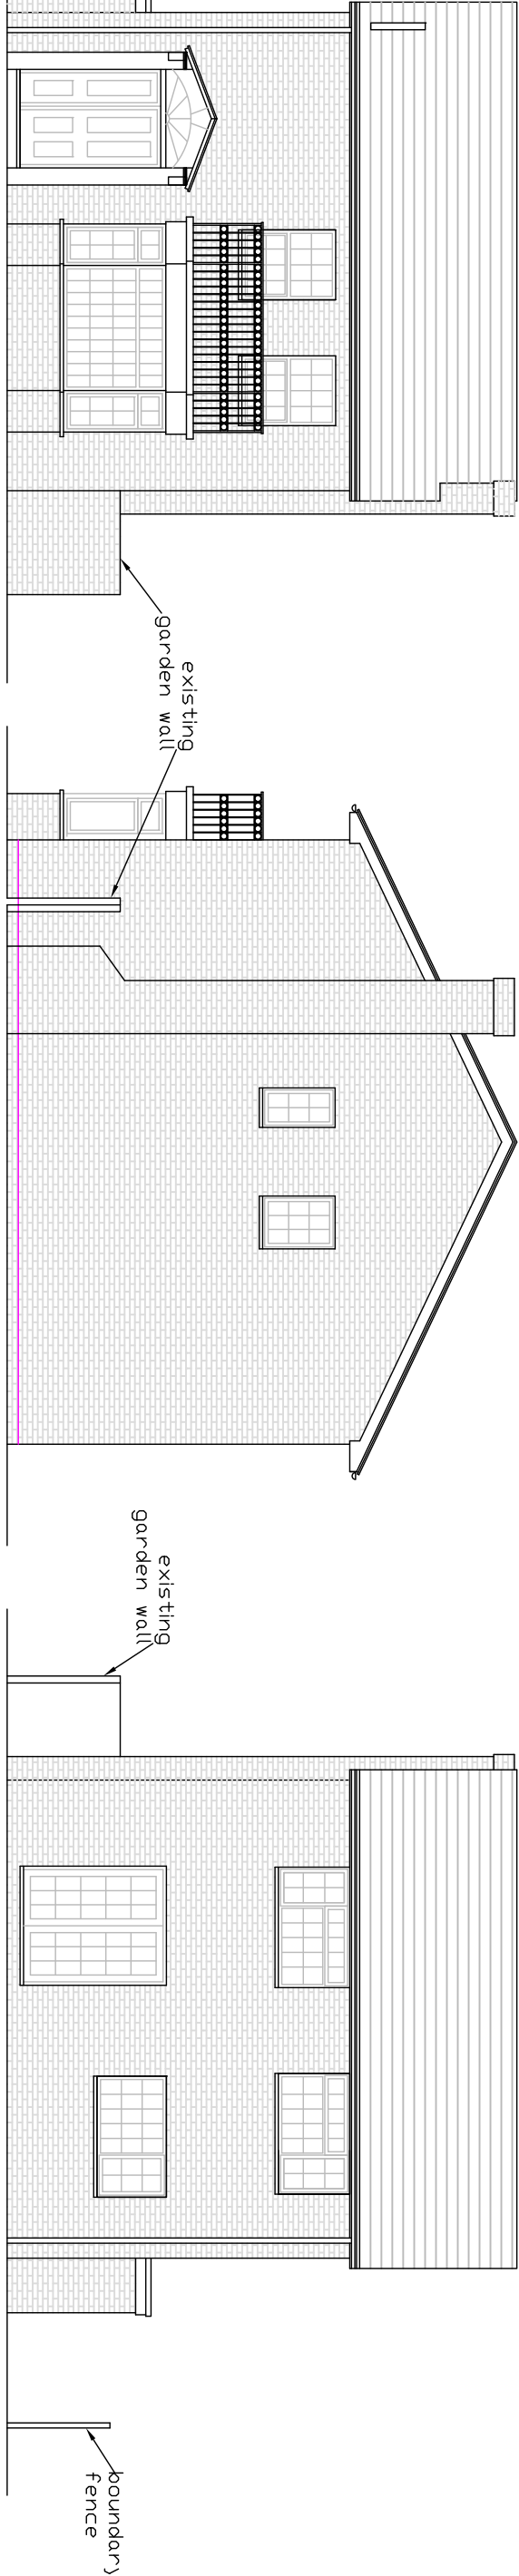


Front Elevation

Side Elevation

Rear Elevation

EXISTING ROOF PLAN 1:200

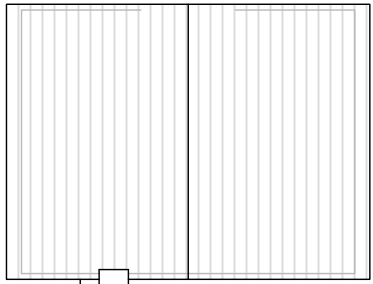

All dimensions to be checked on site prior to commencement of work, except for planning purposes.
This drawing is the copyright of
CALDOTECH LTD
and may not be copied, altered or reproduced
in any way without written authority.

CALDOTECH LTD
41 WILLOWHAYNE AVE
EAST PRESTON
WEST SUSSEX
BN16 1PL Telephone
01903 859176

EXISTING FLOOR PLANS, ELEVATIONS,
ROOF PLAN & LOCATION
10 The Martlets
Rustington
West Sussex
BN16 2TY

CLIENT Mr & Mrs Angelo

Issue	Details	By	Date
SCALE	AS SHOWN on A2		
DATE	24/04/13		
DRAWING NUMBER	12081/01		