


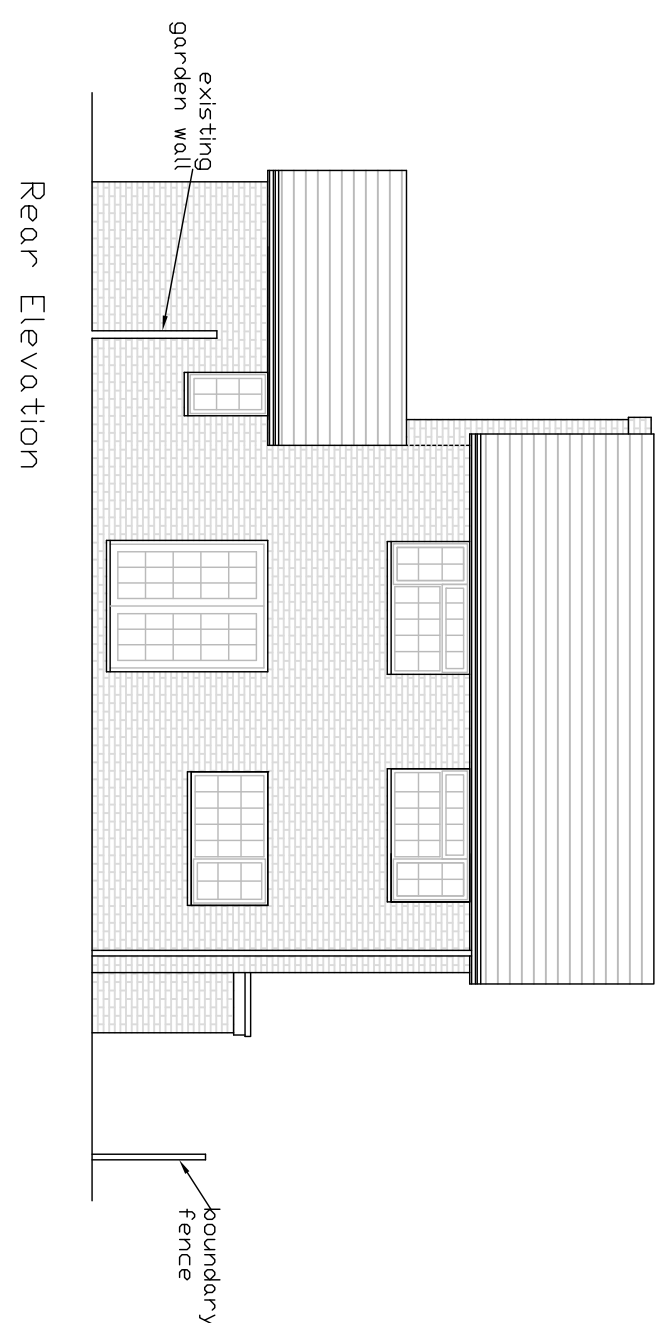
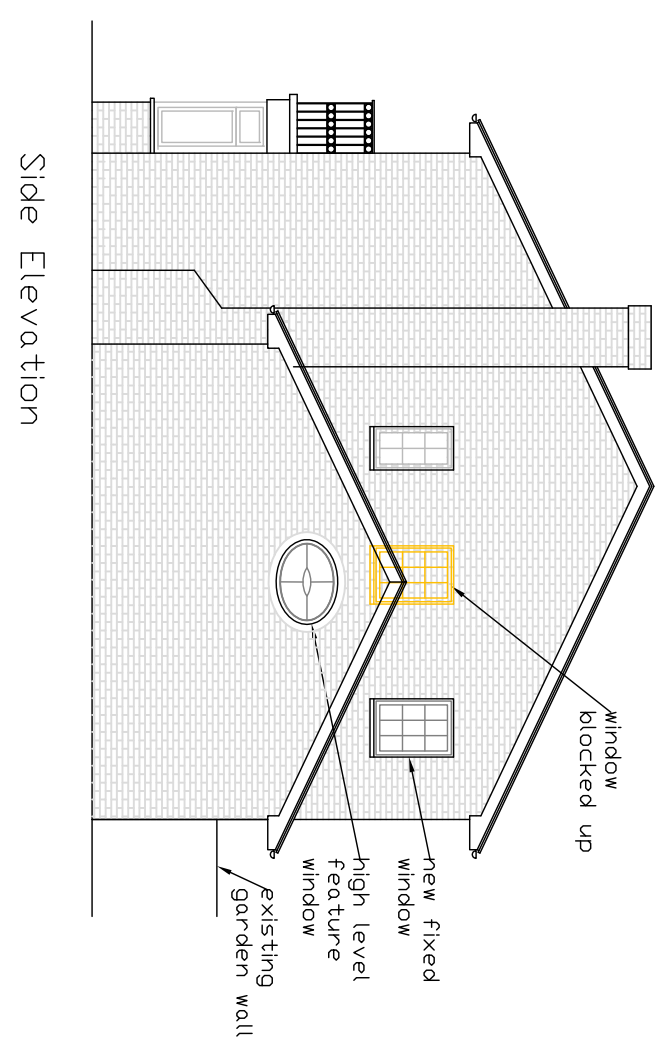
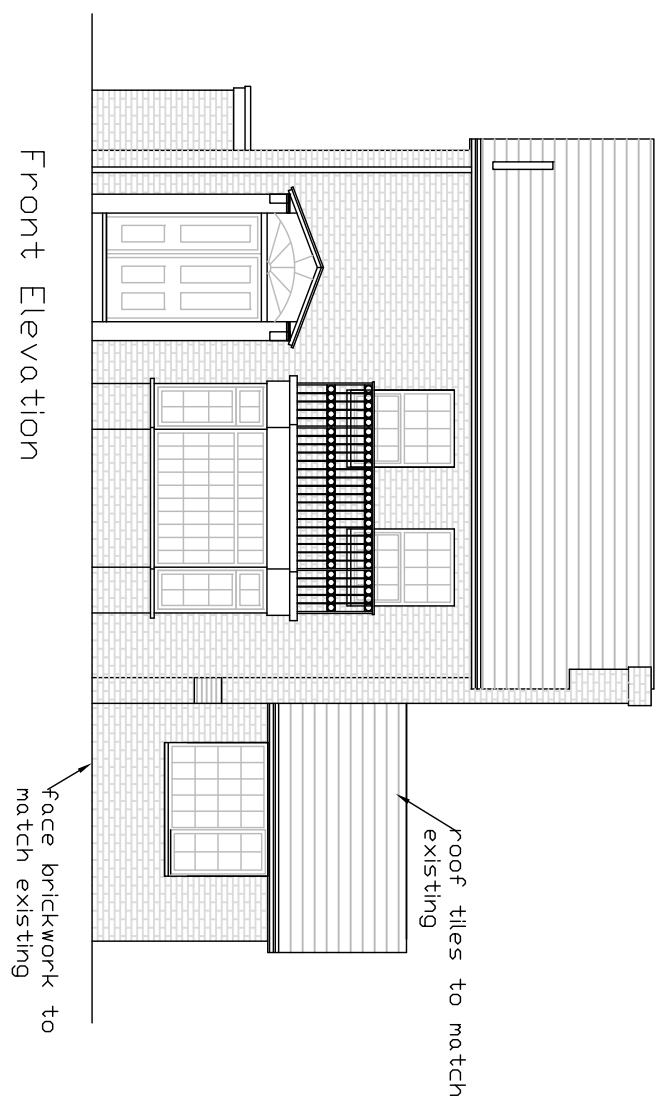
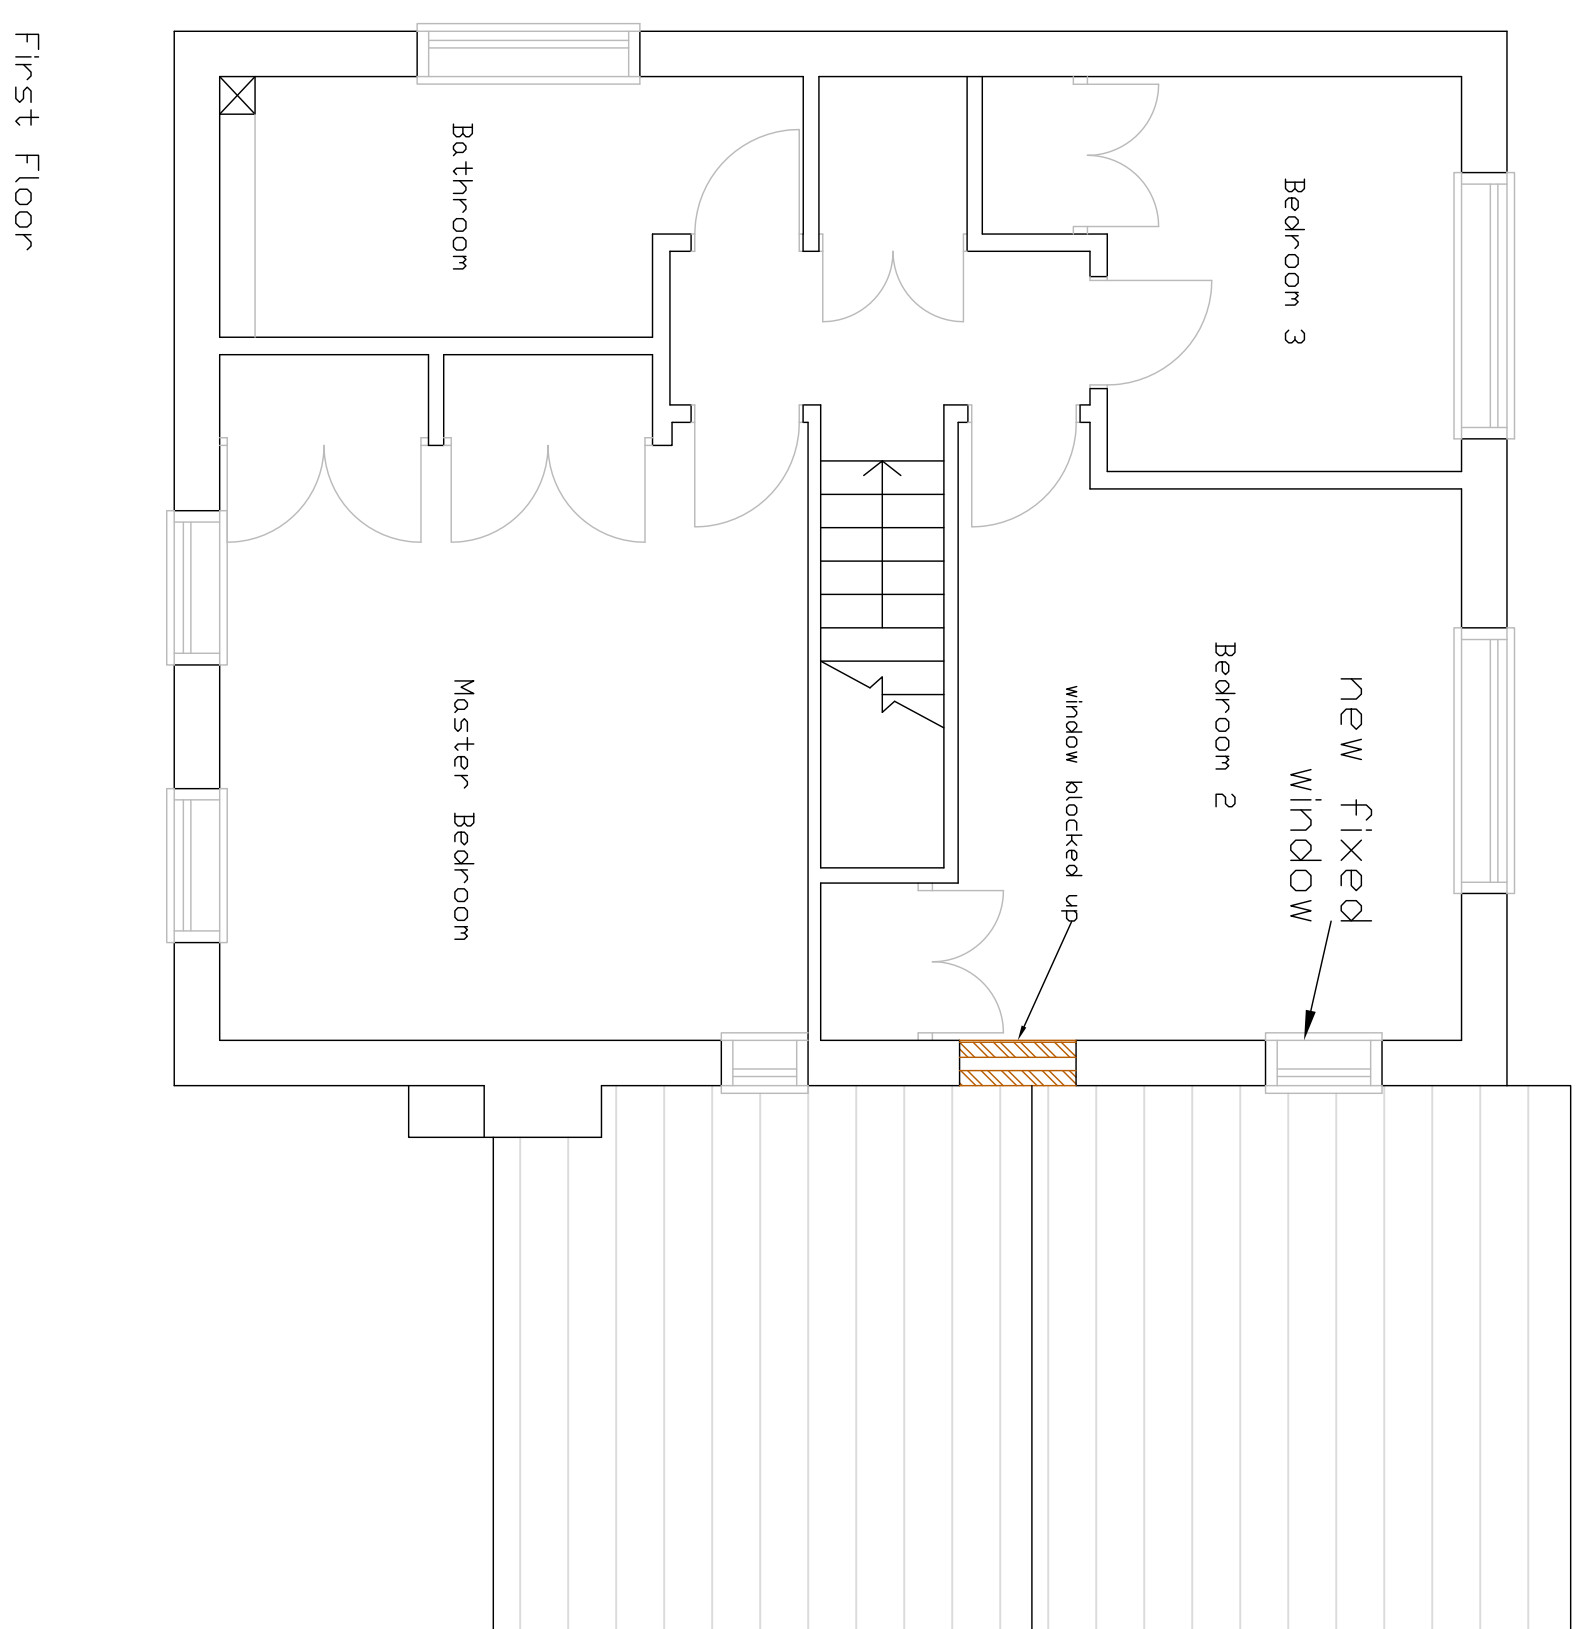
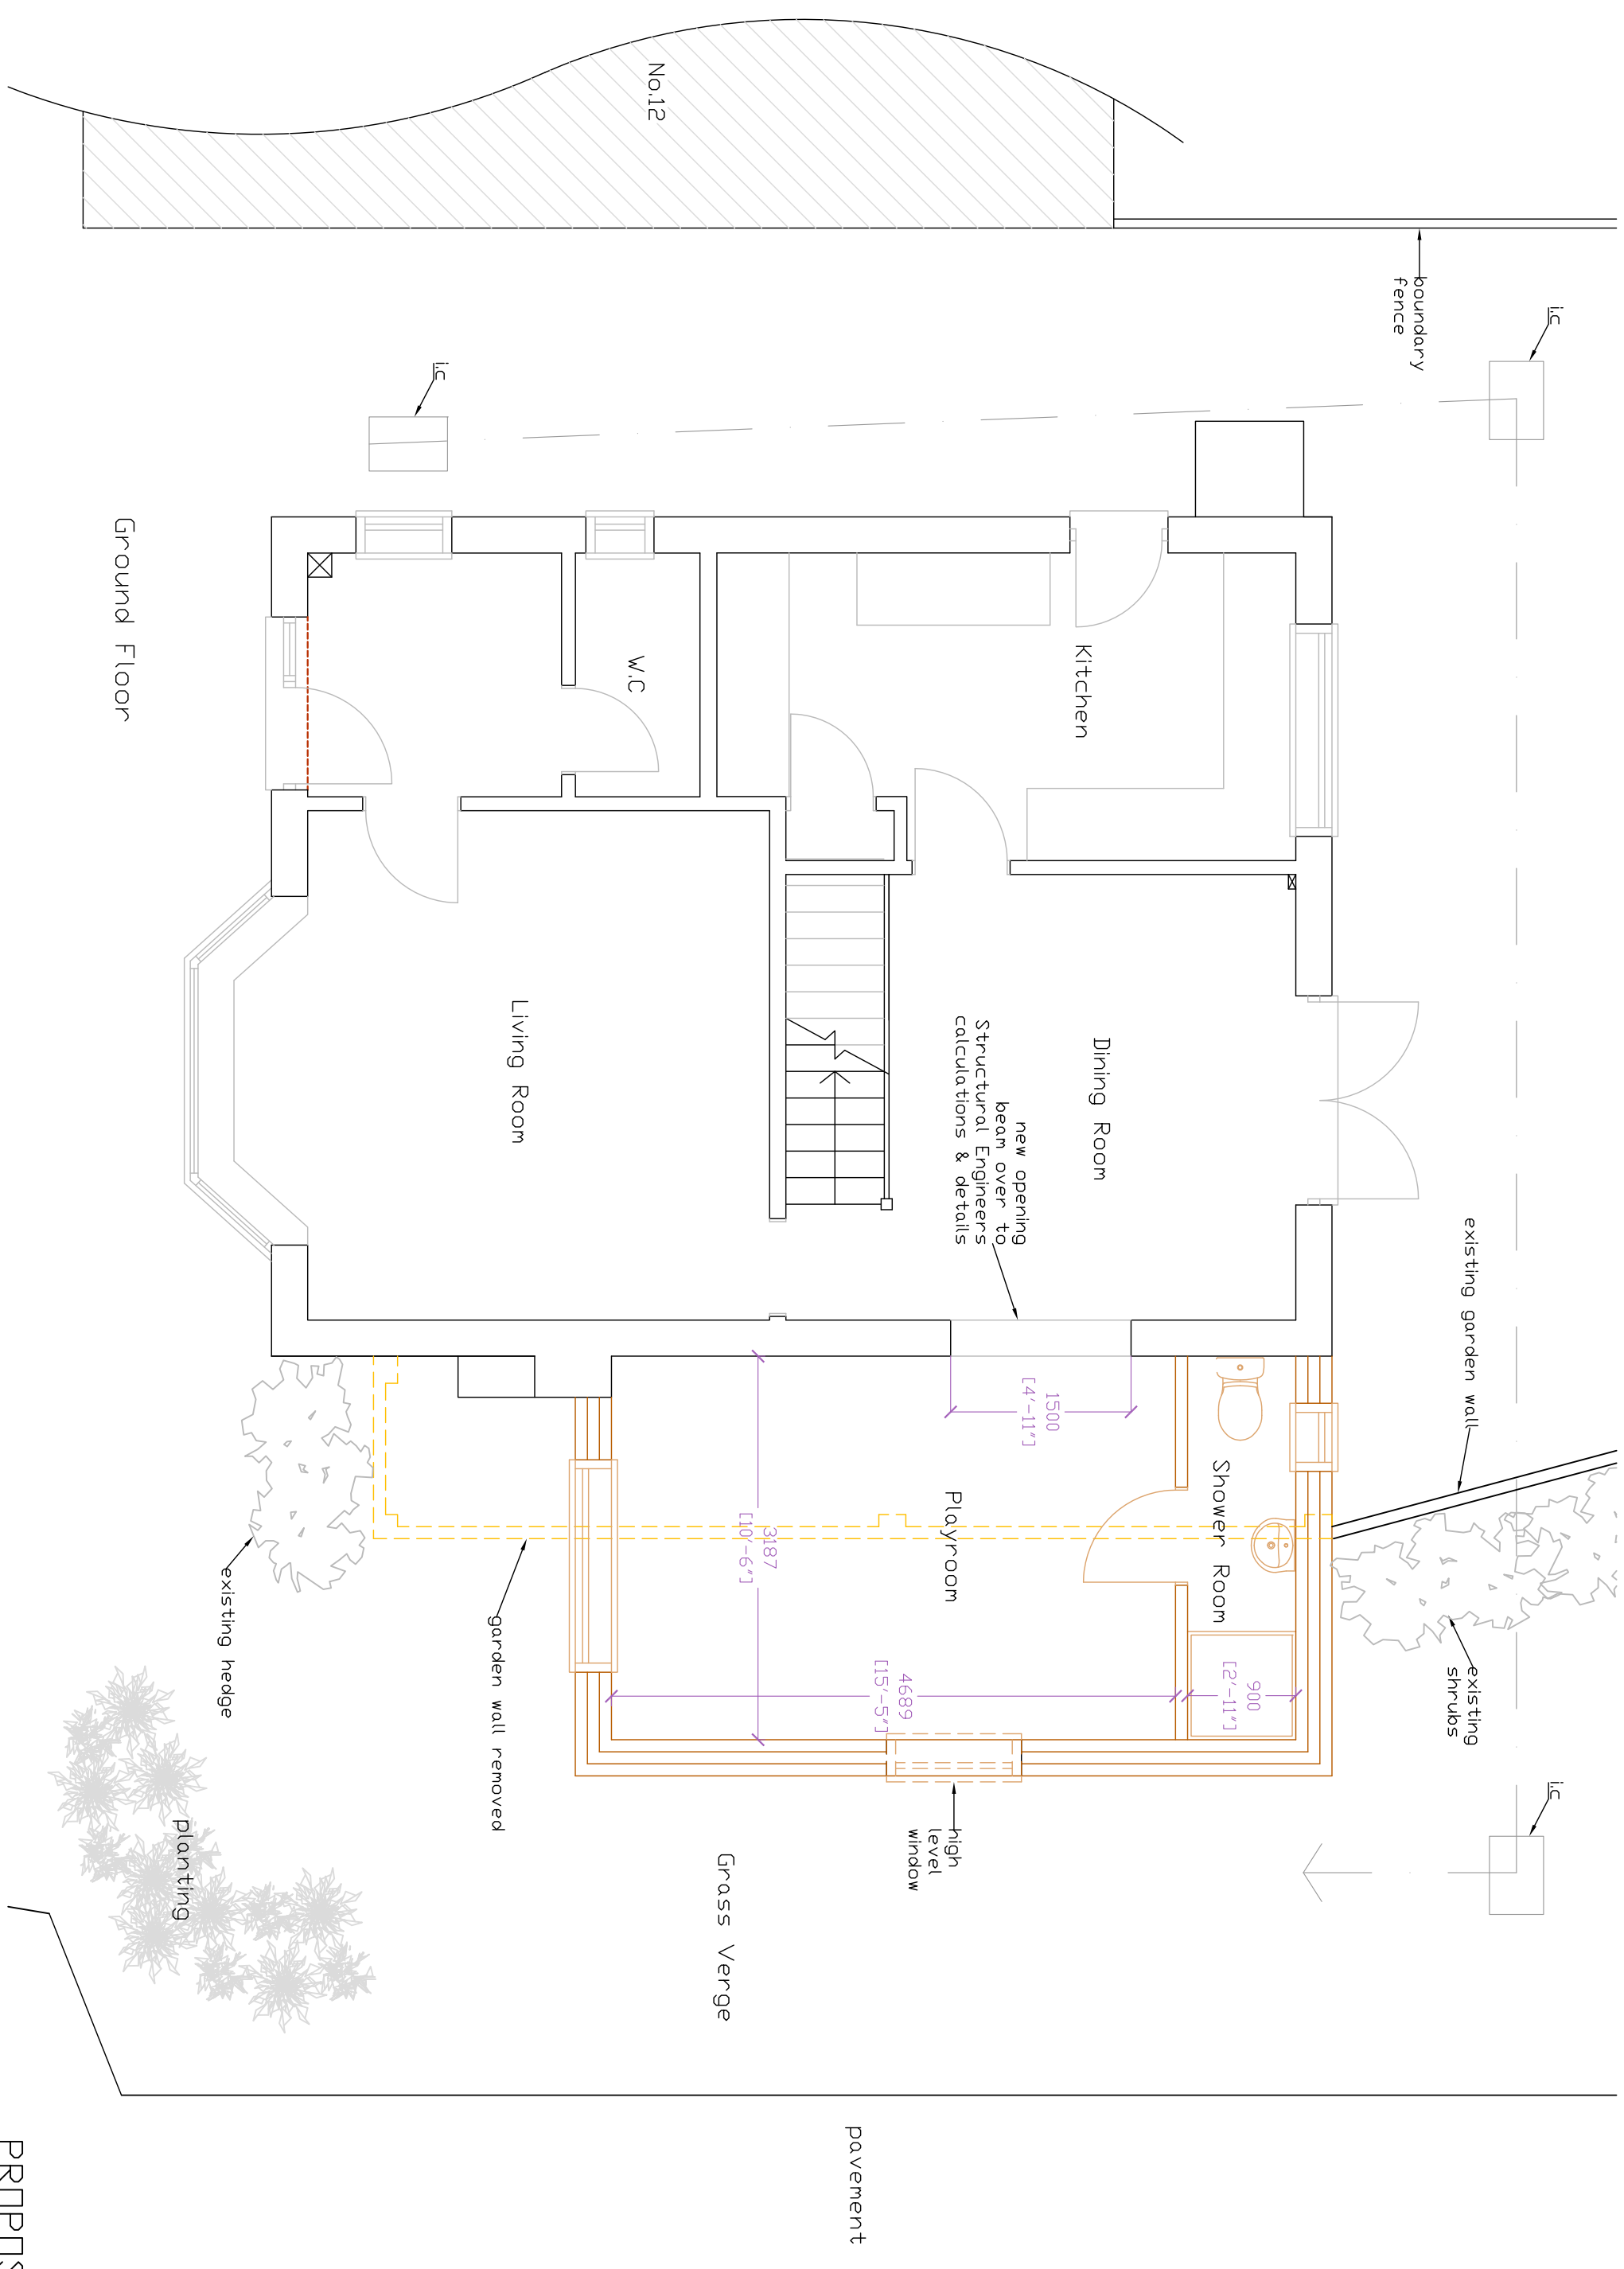


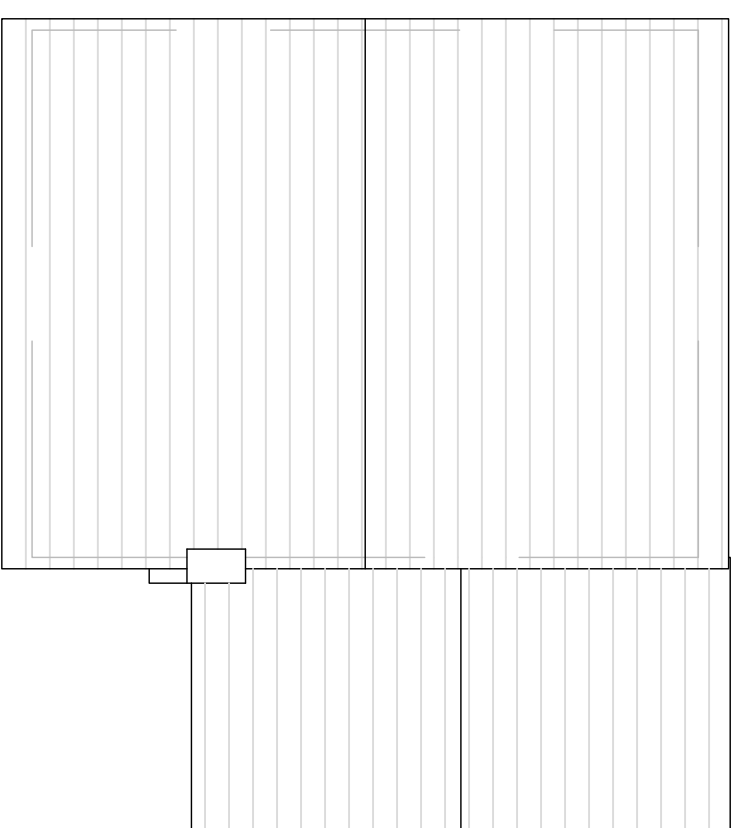

PROPOSED ELEVATIONS 1:100

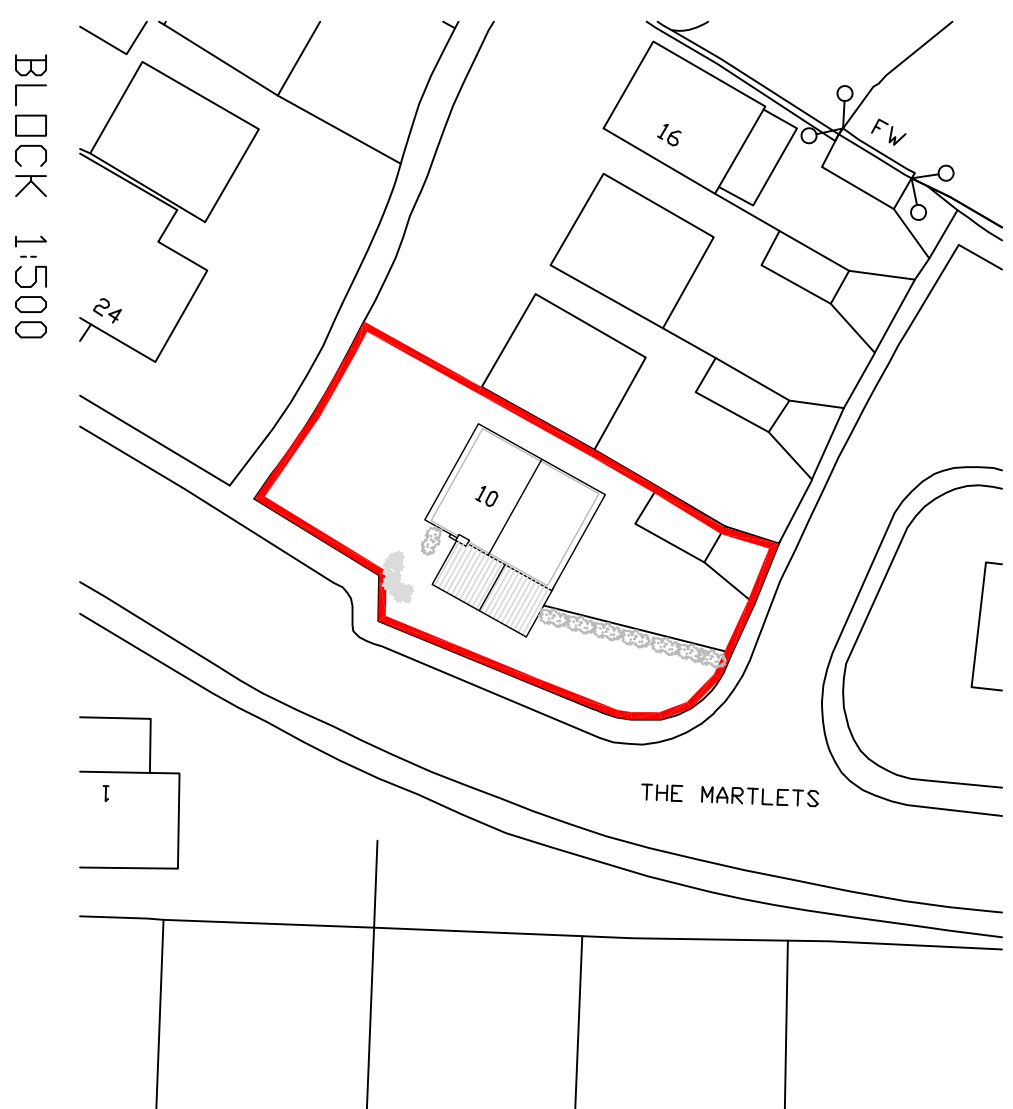

PROPOSED FLOOR PLANS 1:50

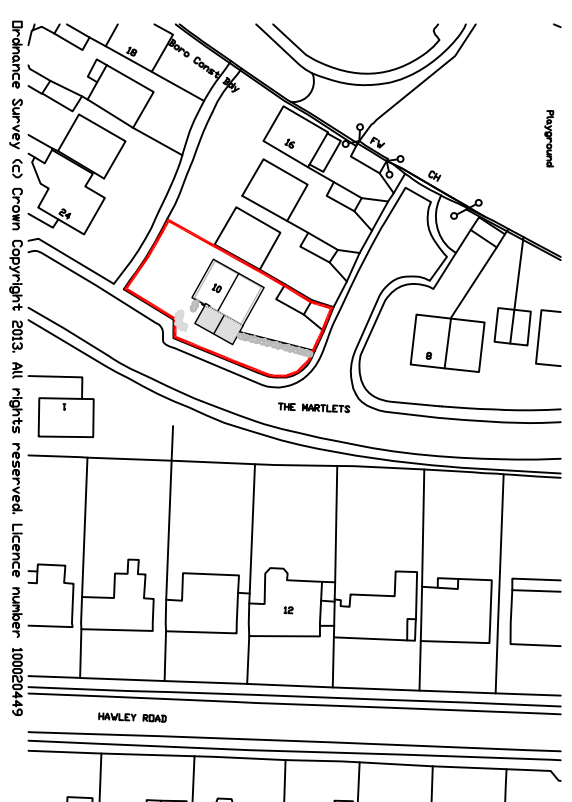

As attending to the above and with regard to the communication of work, asked for further information.

This drawing is not complete of
CALDOTEC LTD
 51 WILLOWDALE AVE
 12701 WILLOWDALE RD
 WEST SEASIDE
 BNT6 1PL
 Telephone 01903 859176

As the drawing is not complete, the information produced is for your information only.

CALDOTEC LTD
 51 WILLOWDALE AVE
 12701 WILLOWDALE RD
 WEST SEASIDE
 BNT6 1PL
 Telephone 01903 859176

PROPOSED FLOOR PLANS, ELEVATIONS,
 SECTIONAL DRAWINGS AND BLOCK

Rushington
 The 10 Morlets
 West Seaside
 BNT6 2LW

CLIENT Mr & Mrs Angelo

Issue	Amendments	Issued	Meeting	By	Date
1				WJ	17/08/73
2				WJ	03/09/73
3				WJ	10/09/73

DATE 12/09/73
 DRAWN BY WJ
 CHECKED BY WJ
 APPROVED BY WJ
 AS SHOWN ON SITE
 12/09/73/07/73