




2 East facing (rear) Elevation

 


3 North facing side Elevation

 


4 South facing side Elevation

 

Rear Garden

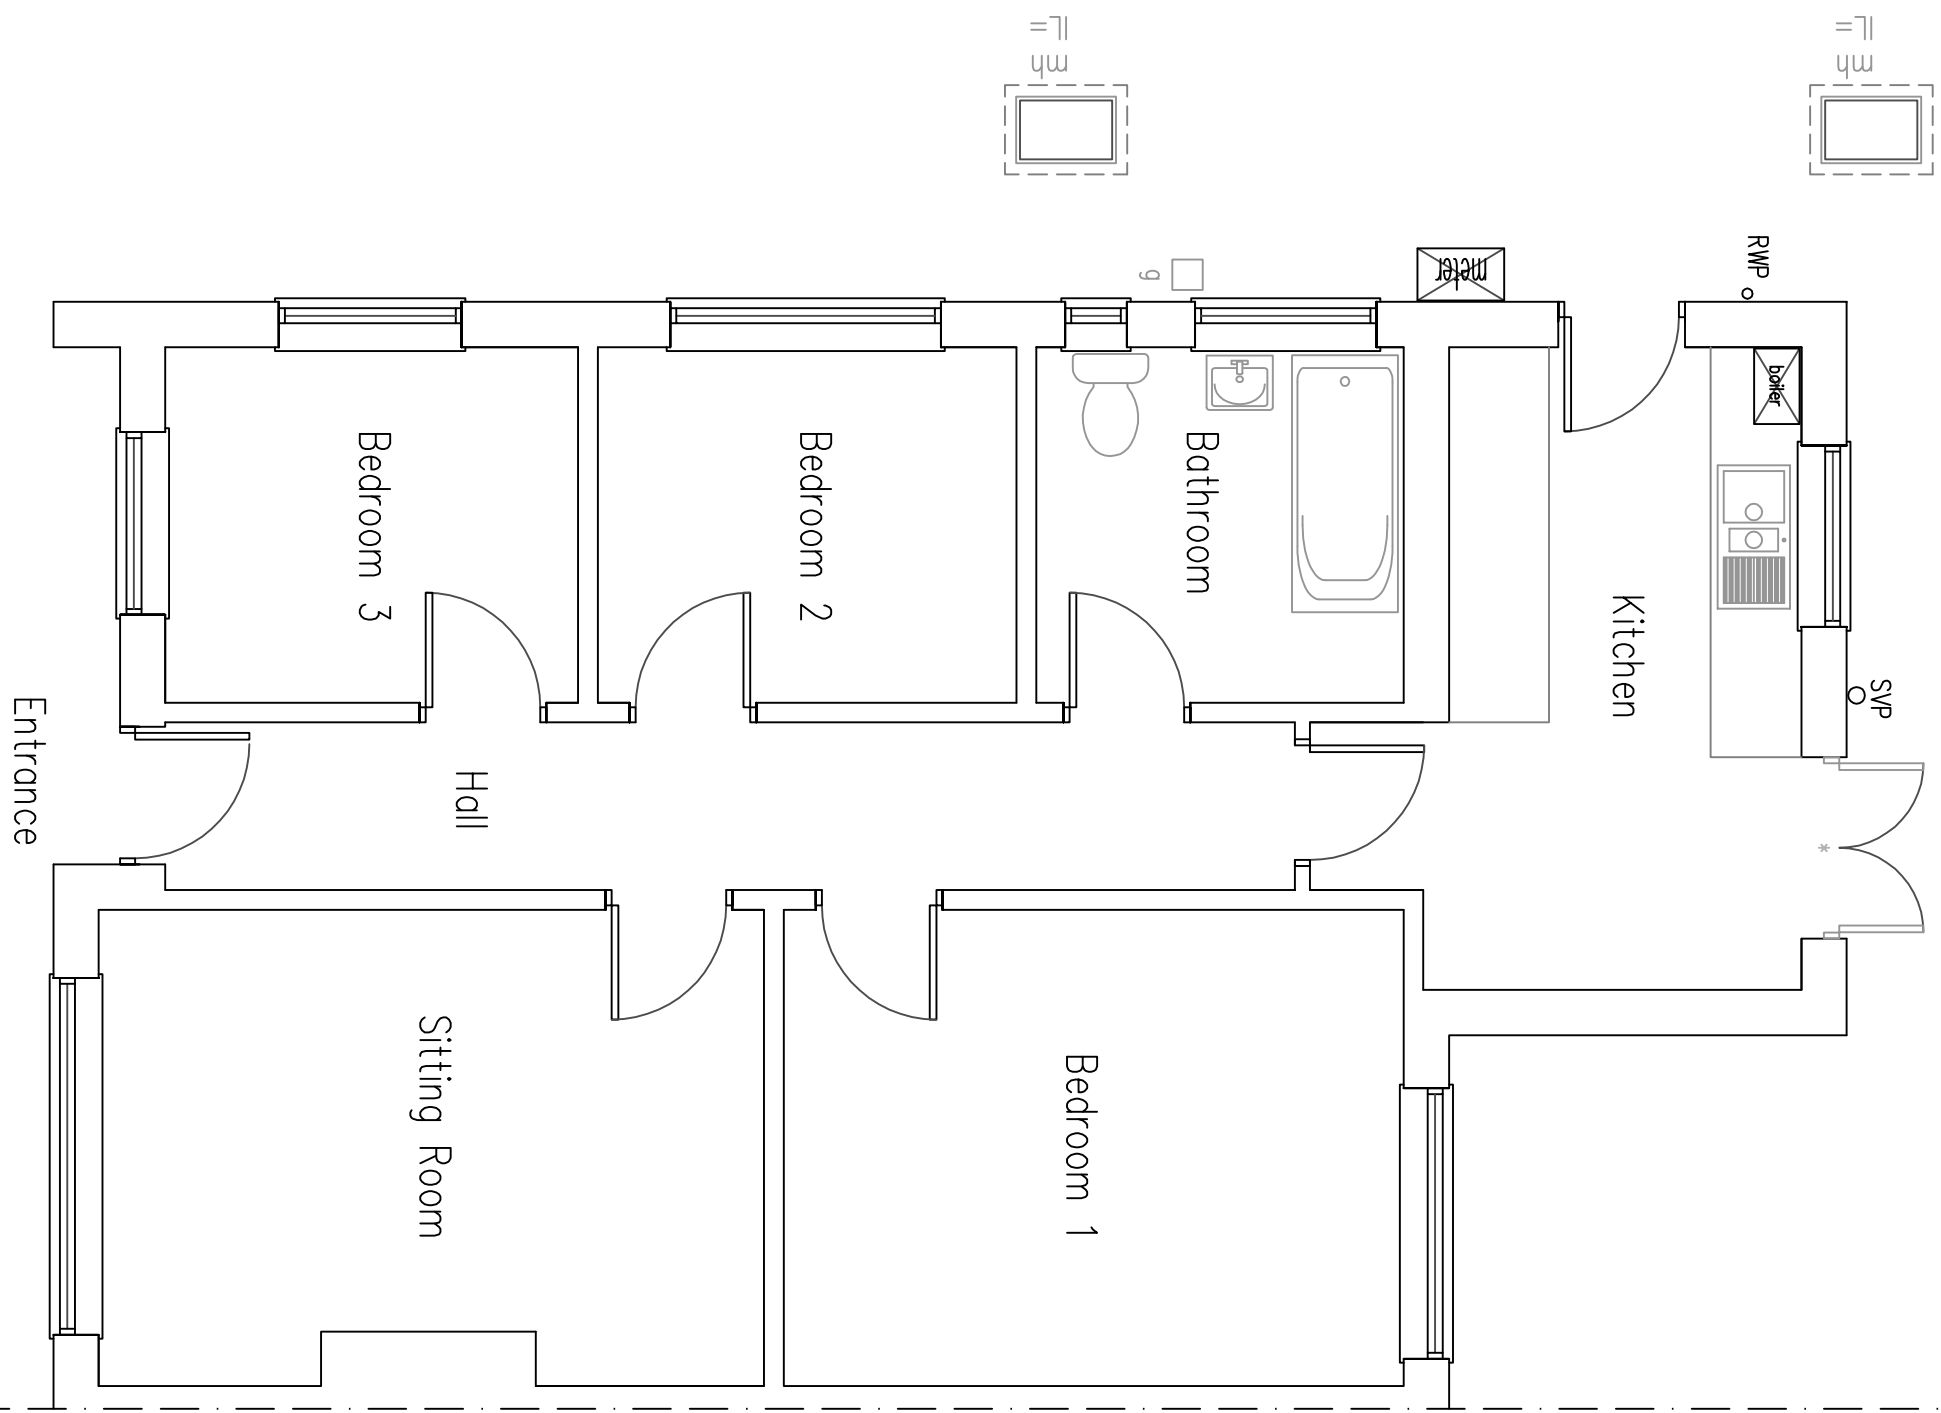

1 Ground Floor Plan

 

1:50 Scale Bar



DO NOT SCALE FROM THIS DRAWING EXCEPT FOR PLANNING PURPOSES. DIMENSIONS SHALL BE GIVEN IN METERS. ALL DIMENSIONS SHALL BE GIVEN TO THE CENTERLINE UNLESS OTHERWISE STATED. THE CONTRACTOR MUST VERIFY ALL DIMENSIONS BY SITE MEASUREMENT BEFORE ORDERING MATERIALS OR SUBSTITUTING MATERIALS & PRODUCTS TO THOSE NAMED WILL BE ACCEPTABLE IF PROVEN TO BE OF EQUAL OR HIGHER PERFORMANCE AND NOT IN CONFLICT WITH OTHER ELEMENTS.

Project:
Proposed
Rear Extension
& Internal Alterations At:
17 Mill Close
Rustington
West Sussex
BN16 3HR

Drawing Title:
Plans & Elevations As Existing

Client:
Matt Smith

© Copyright of:
Architectural & Planning Services
7 Emington Road
Shoreham By Sea
West Sussex
BN43 5NQ
BJW
01273 441009
07868899101
bjwarchitectural.co.uk
website: bjwarchitectural.co.uk

Scale:
1:50 1:100
Paper size
A1

Date:
15.3.2021
Drawn:
BJW

Dwg. No.
01

Rev'n

Note: All dimensions to be checked on site.