


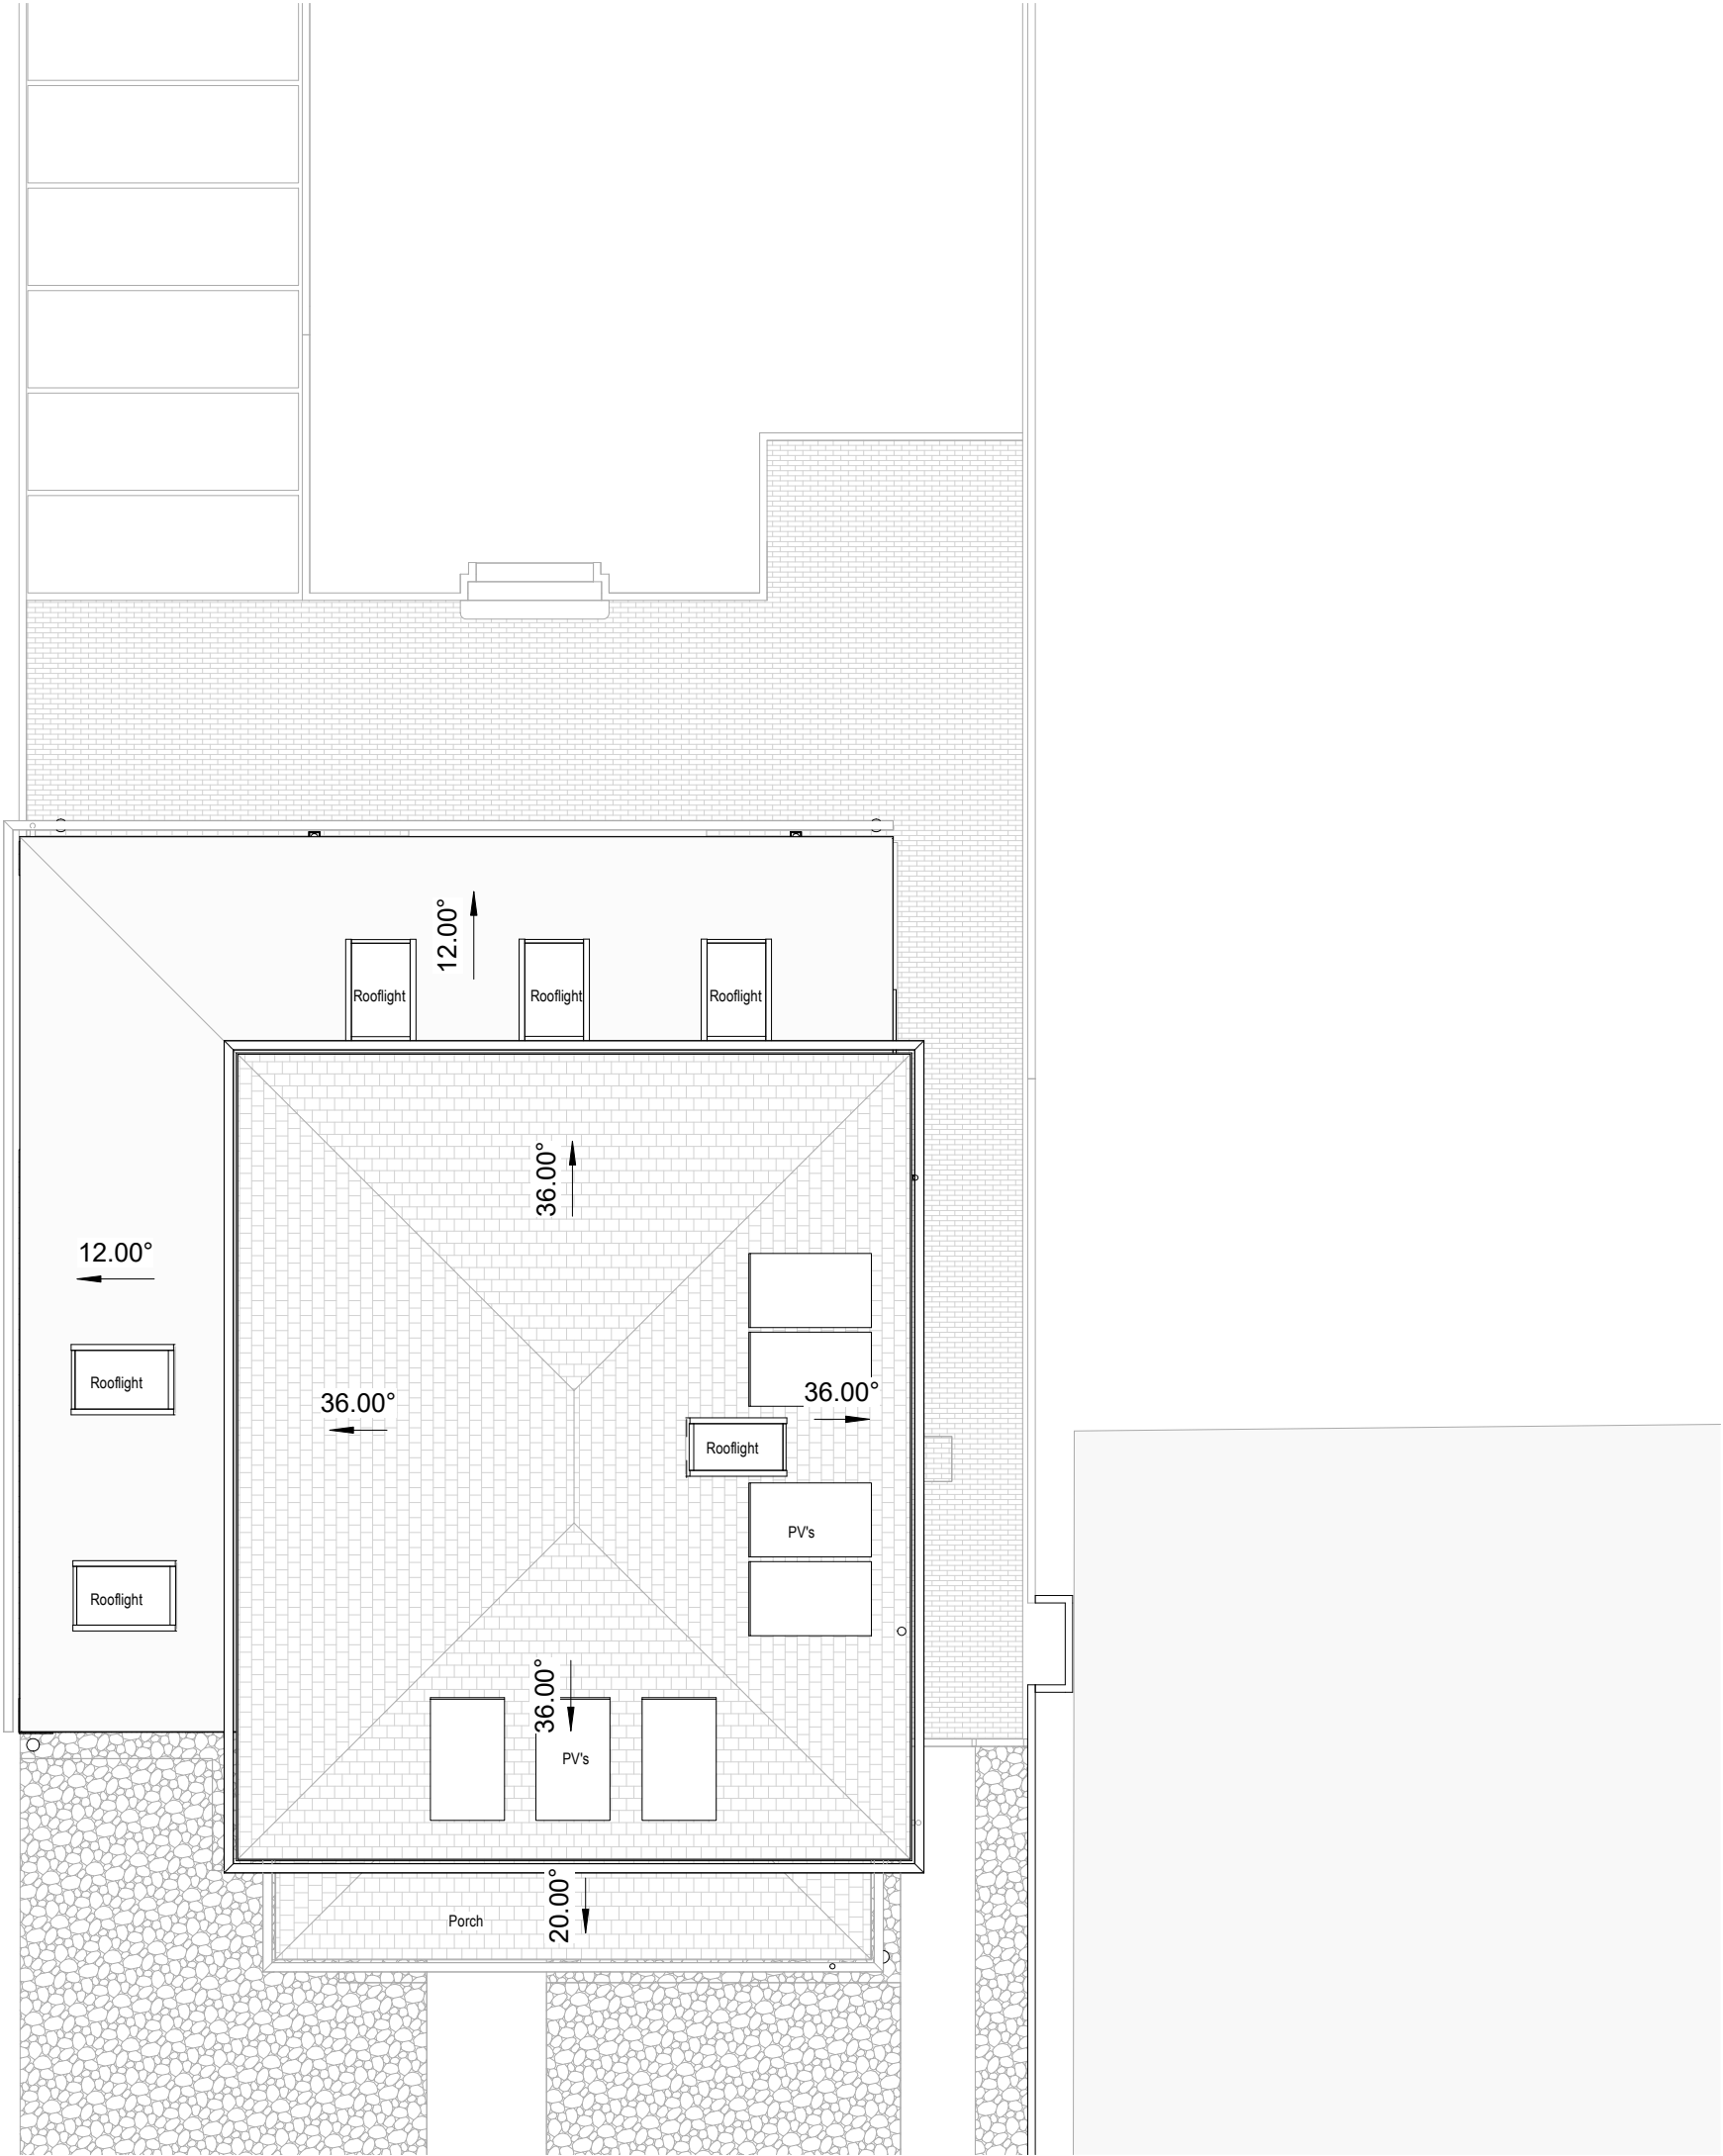

Revisions


No.	Description	Date	By
1	PLANNING	27-05-2022	

Notes:

GENERAL NOTES:

All dimensions & levels are preliminary and approximate and subject to utilities search, legal boundaries and detailed layouts/ design development through consultation.

Dimensions are to be checked on site by contractor & sub contractors prior to commencement of work, any discrepancies are to be highlighted immediately to the architects.

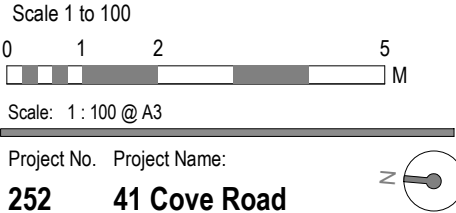

Project No. 252 Project Name: 41 Cove Road

Drawing No. P009 Drawing Name: Proposed Roof Plan

Revision: P 1 Suitability Description: PLANNING Project Issue Date: OCT 21

Drawn: GF Checked: MS Orig Paper Size: A3