
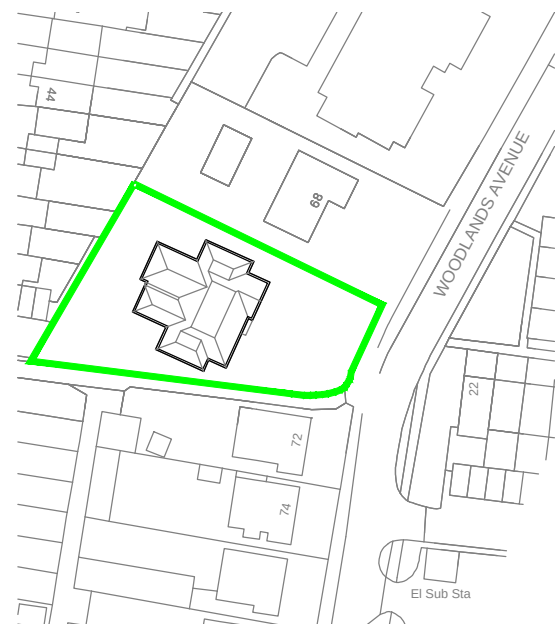


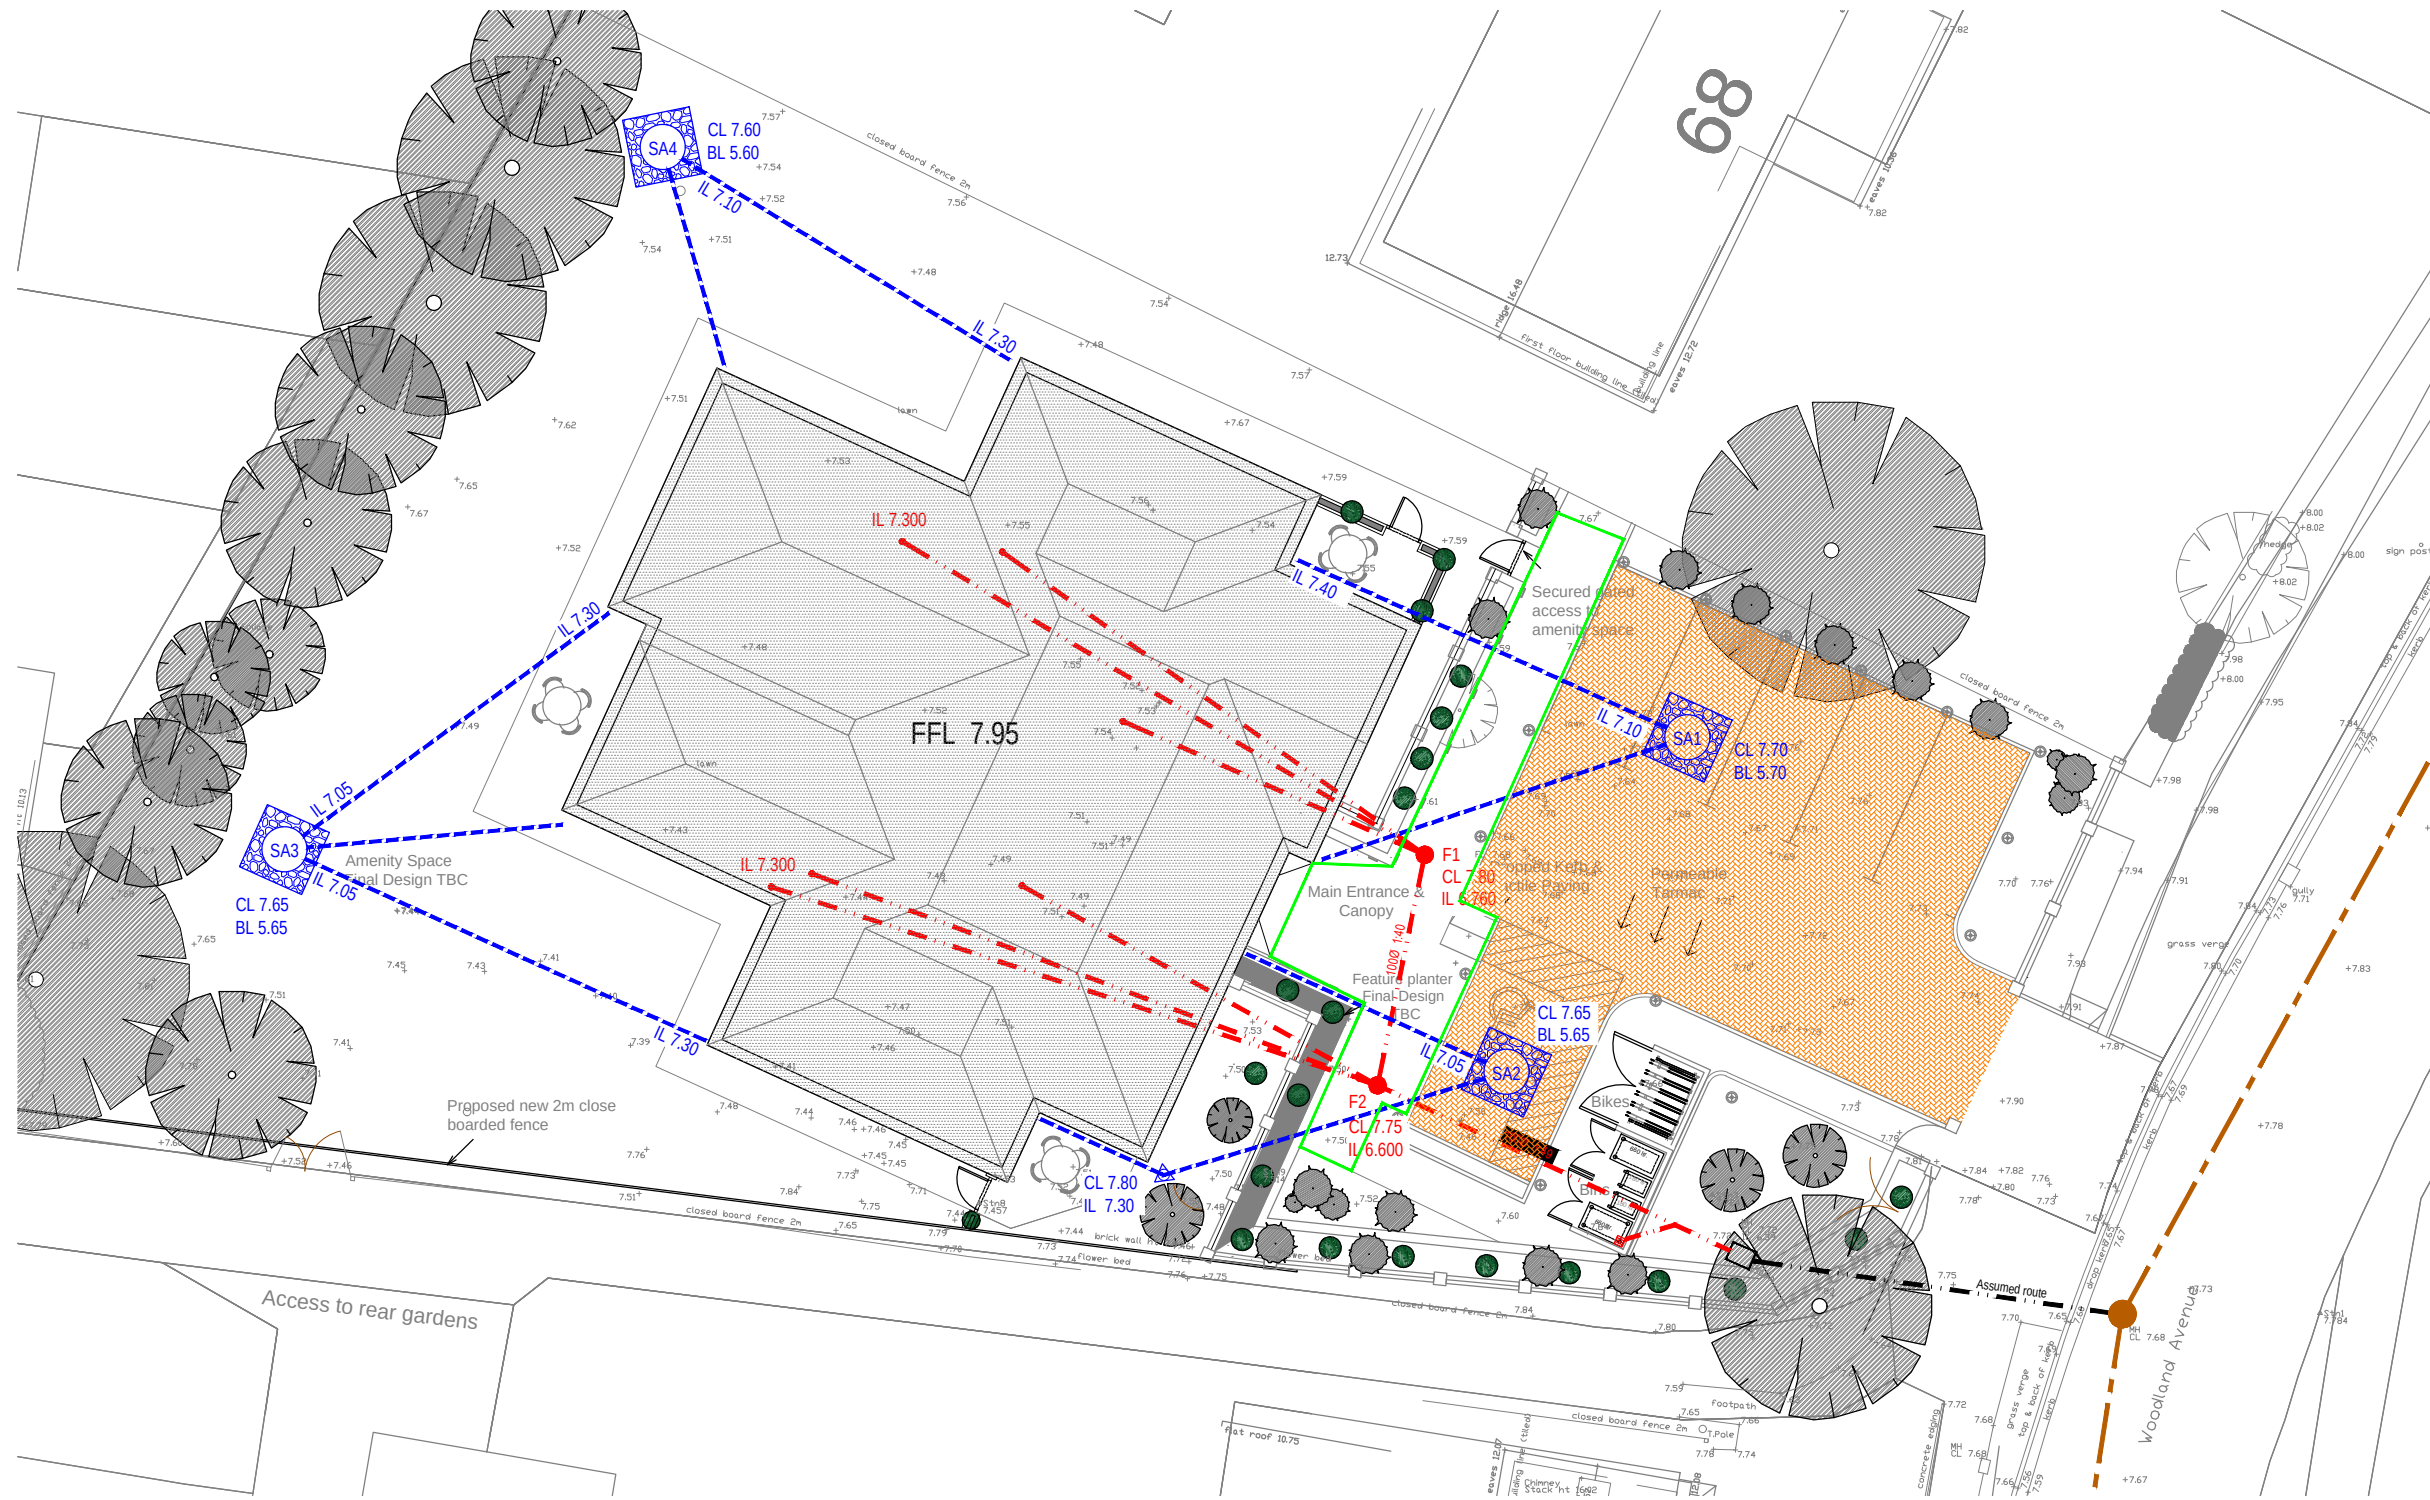

Location plan - scale 1:1250

**NOTE**

This drawing had been produced for discharge of planning conditions only. All levels and details to be checked for Building Regulations approval and construction purposes

|      |             |      |         |
|------|-------------|------|---------|
| -    | Original    | RTFC | 23.5.18 |
| Rev. | Description | Dmn. | Date    |

Project

70 Woodlands Avenue  
Rustington  
West Sussex

Client

Leach Investments

Drawing Title

Drainage Layout

Robert Clark Associates Ltd  
Chartered Civil Engineers  
Willow Cottage, Herne Lane, Rustington  
West Sussex BN16 3EE  
T: 01903 778945 E: rca-ltd@talktalk.net

|                |   |             |    |
|----------------|---|-------------|----|
| ©              | This drawing is the copyright of Robert Clark Associates Limited<br>It may not be copied or reproduced without their written authority |             |    |
| Scale          | As shown   | At original | A3 |
| Drawing Number | 1700/D1.1   | Revision    | -  |

Key

- Proposed foul water drainage  
100mm diameter at min. 1:80
- Proposed surface water drainage  
100mm diameter at min. 1:100
- 250 dia surface water inspection chamber
- Foul guley serving bin area
- 450 dia foul water inspection chamber
- Concrete ring soakaway  
CL ### Cover Level  
BL ### Base Level
- Permeable paving in porous asphalt
- Existing public foul water sewer
- Existing ground levels in meters AOD

Surface Water Drainage Design Notes

Ground conditions here comprise Topsoil over River Terrace Deposits (soft to firm silty sandy clays) over Upper Chalk. The River Terrace Deposits were found at 0.2 to 0.35m below ground level and comprised soft to firm silty sands becoming more sandy with depth with some clay, grit and larger sub-angular flints. The Upper Chalk was not encountered in trial holes that extended to 3.6m below ground level

No groundwater was found during the investigations in early January 2017 and subsequent monitoring that was carried out through to April 2017 only showed only a slight presence in late February 2017.

The drainage design is based on percolation tests carried out to BRE365 principles in five separate test holes in late February 2017. Consistent soil infiltration rates were found that averaged  $3.1416 \times 10^{-5}$  m/s.

Permeable paving is proposed for the access and parking areas throughout the site, comprising porous asphalt. Four 1.2m dia. concrete ring soakaways, each 2.0m deep will be used to drain roof areas.

The permeable paving will likely comprise 120mm of surface and binder course over 350mm of coarse graded aggregate with a layer of Terram above the formation but this will be subject to specialist structural design by others.