


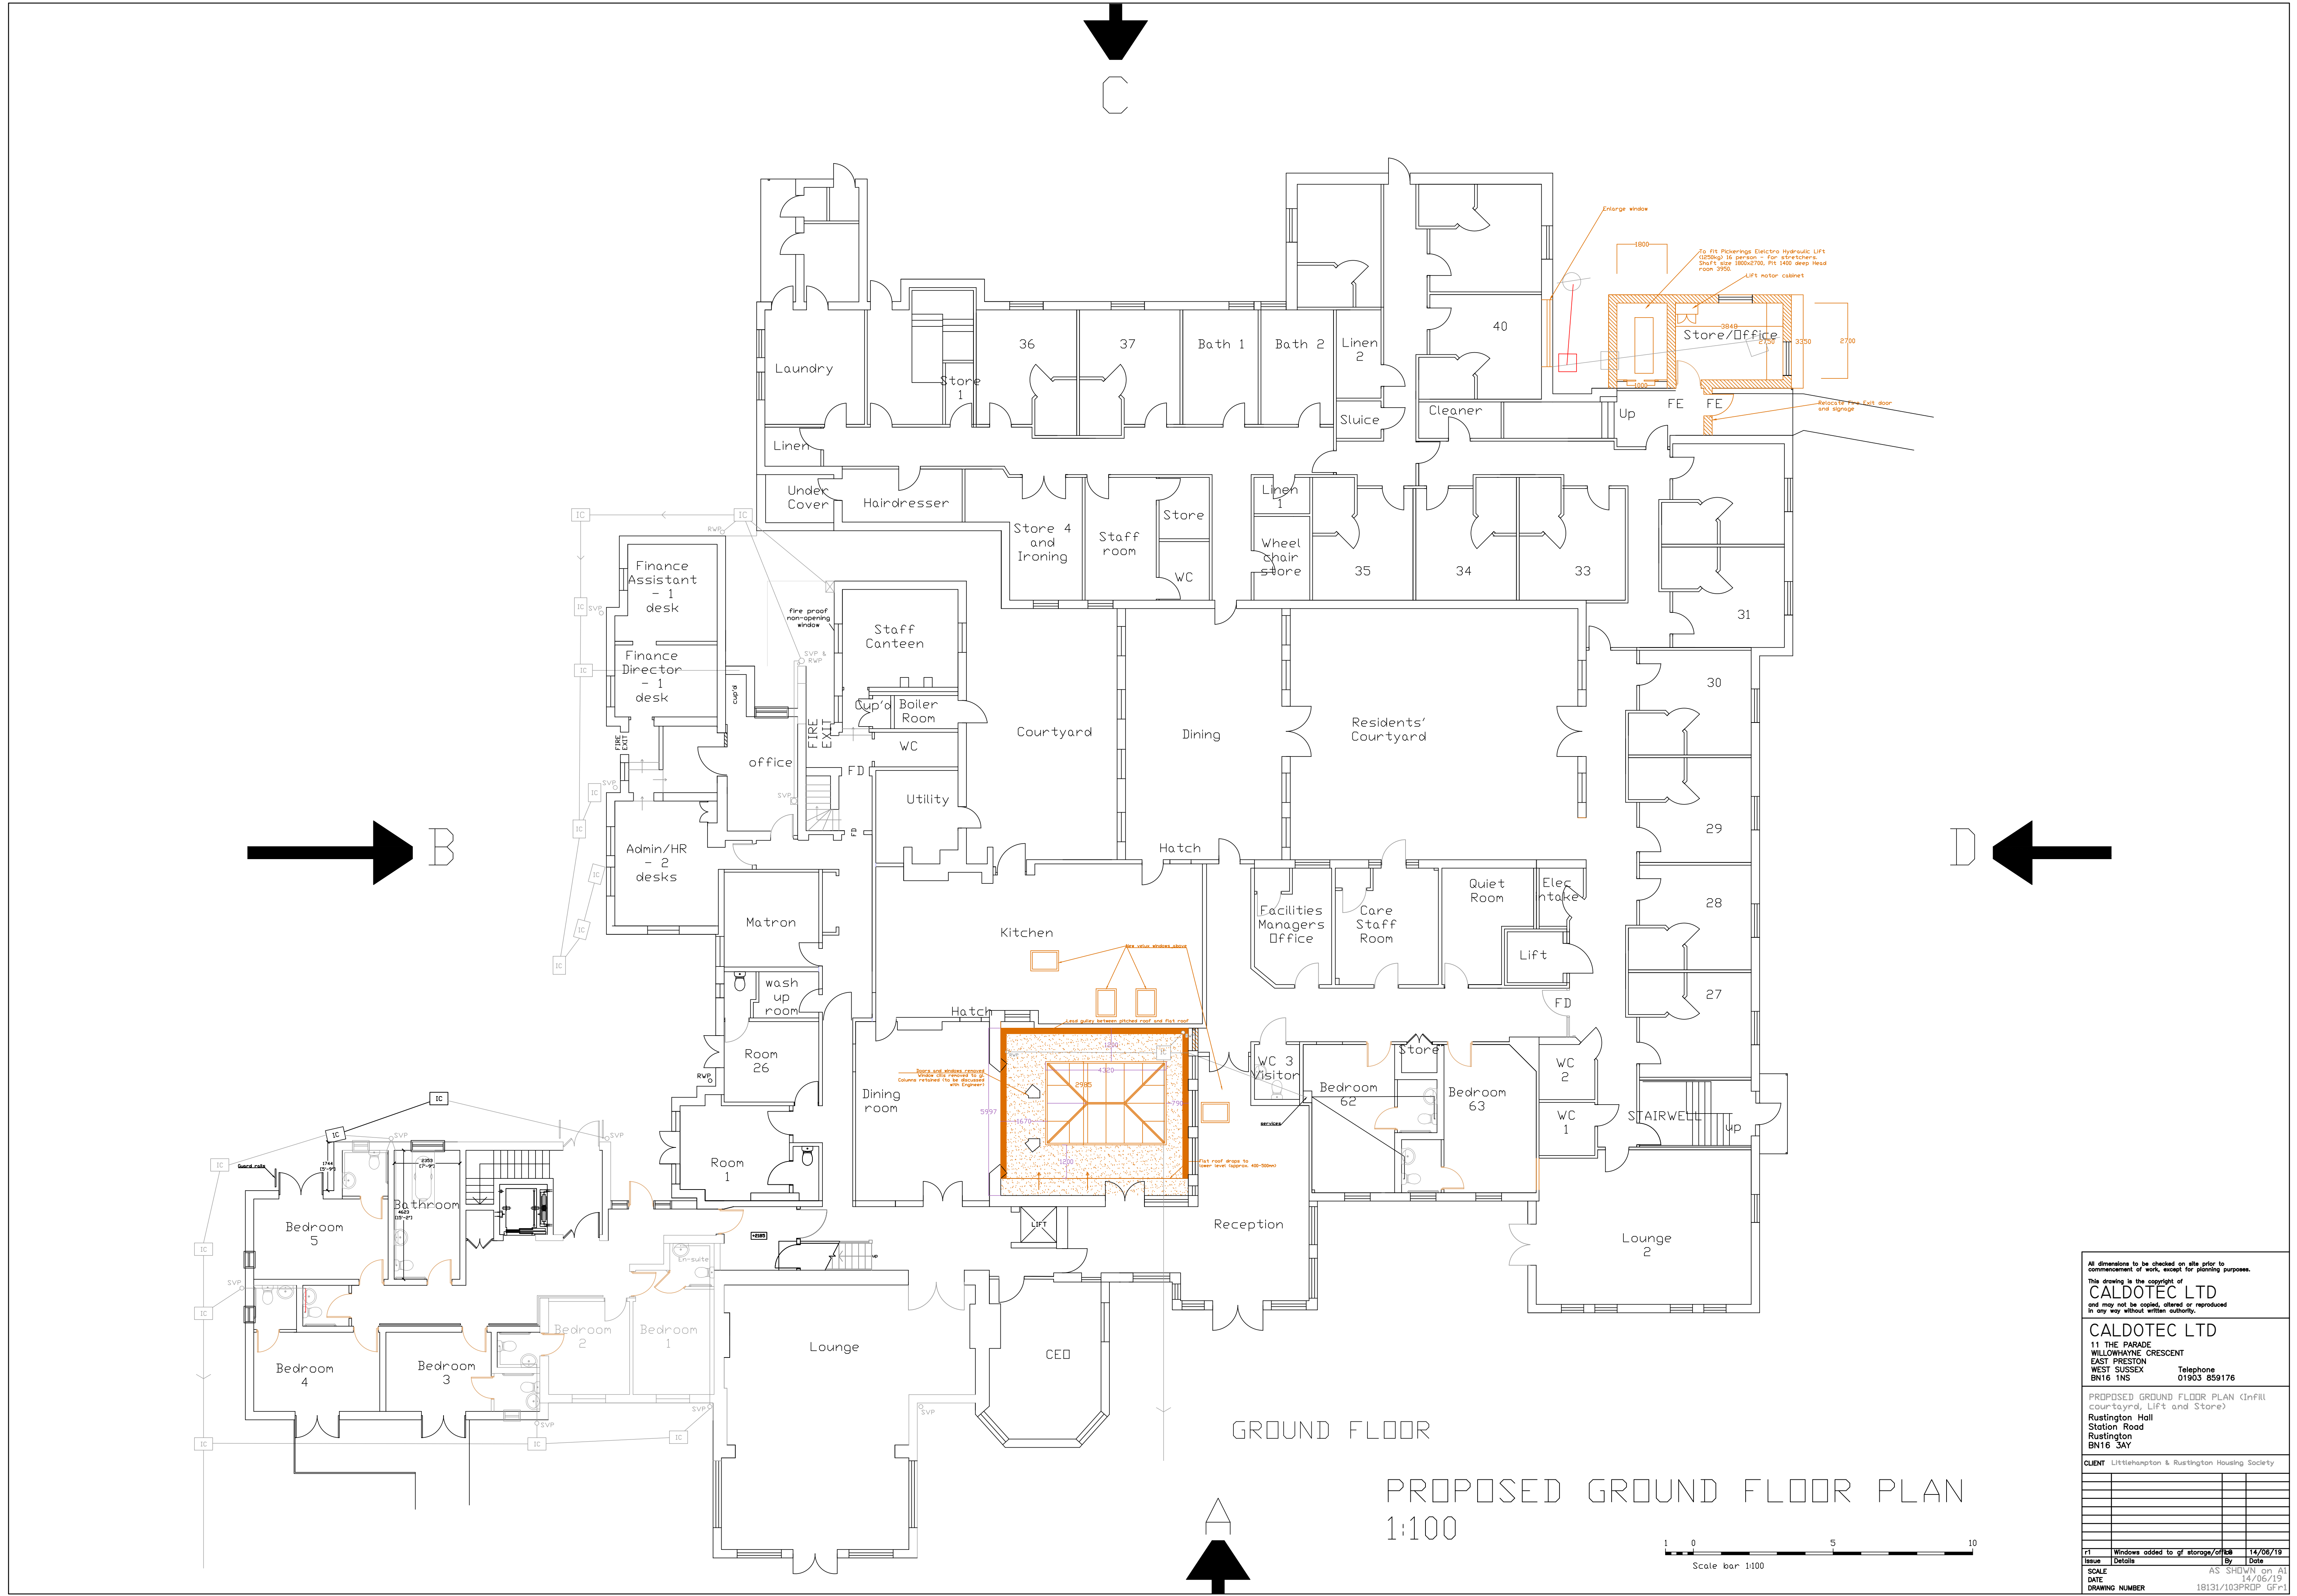

All dimensions to be checked on site prior to commencement of work, except for planning purposes.
This drawing is the copyright of
CALDOTECH LTD
and may not be copied, altered or reproduced in any way without written authority.

CALDOTECH LTD
11 THE PARADE
WILLOWHAYNE CRESCENT
EAST PRESTON
WEST SUSSEX BN16 1NS Telephone 01903 859176

PROPOSED GROUND FLOOR PLAN (Infill courtyard, Lift and Store)
Rustington Hall
Station Road
Rustington
BN16 3AY

CLIENT Littlehampton & Rustington Housing Society

Issue	By	Date
1		
2		
3		
4		
5		
6		
7		
8		
9		
10		

Issue Details AS SHOWN on A1
DATE 14/06/19
DRAWING NUMBER 18131/103PROP G6r1