




FRONT ELEVATION - SOUTH
VIEW ON 'A' - VIEW UNCHANGED



SIDE ELEVATION - WEST
VIEW ON 'B' - VIEW UNCHANGED




REAR ELEVATION - NORTH
VIEW ON 'C'

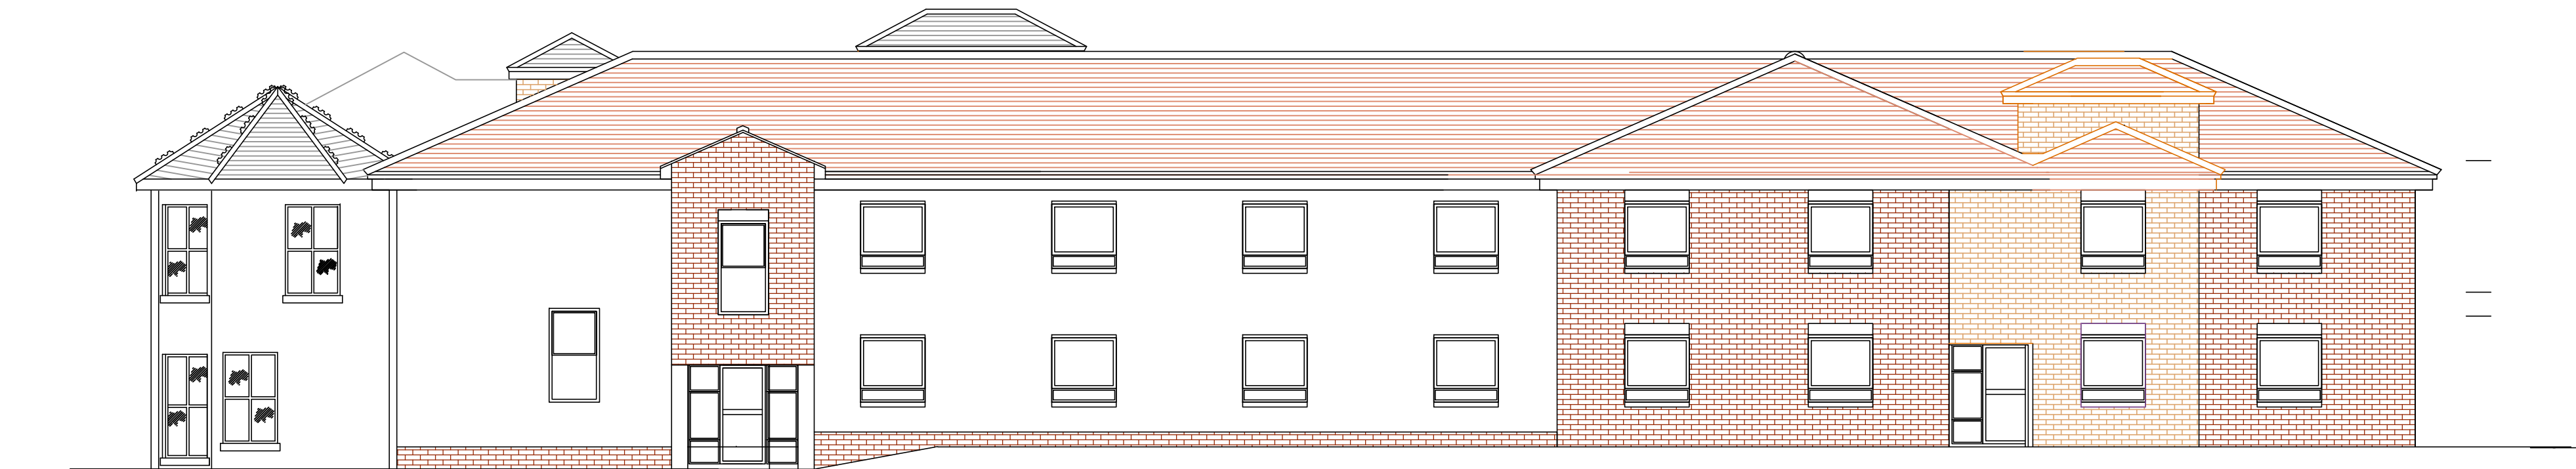

SIDE ELEVATION - EAST
VIEW ON 'D'

PROPOSED ELEVATIONS 1:100

 

All dimensions to be checked on site prior to commencement of work, except for planning purposes.			
This drawing is the copyright of			
CALDOTECH LTD			
and may not be copied, altered or reproduced in any way without written authority.			
CALDOTECH LTD			
11 THE PARADE			
WILLOWHAYNE CRESCENT			
EAST PRESTON			
WEST SUSSEX			
BN16 1NS			
		Telephone	01903 859176
PROPOSED ELEVATIONS			
Rustington Hall			
Station Road			
Rustington			
BN16 3AY			
CLIENT Littlehampton & Rustington Housing Society			
r1	windows added to g1 store/office	14/06/19	
Issue	Details	By	Date
SCALE	AS SHOWN on A1		
DATE	14/06/19		
DRAWING NUMBER	18131/01ELEV5 r1		